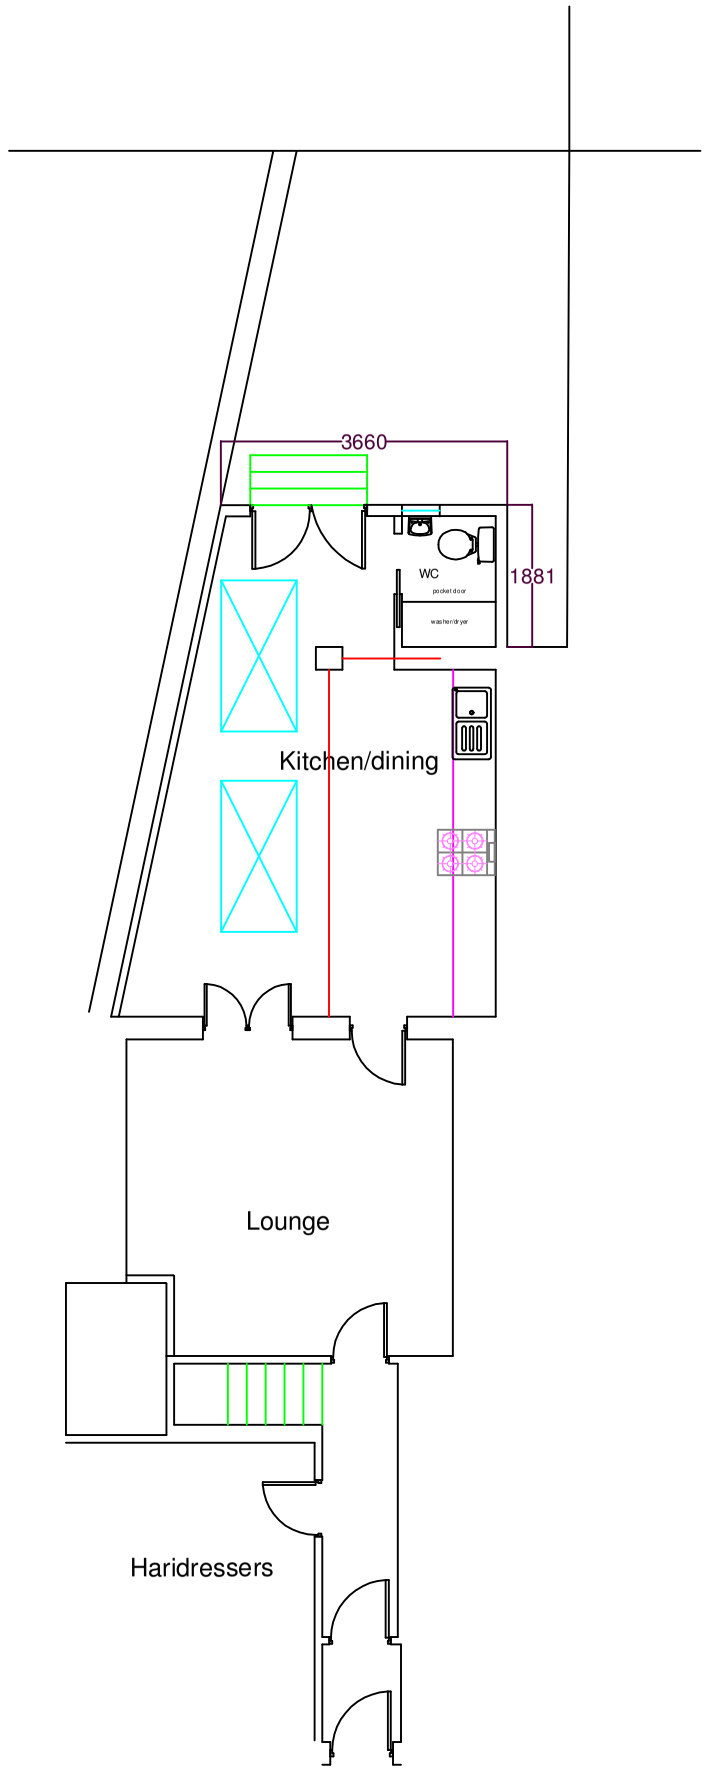

Proposed Roof Plan

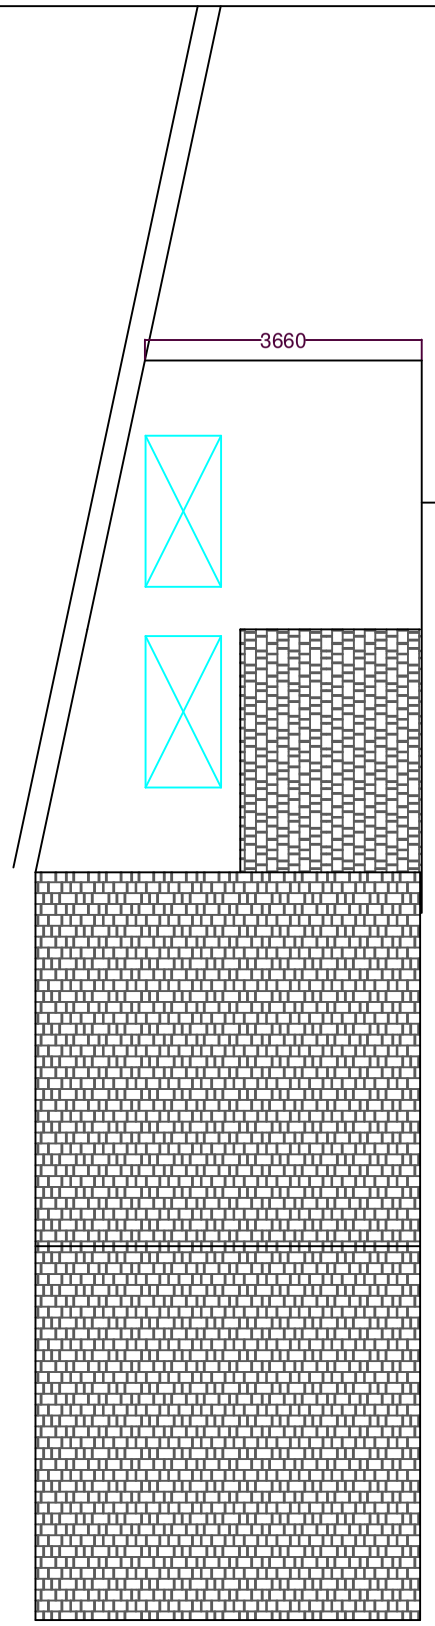

Proposed Rear Elevation

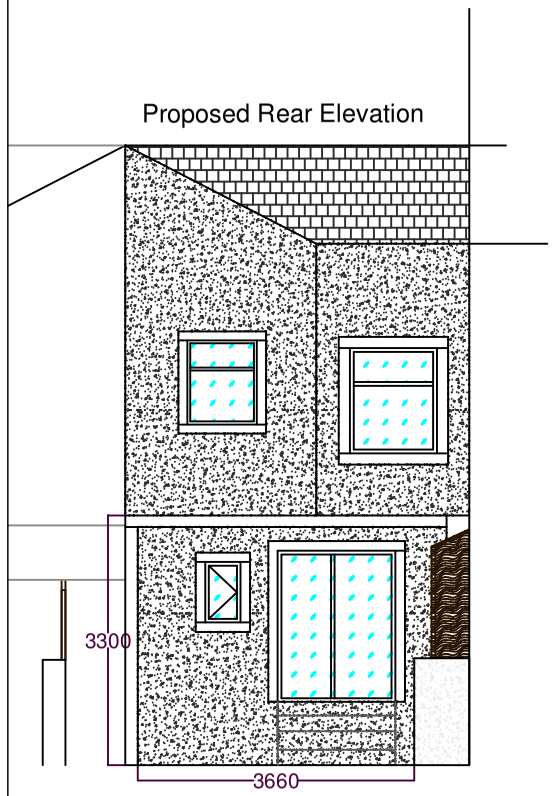

Proposed West Elevation

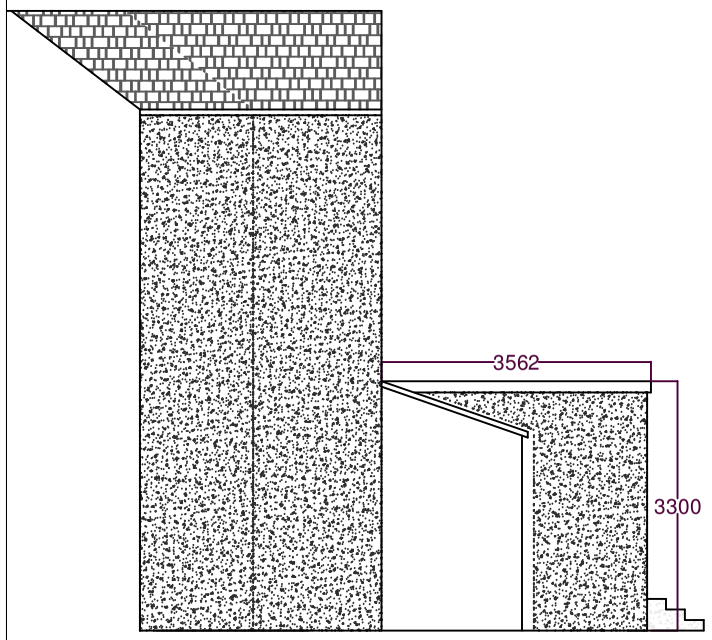

Proposed East Elevation

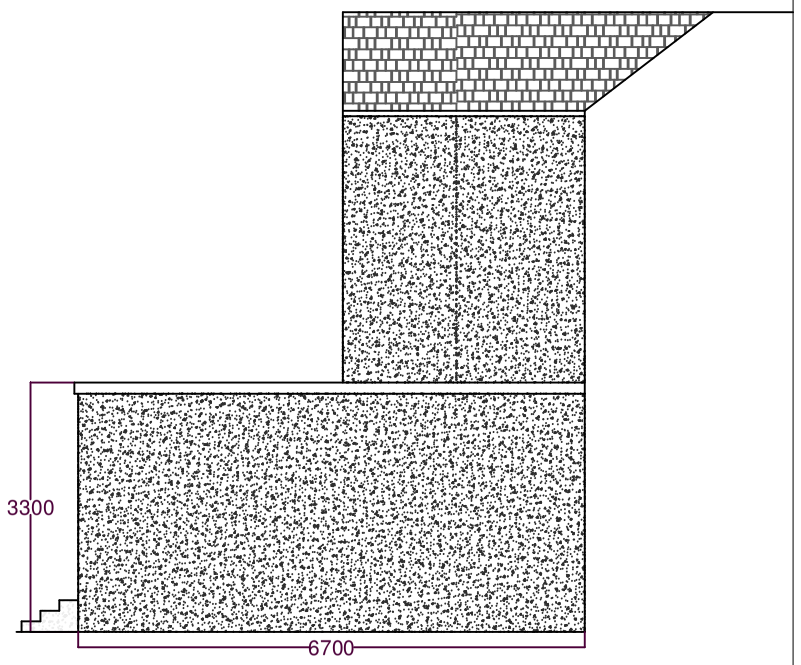

Description	Rev	Date	By
Amendment	C	03/02/16	JT
Amendment	B	09/12/15	TH
Amendment	A	17/11/15	JT

AJH ASSOCIATES
Chartered Building Surveyors

21 Deanfield Court
Pendle Link Road
Clitheroe
Lancs BB7 1QS

Tel: 01200 428667
Fax: 01200 428668
e-mail: info@ajh-associates.co.uk
www.ajh-associates.co.uk

Client
CLIENT NAME

Scale
1:100 @ A3

Project
19 KING STREET
CLITHEROE

Date
27/08/2015

By
JT

Description
PROPOSED GROUND FLOOR PLANS
AND ELEVATIONS

Checked
TH

No.
3135/200

DO NOT SCALE THIS DRAWING. CHECK ALL DIMENSIONS ON SITE

THIS DRAWING IS PROTECTED BY COPYRIGHT. IT MAY NOT BE REPRODUCED IN ANY FORM OR BY ANY MEANS FOR ANY PURPOSE, WITHOUT GAINING PRIOR WRITTEN PERMISSION FROM AJH ASSOCIATES