Kirk Mill, Chipping
Site Location Plan
(Drawing Ref. 1044/01)

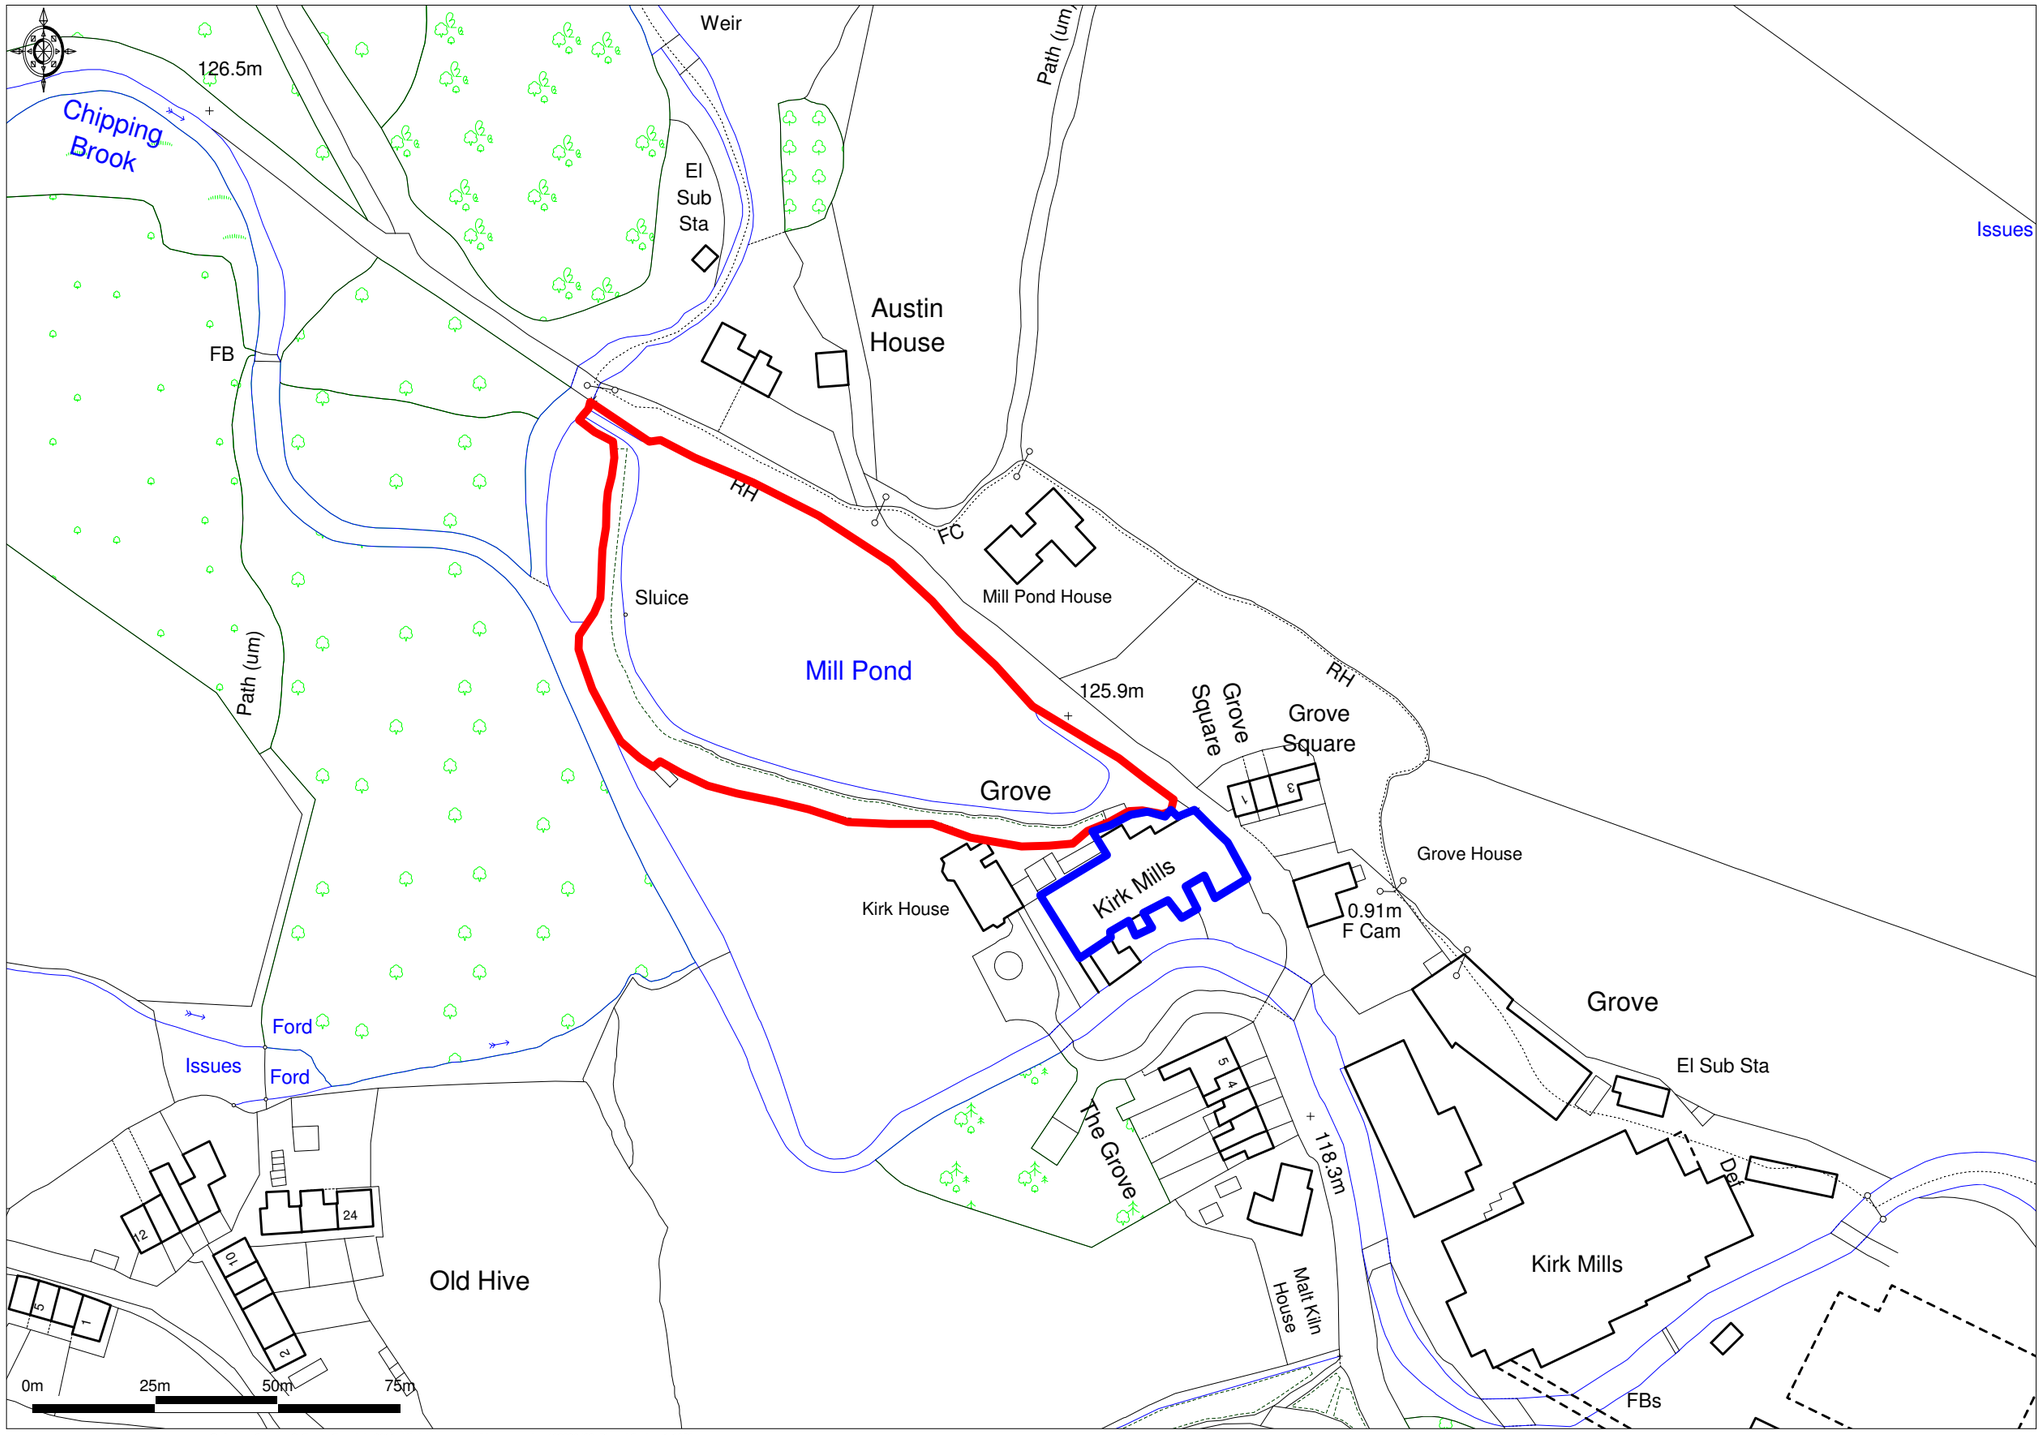

Ordnance Survey © Crown Copyright 2016. All rights reserved. Licence number 100022432. Plotted Scale - 1:1250

Promap

Scale 1:1250