



Existing Plans

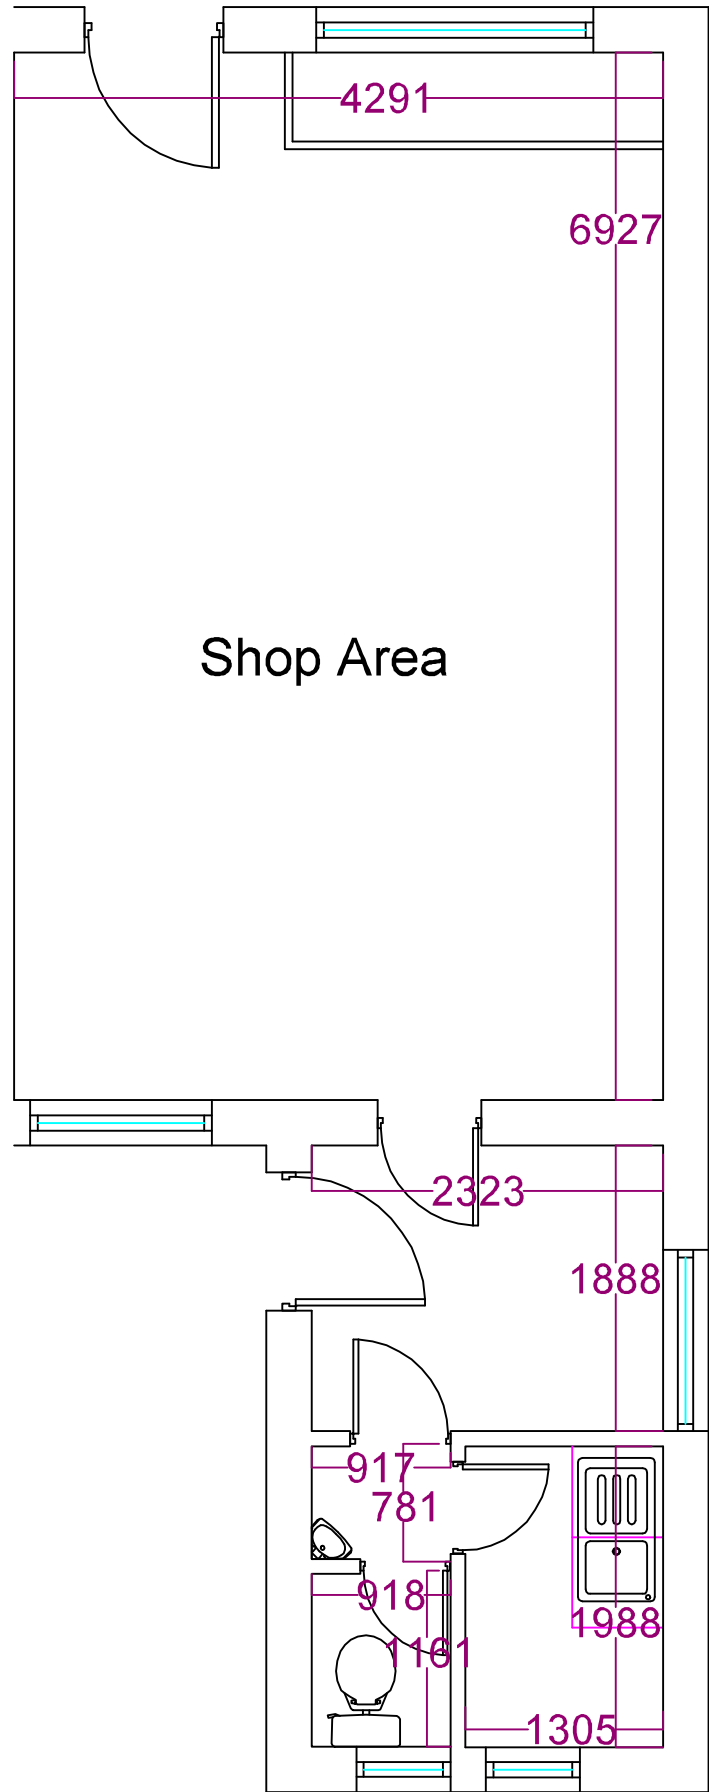

Proposed Plans

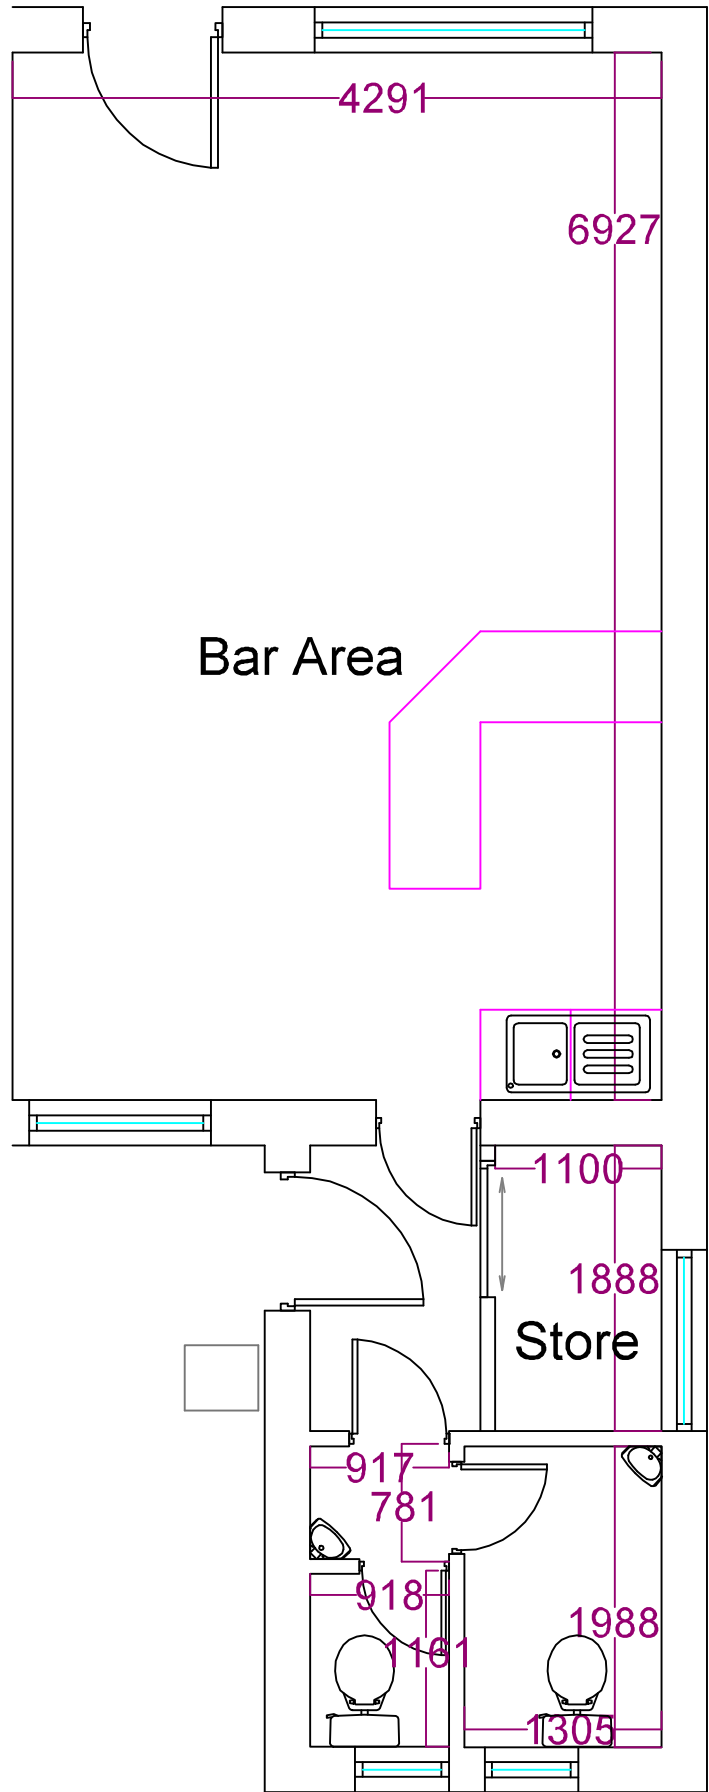

Description	Rev	Date	By
AJH ASSOCIATES Chartered Building Surveyors			
21 Downfield Court Pimlico Link Road Chilworth Leamington Spa CV36 1QP			
Tel: 01920 458827 Fax: 01920 458828 E-mail: info@ajh-associates.co.uk www.ajh-associates.co.uk			
Client	PEACE TOWNSEND		
Project	36A DERBY ROAD LONGRIDGE		
By	JT		
Checked	TH		
No.	3199/100		
DO NOT SCALE THIS DRAWING. CHECK ALL DIMENSIONS ON SITE			
THIS DRAWING IS PROTECTED BY COPYRIGHT. IT MAY NOT BE REPRODUCED IN ANY FORM OR BY ANY MEANS FOR ANY PURPOSE, WITHOUT GAINING PRIOR WRITTEN PERMISSION FROM AJH ASSOCIATES			