Site Location Plan, 1:2500

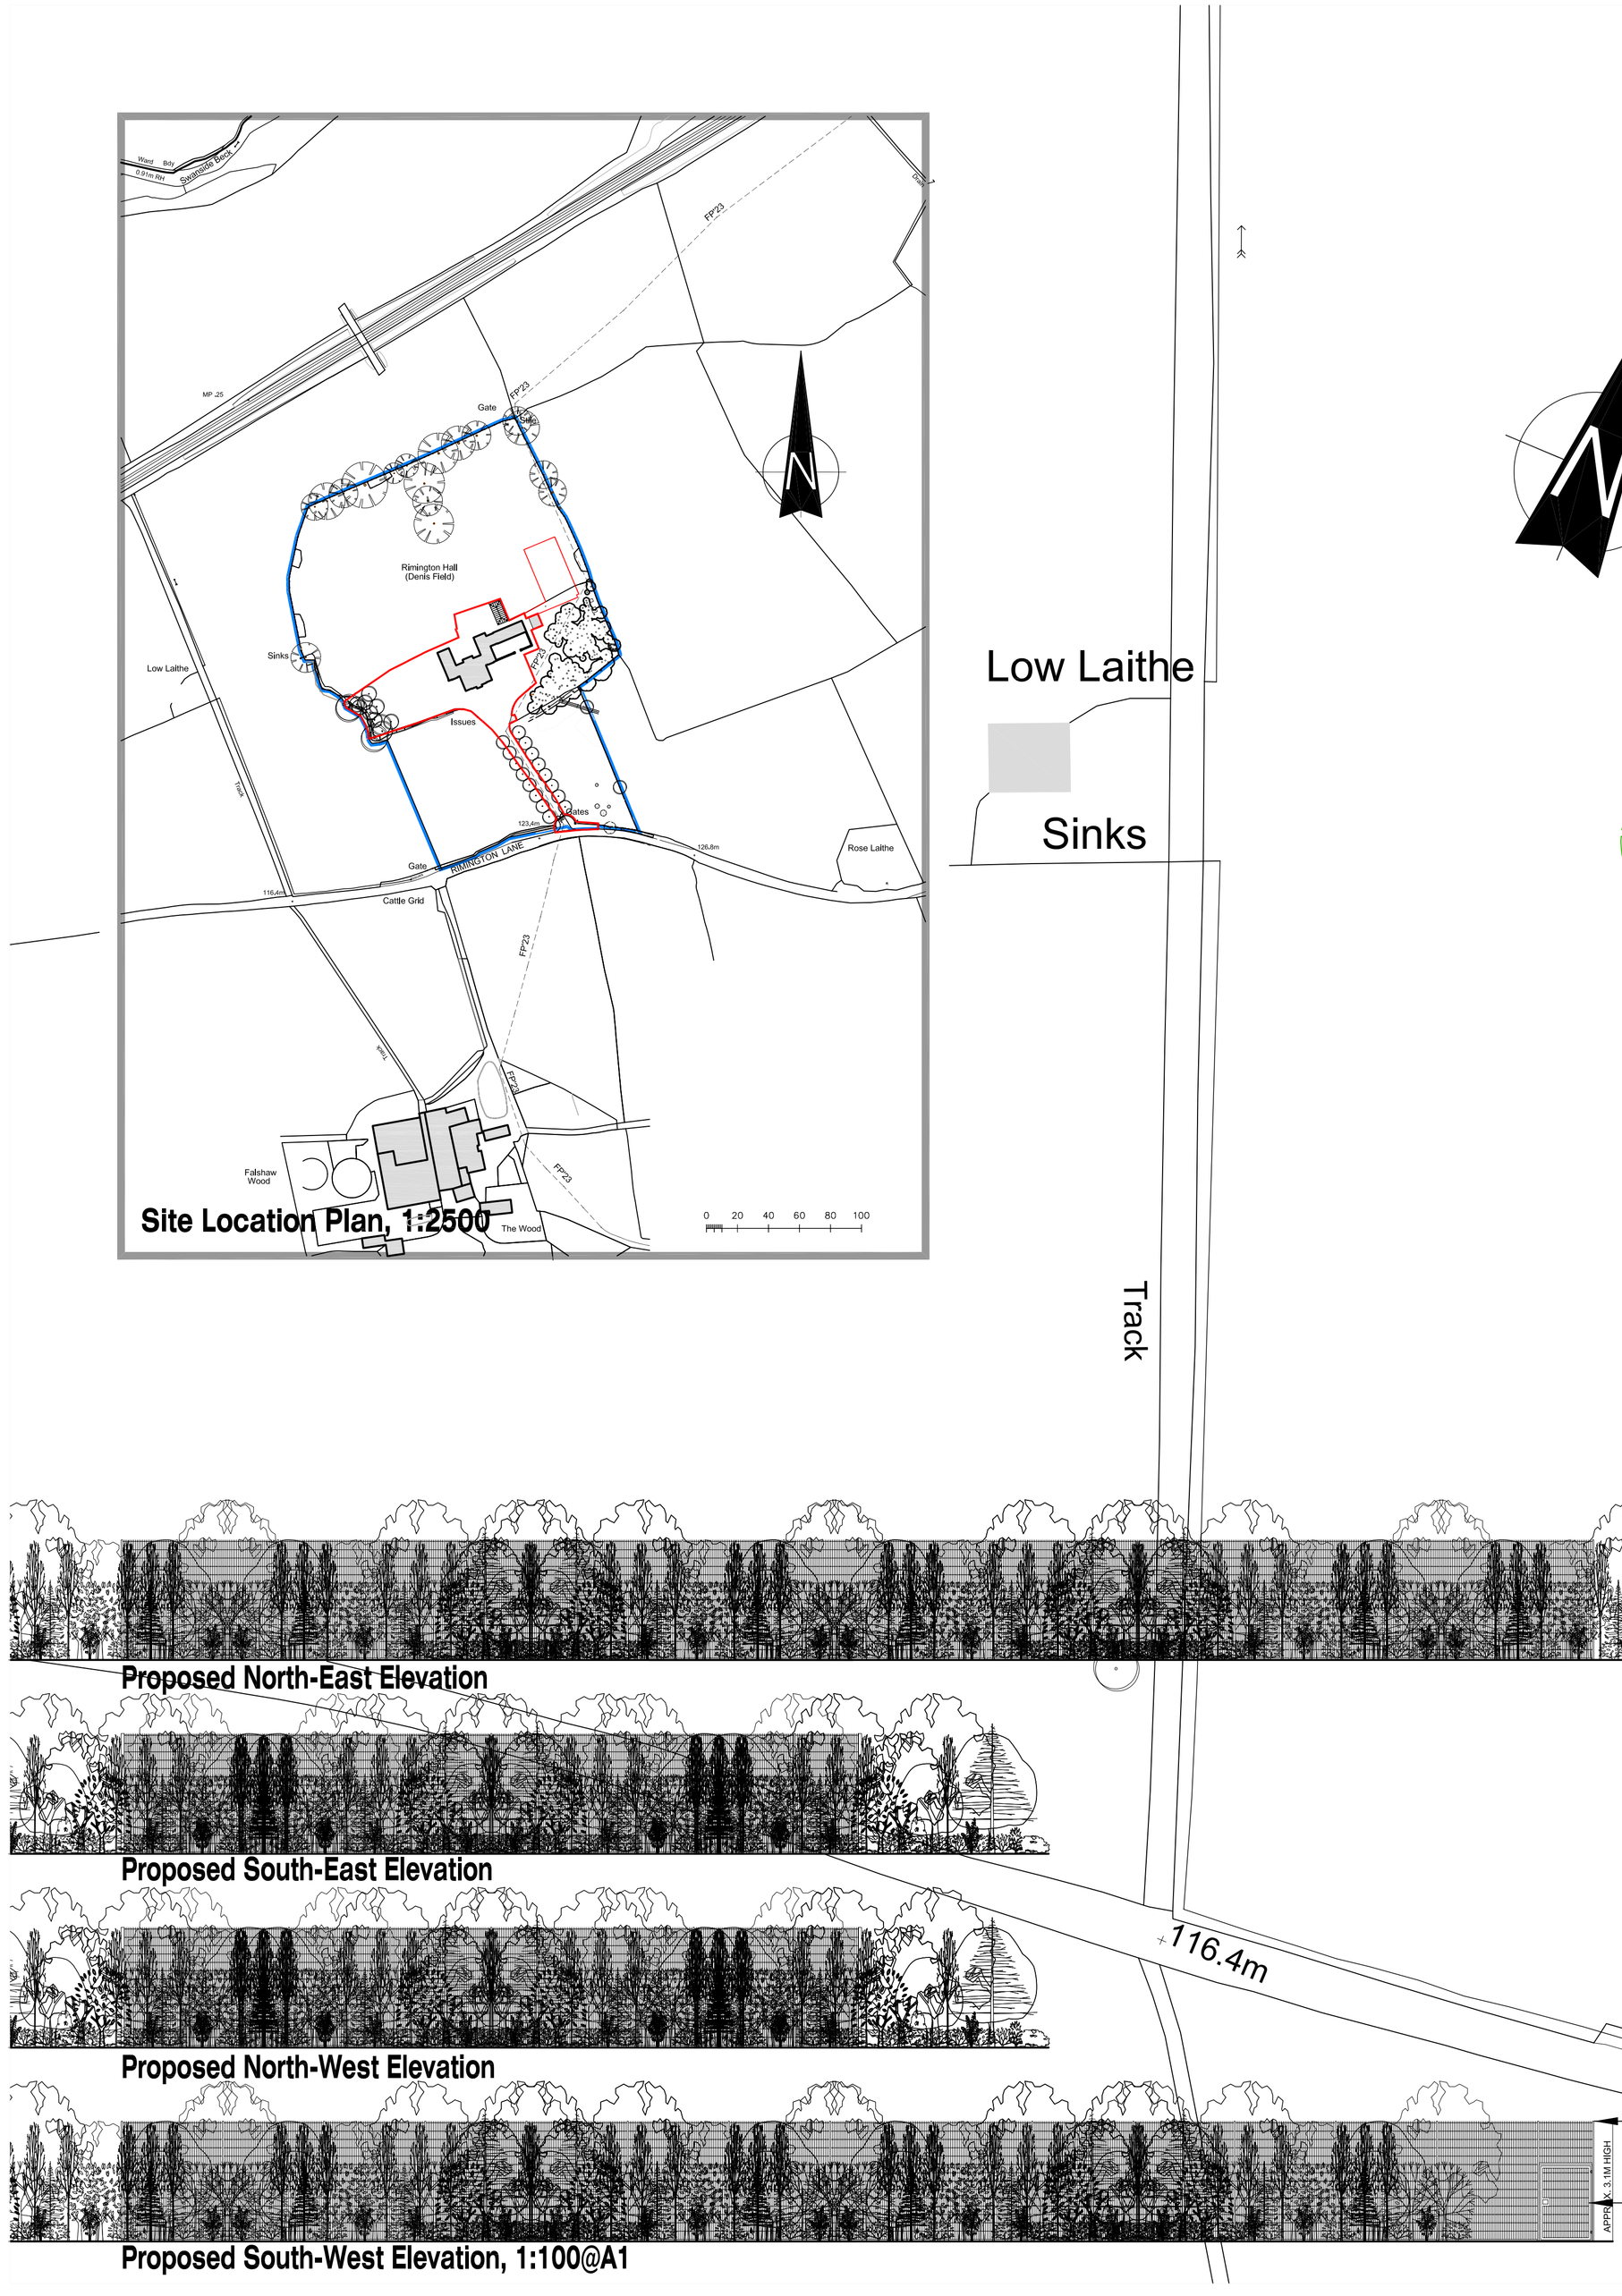

Proposed North-East Elevation

Proposed South-East Elevation

Proposed North-West Elevation

Proposed South-West Elevation, 1:100@A1

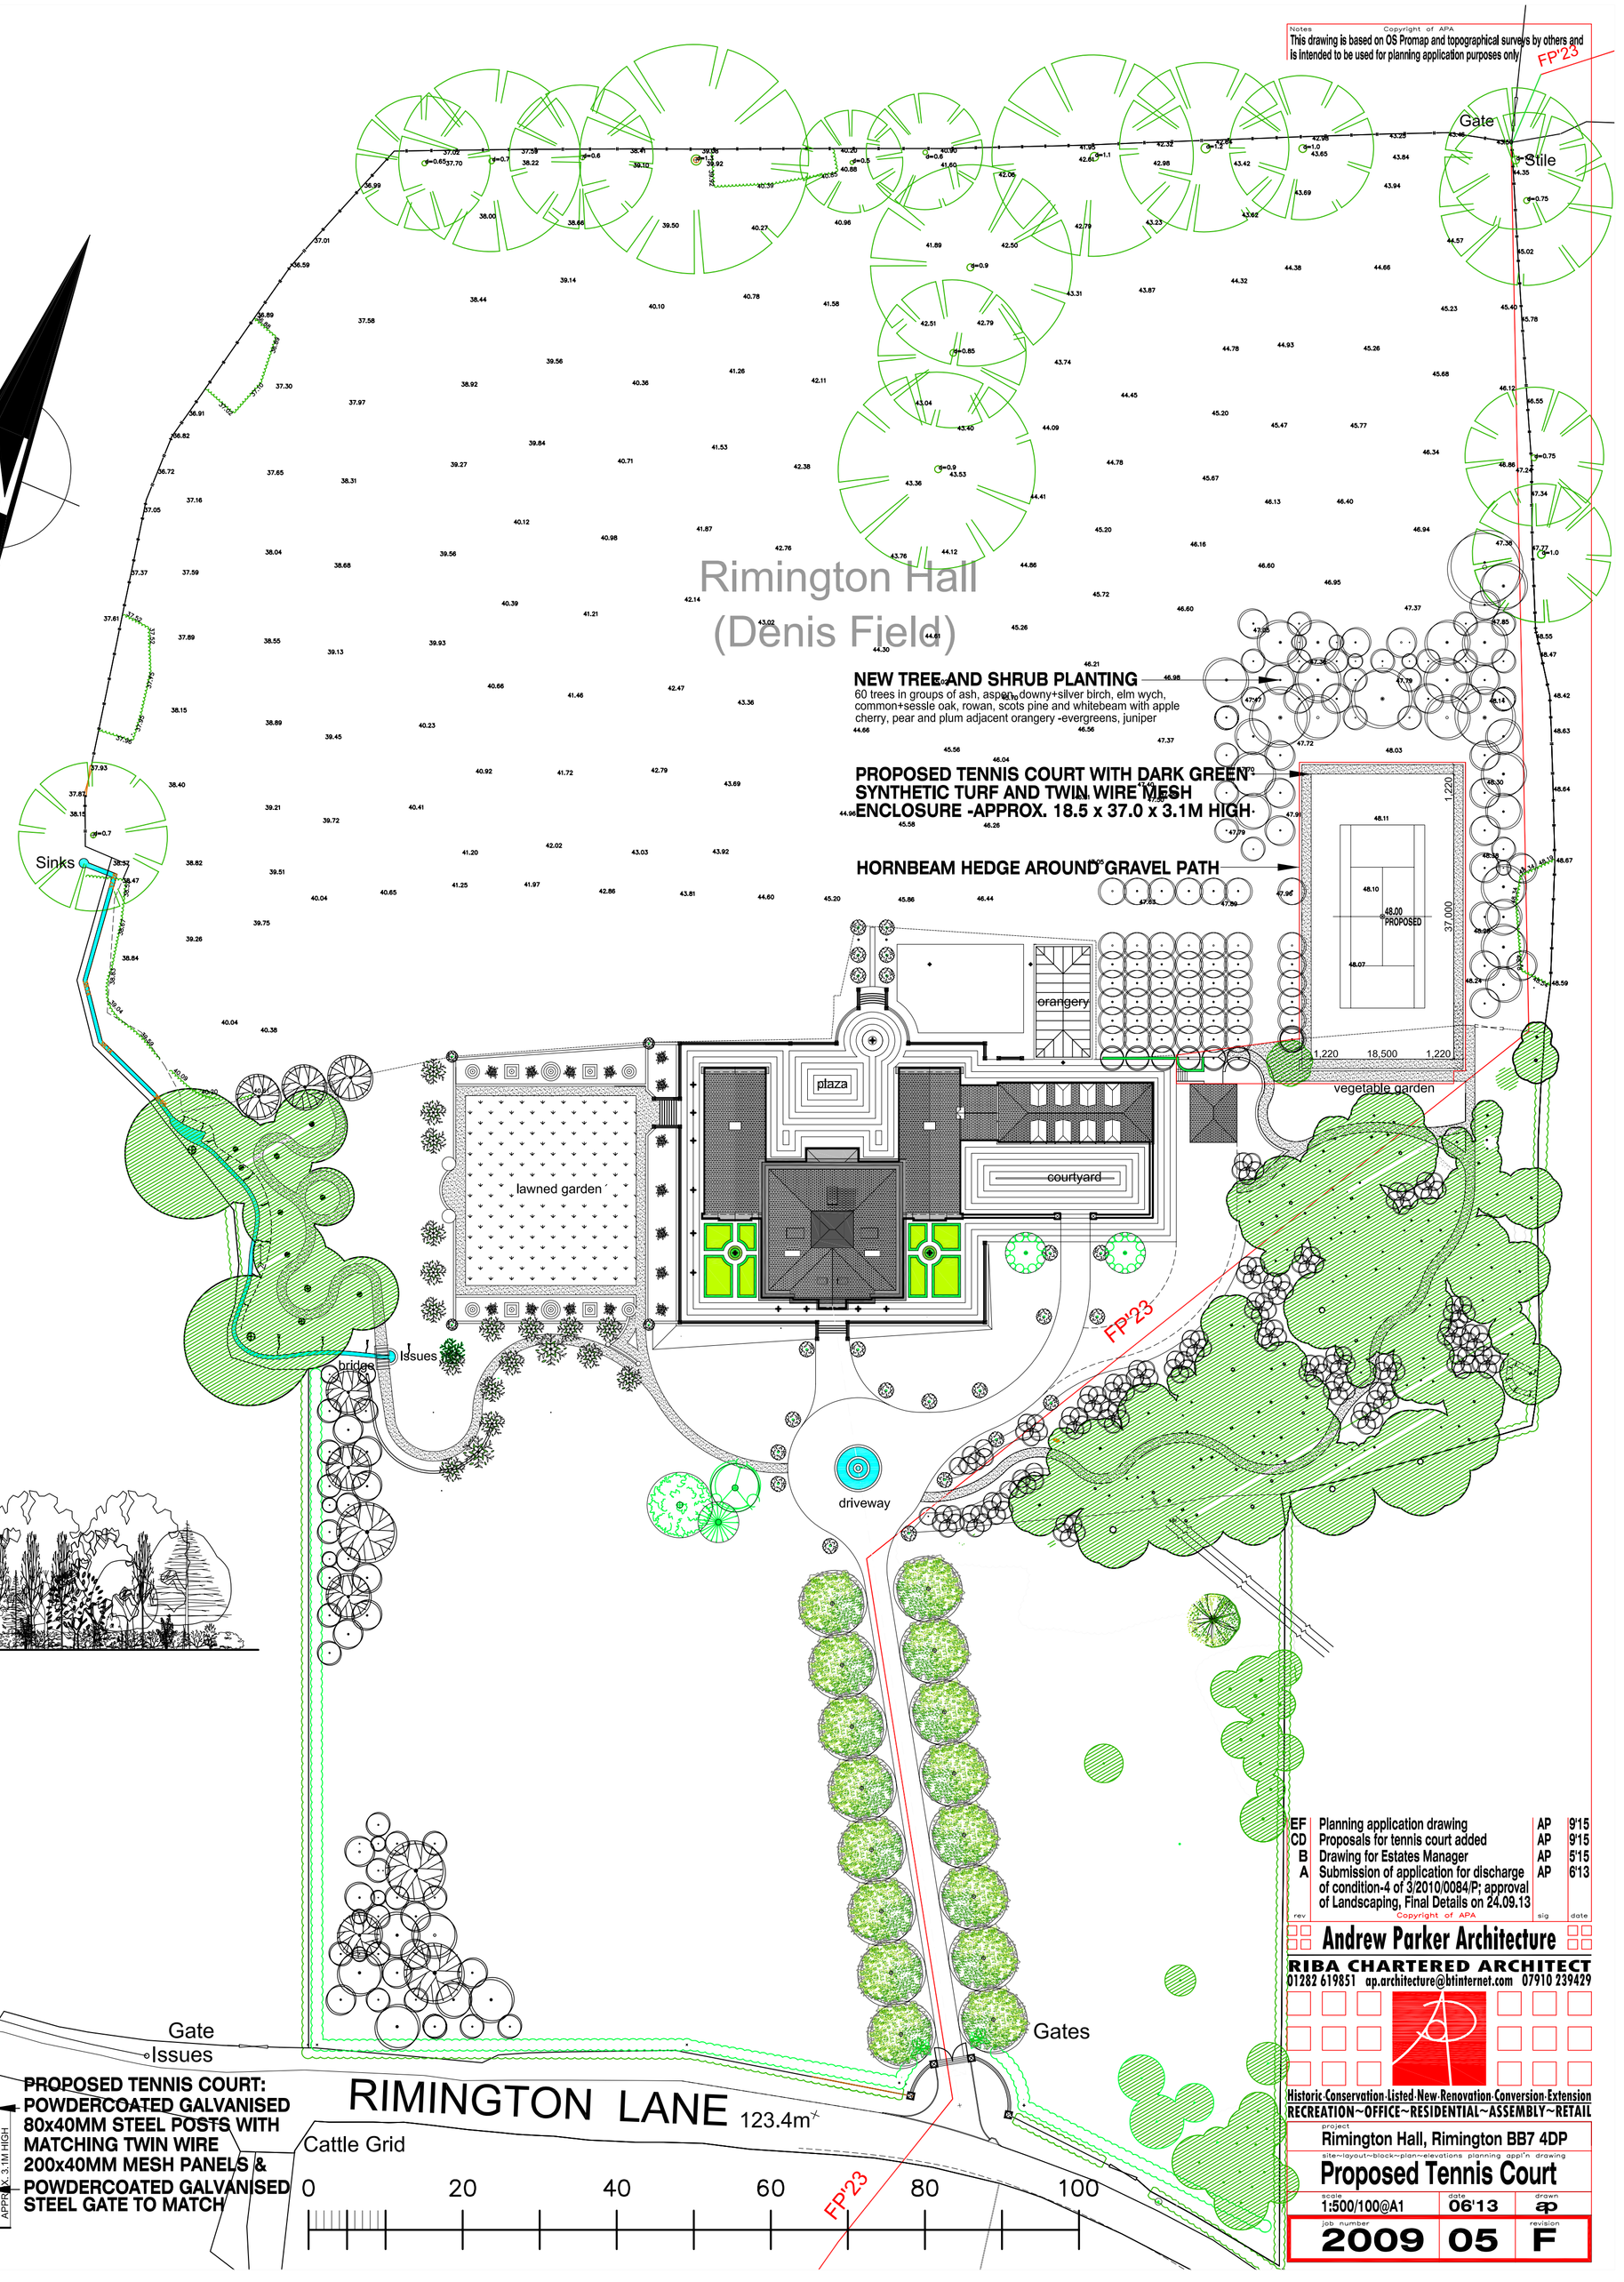

rev		sig	date
EF	Planning application drawing	AP	9'15
CD	Proposals for tennis court added	AP	9'15
B	Drawing for Estates Manager	AP	5'15
A	Submission of application for discharge of condition-4 of 3/2010/0084/P; approval of Landscaping, Final Details on 24.09.13	AP	6'13

Copyright of APA

Andrew Parker Architecture
RIBA CHARTERED ARCHITECT
01282 619851 ap.architecture@btinternet.com 07910 239429

Historic Conservation-Listed New-Renovation-Conversion-Extension
RECREATION~OFFICE~RESIDENTIAL~ASSEMBLY~RETAIL

project: Rimington Hall, Rimington BB7 4DP

site~layout~block~plan~elevations planning app'n drawing

Proposed Tennis Court

scale	date	drawn
1:500/100@A1	06'13	ap

job number		revision
2009	05	F