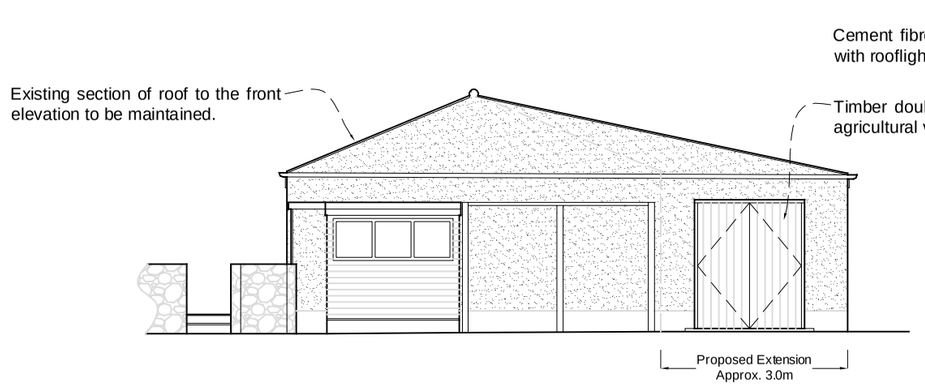

Side Elevation (Facing South West)

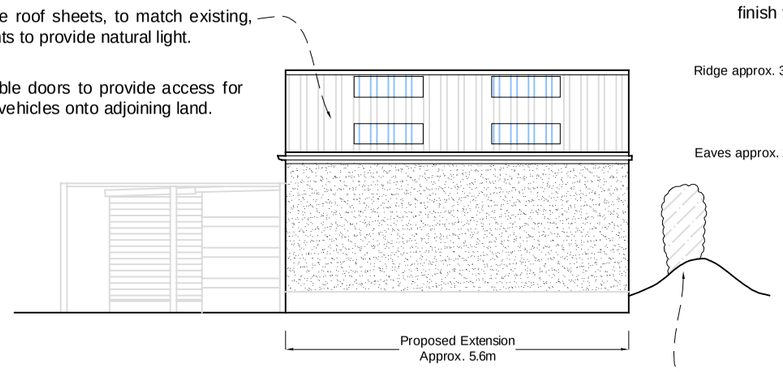

Rear Elevation (Facing South East)

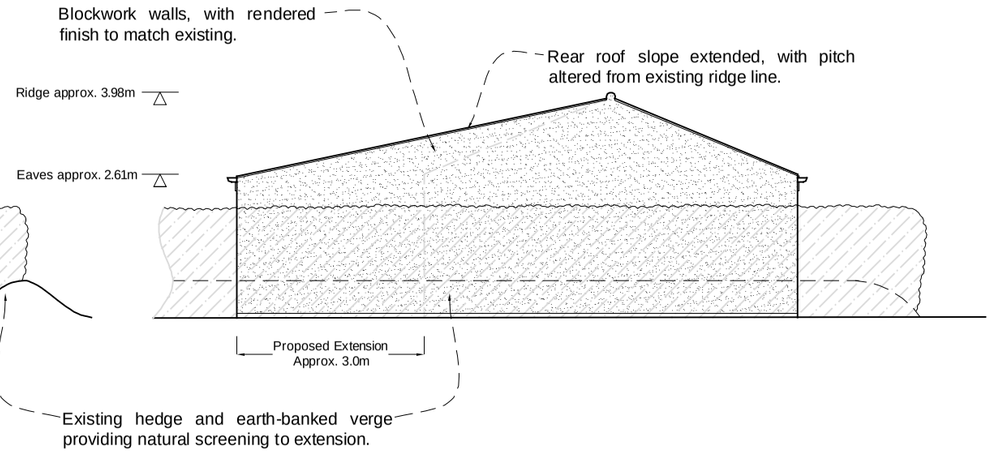

Rear Elevation (Facing North East)

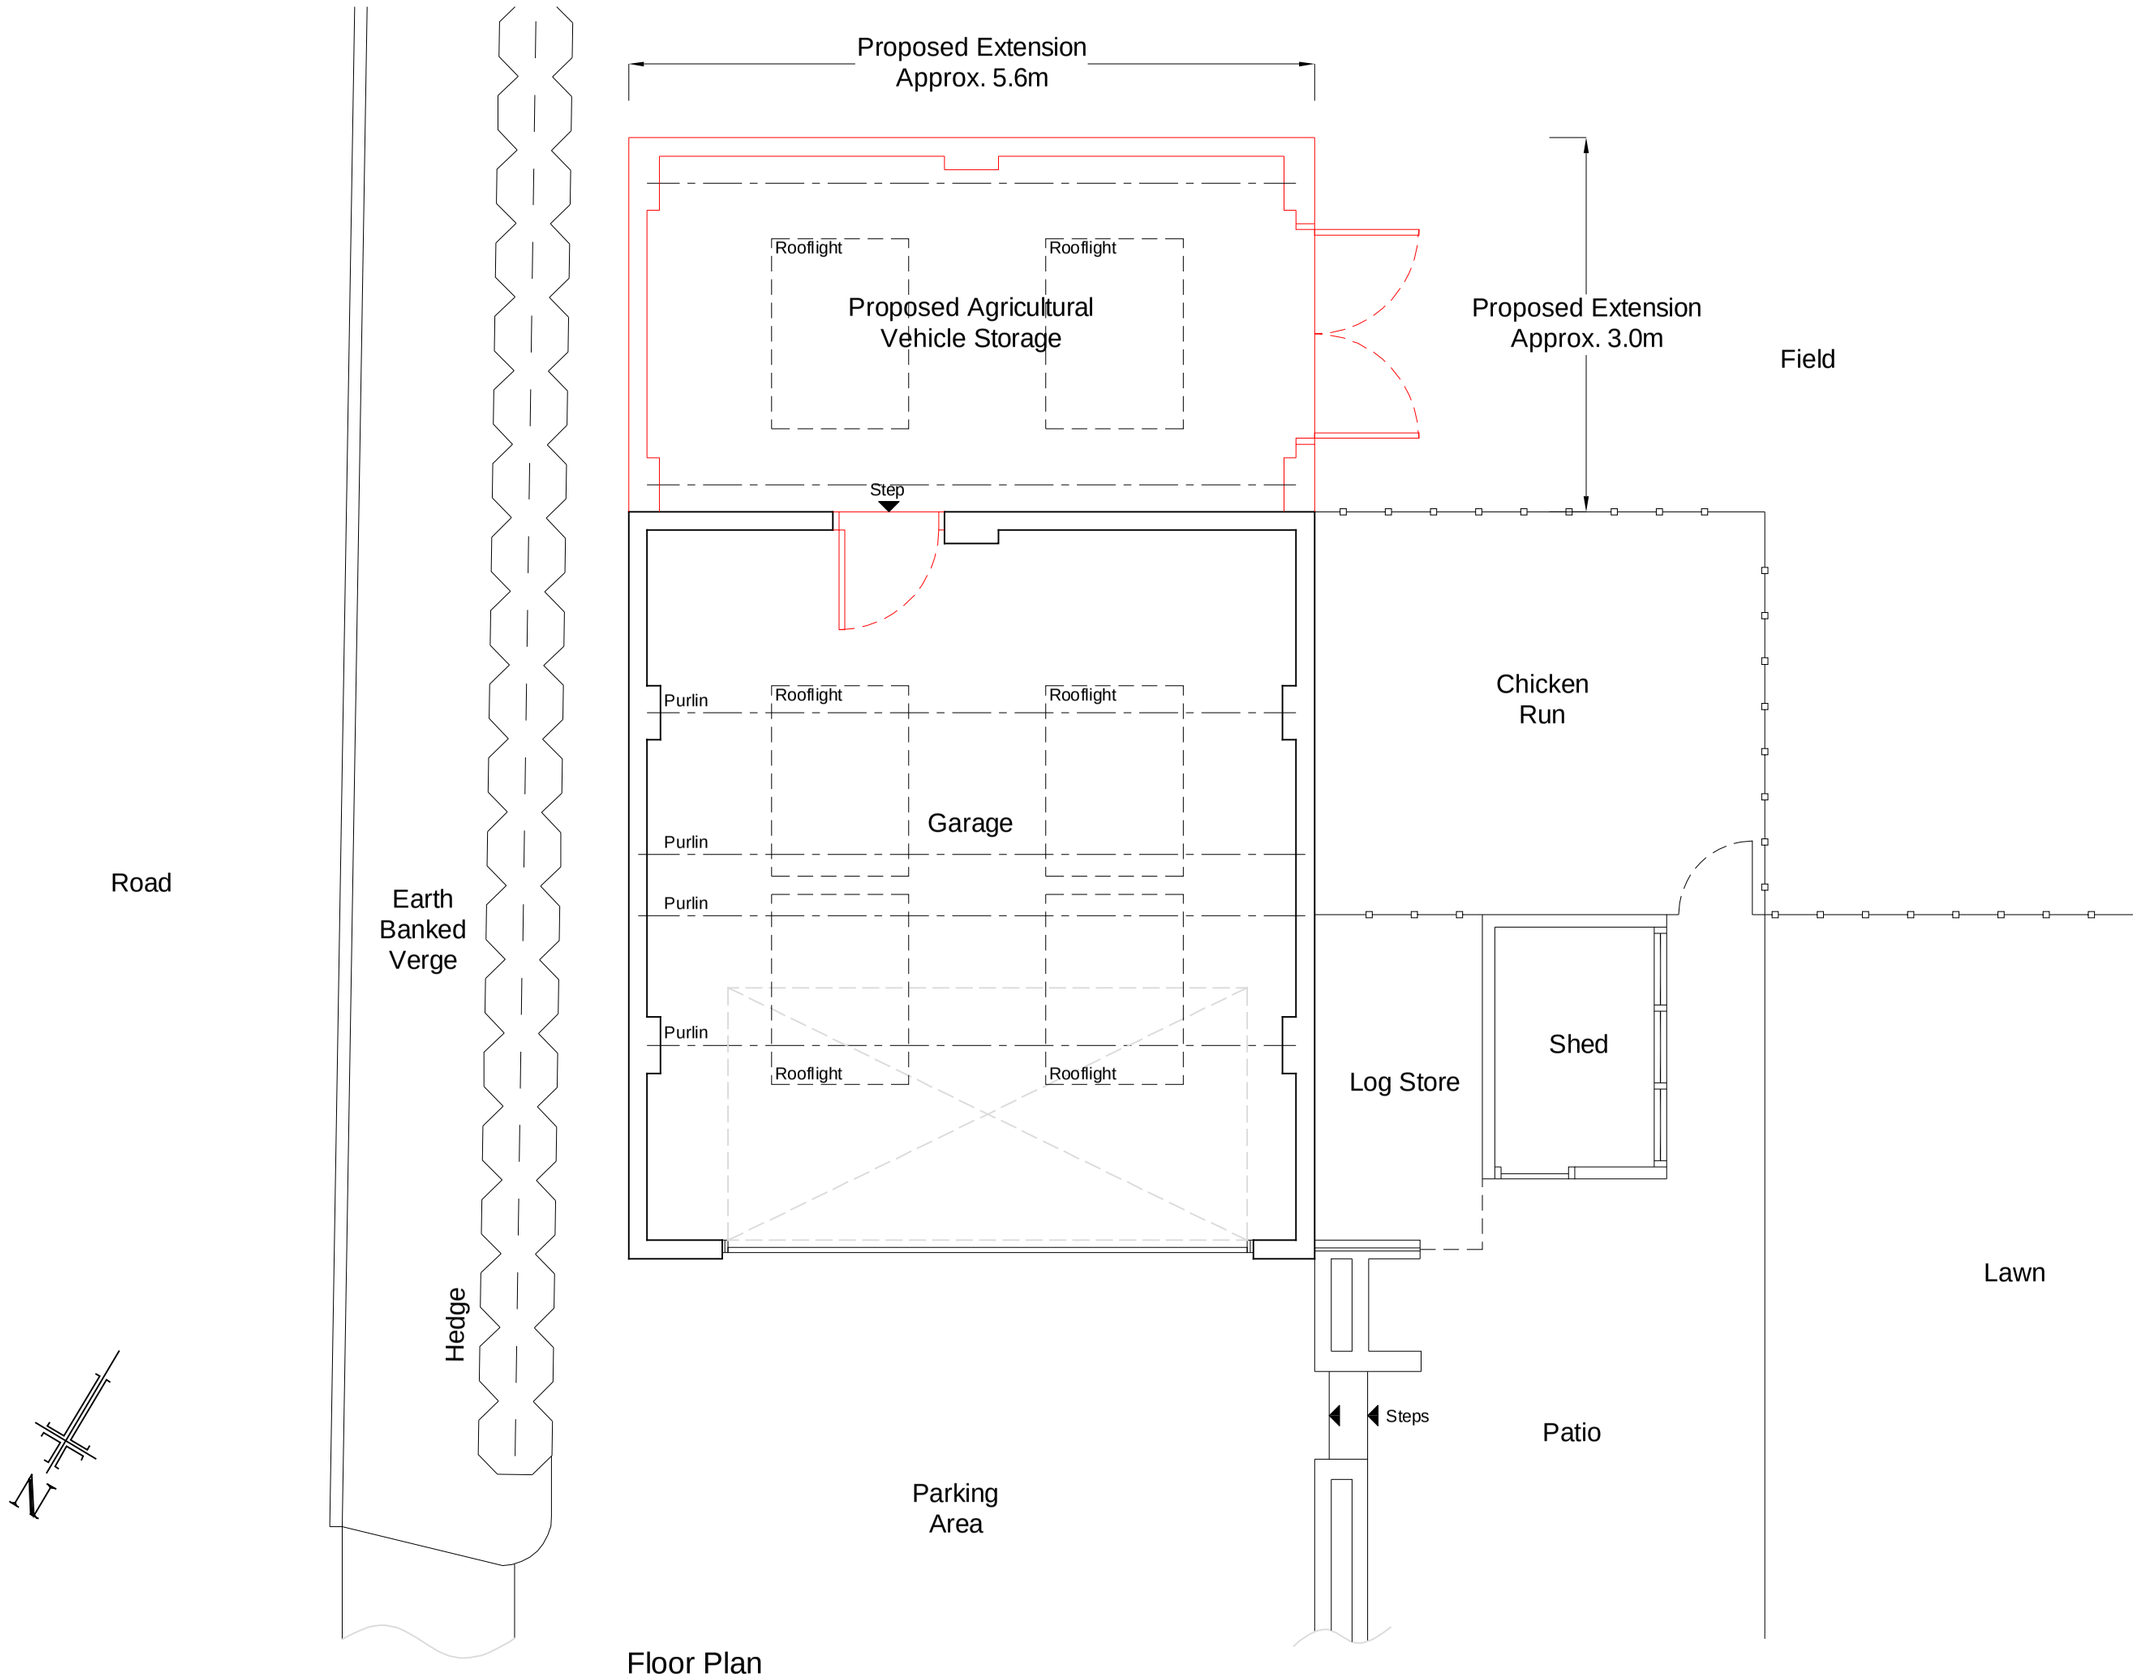

Floor Plan
(Scale 1:50)

The copyright of this drawing is held by Lea Hough & Co Charterec Surveyors LLP.

Do not scale from this drawing. All dimensions must be checked ar verified by the contractor prior to works commencing on site.

REVISIONS

REV	DESCRIPTION	DATE	AMENDE

LeaHough
CHARTERED SURVEYORS
Survey Valuation Design Planning Sales

Blakewater House
Phoenix Business Park
Blakewater Road
Blackburn
Lancashire
BB1 5RW
Tel: 01254 260196

8 Eaton Avenue
Matrix Office Park
Buckshaw Village
Preston
Lancashire
PR7 7NA
Tel: 01772 458866

Email: info@leahough.co.uk
Web: www.leahough.co.uk

RICS

CLIENT:
Mr & Mrs Bailey,
1 Greenhurst Cottages,
Kenyon Lane,
Dinkley,
Blackburn
BB6 8AN

PROJECT ADDRESS:
1 Greenhurst Cottages,
Kenyon Lane,
Dinkley,
Blackburn
BB6 8AN

PROJECT TITLE:
Garage Extension

DRAWING TITLE:
Proposed Plan & Elevations

PAPER SIZE:	DRAWING NUMBER:	REV
A2	BS.16-046/02	-
SCALE:	DATE:	DRAWN BY
As shown	April 2016	AF