LOCATION PLAN 1/1250

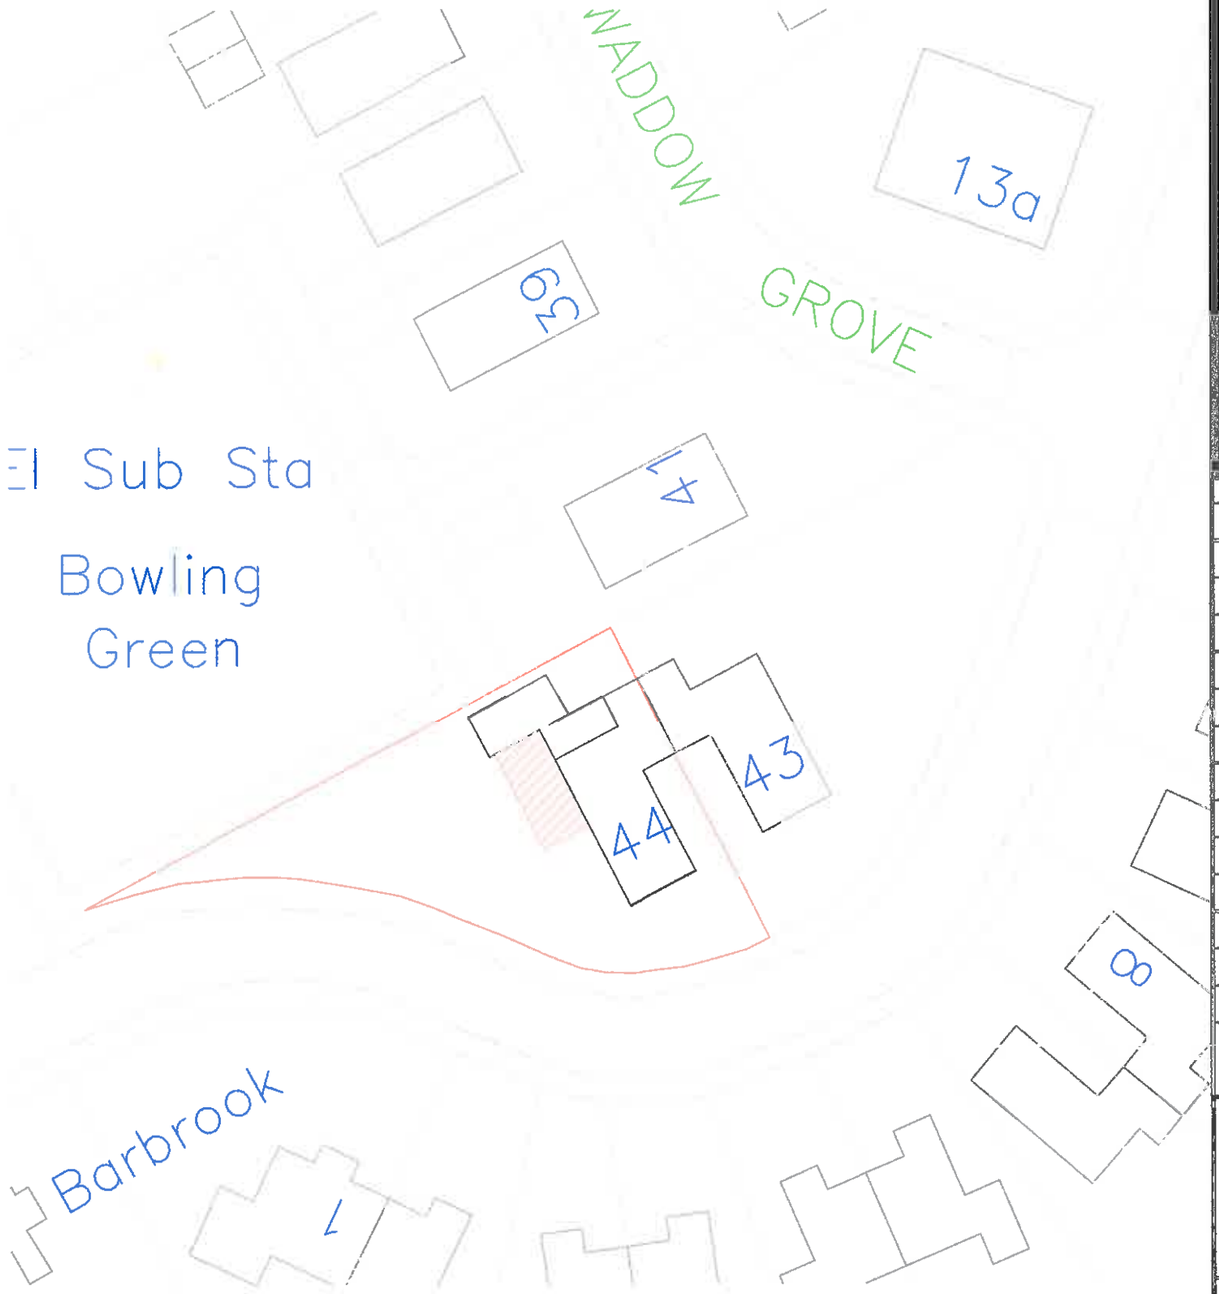

SITE PLAN 1/500

320160382P

0 12.5 25 37.5 50 62.5m
1:1250

0 5 10 15 20 25m
1:500

N
W E
S

Revisions		
No.	Detail	Date

Client
MR A JEPSON

Project
44 WADDOW GROVE
WADDINGTON
CLITHEROE
LANCS

Description
SIDE EXTENSION

LOCATION & SITE PLAN

Scale
1:500 & 1:1250 @ A3

Drawn By	Checked by	Date
		06/05/2016

Drawing Number
A / 2016 - 05

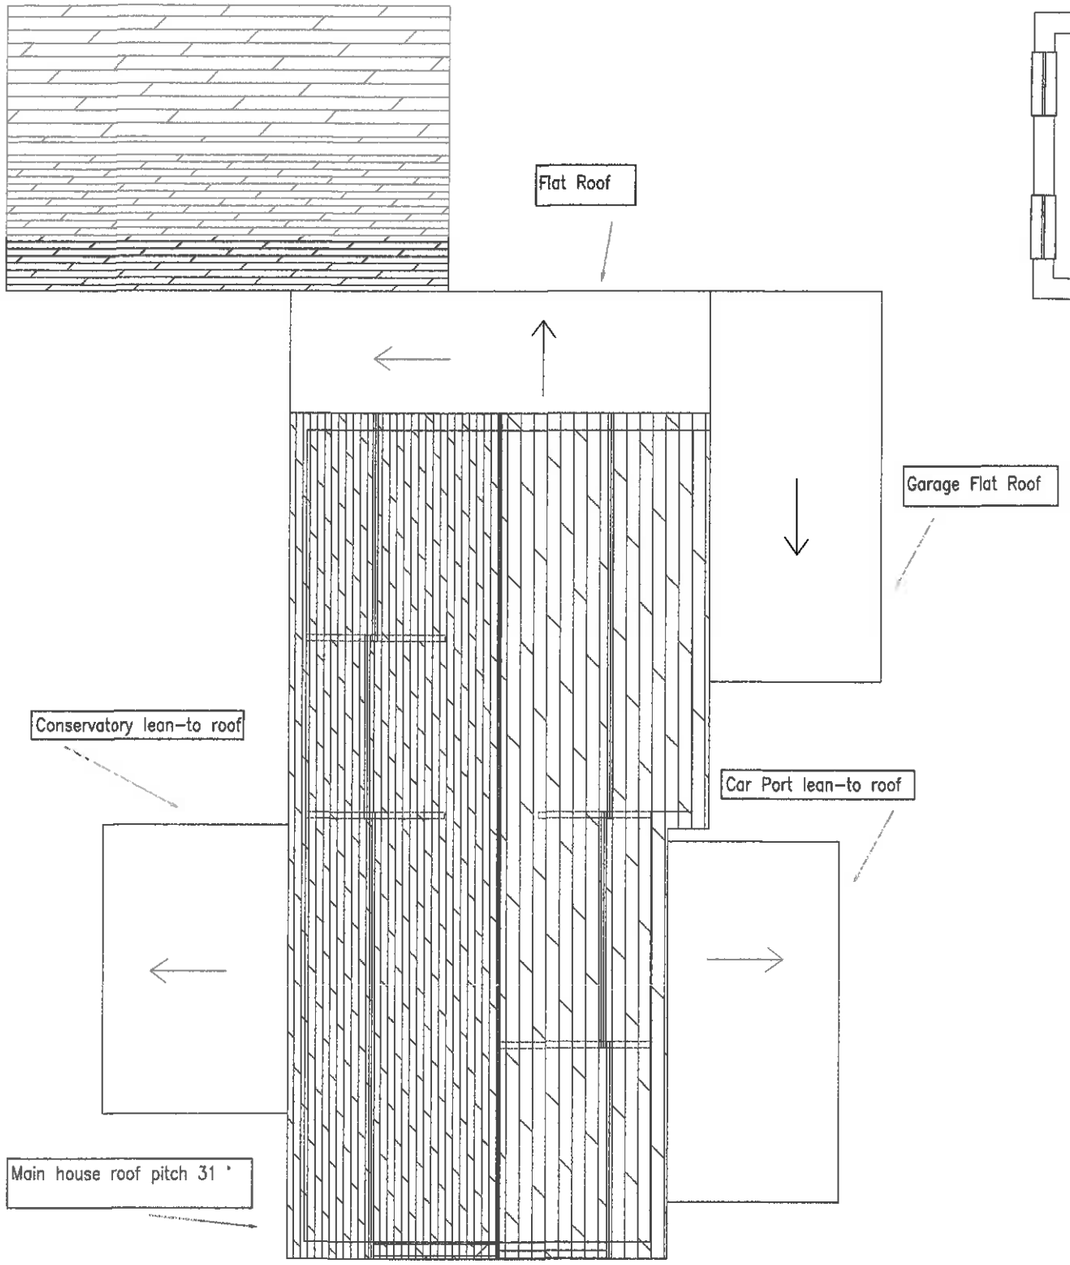

Roof Plan 1/100

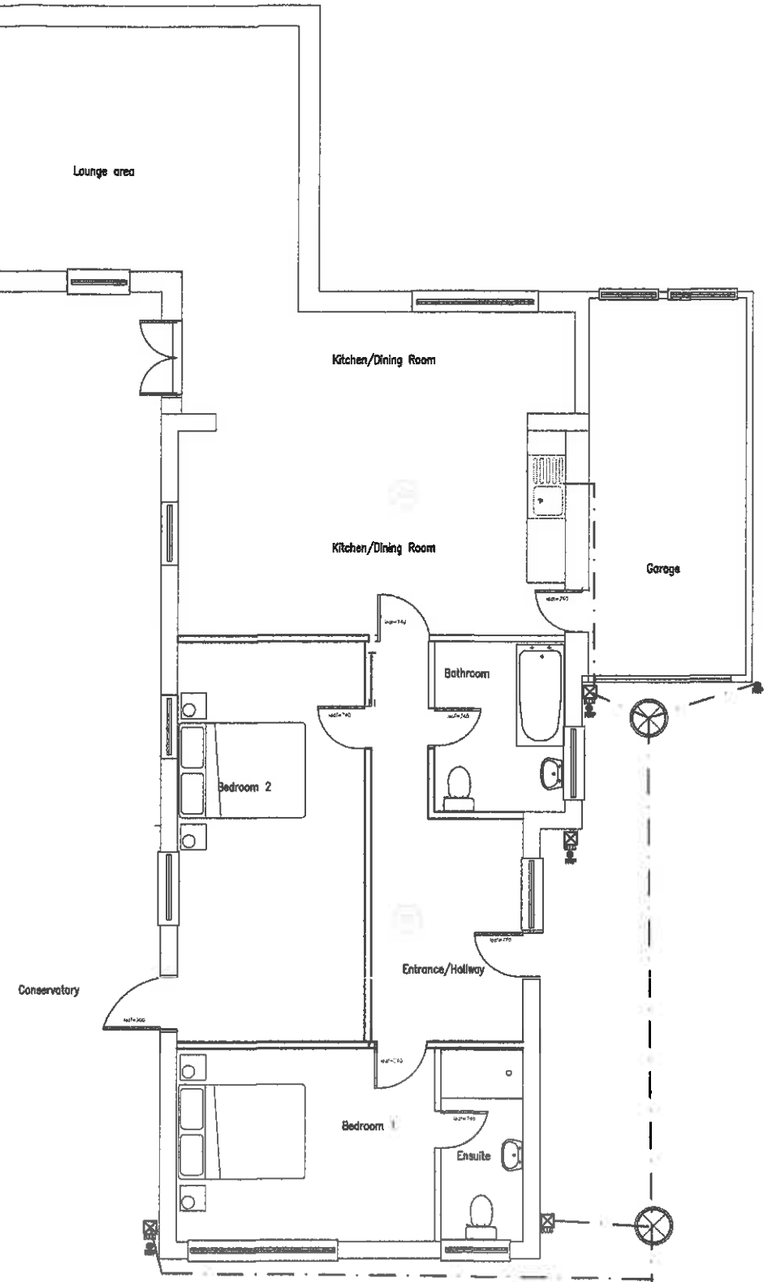

FLOOR PLAN 1/50

320160382P

Revisions

No.	Detail	Date

Client
MR A JEPSON

Project
44 WADDOW GROVE
WADDINGTON
CLITHEROE
LANCS

Description
SIDE EXTENSION

EXISTING FLOOR & ROOF PLANS

Scale
1.100 @ A3

Drawn By	Checked by	Date
		06/05/2016

Drawing Number
A / 2016 - 04

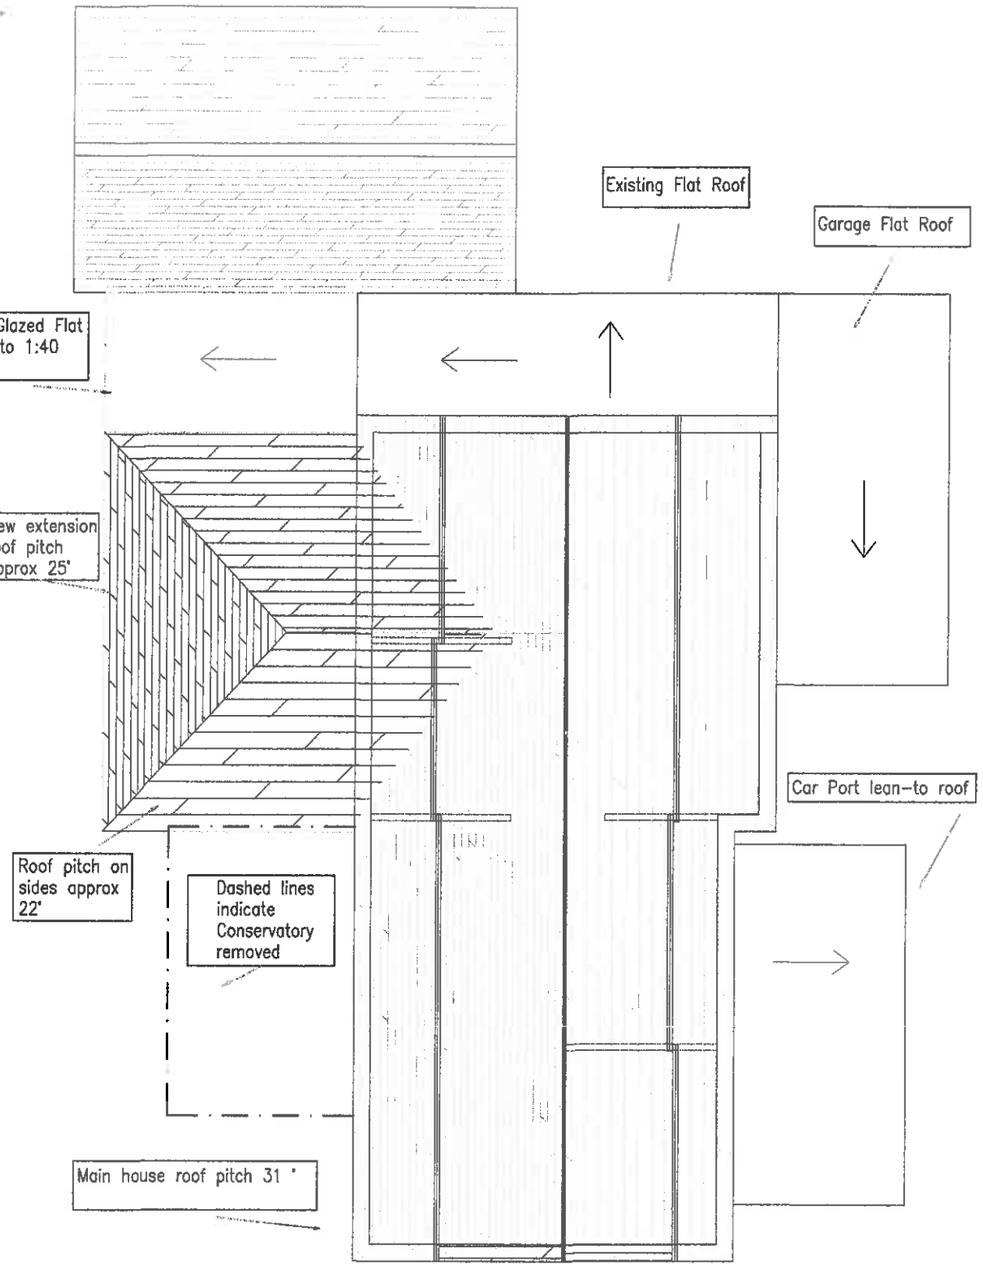

Roof Plan 1/100

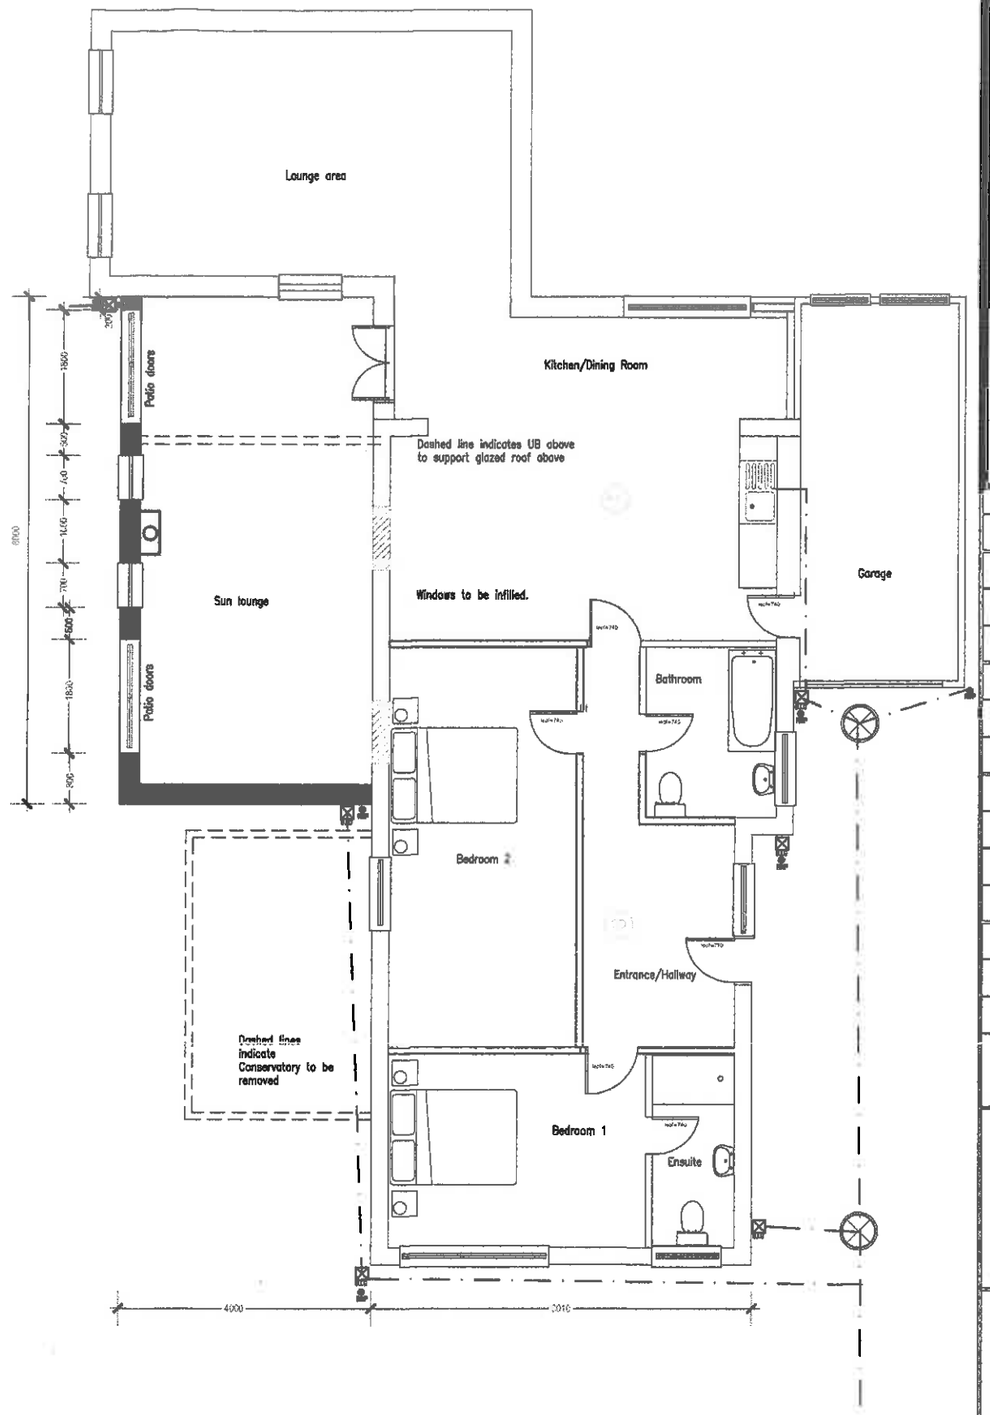

FLOOR PLAN 1/100

320160382P

Revisions

No.	Detail	Date

Client
MR A JEPSON

Project
44 WADDOW GROVE
WADDINGTON
CLITHEROE
LANCS

Description
SIDE EXTENSION

PROPOSED FLOOR & ROOF PLANS

Scale
1.100 @ A3

Drawn By	Checked by	Date
		06/05/2016

Drawing Number
A / 2016 - 03

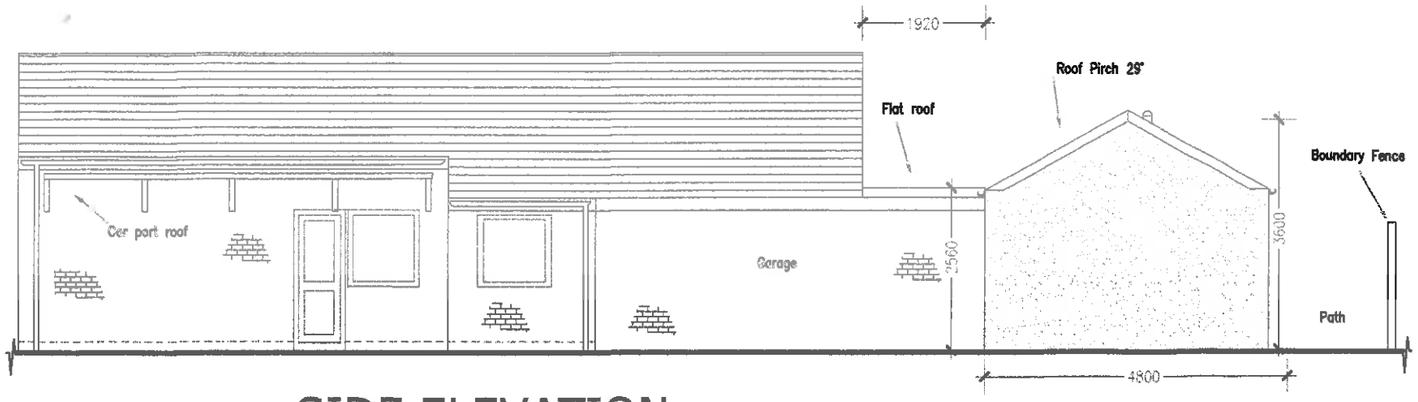

SIDE ELEVATION 1/100

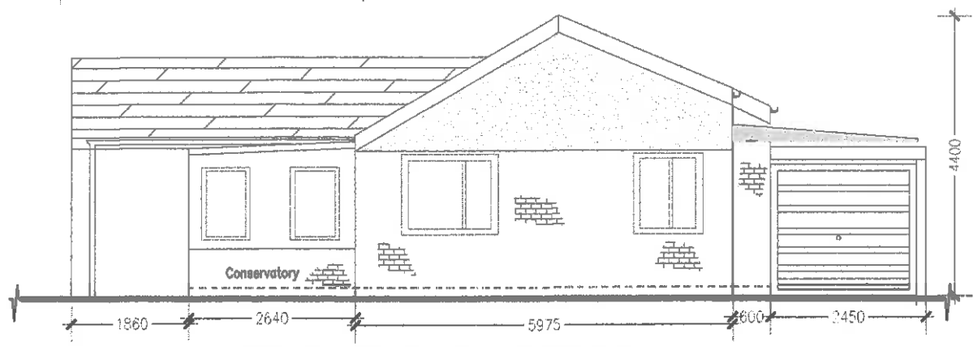

FRONT ELEVATION 1/100

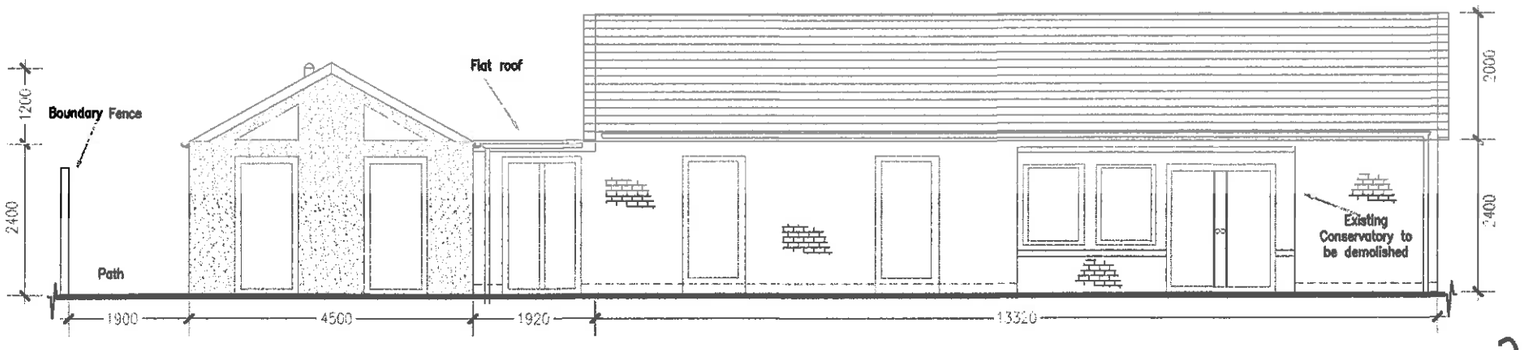

SIDE ELEVATION 1/100

320160382P

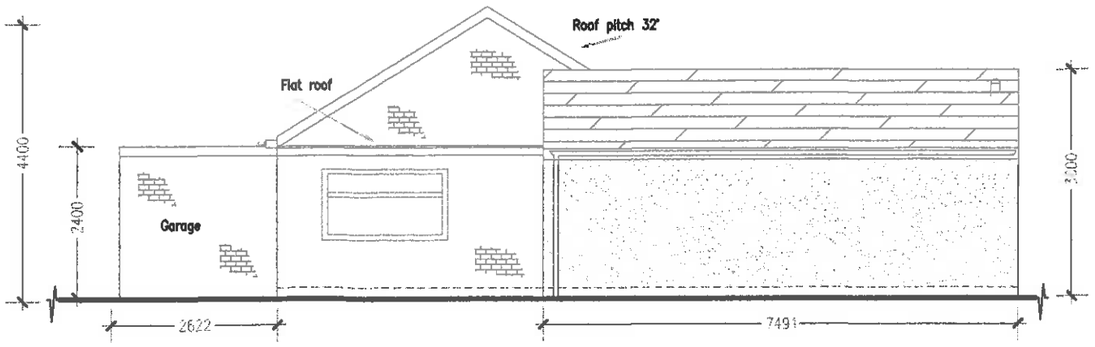

REAR ELEVATION 1/100

Revisions

No.	Detail	Date

Client
MR A JEPSON

Project
44 WADDOW GROVE
WADDINGTON
CLITHEROE

Description
SIDE EXTENSION

EXISTING ELEVATIONS

Scale
1:100@ A3

Drawn By	Checked by	Date
		06/05/2016

Drawing Number
A / 2016 - 02

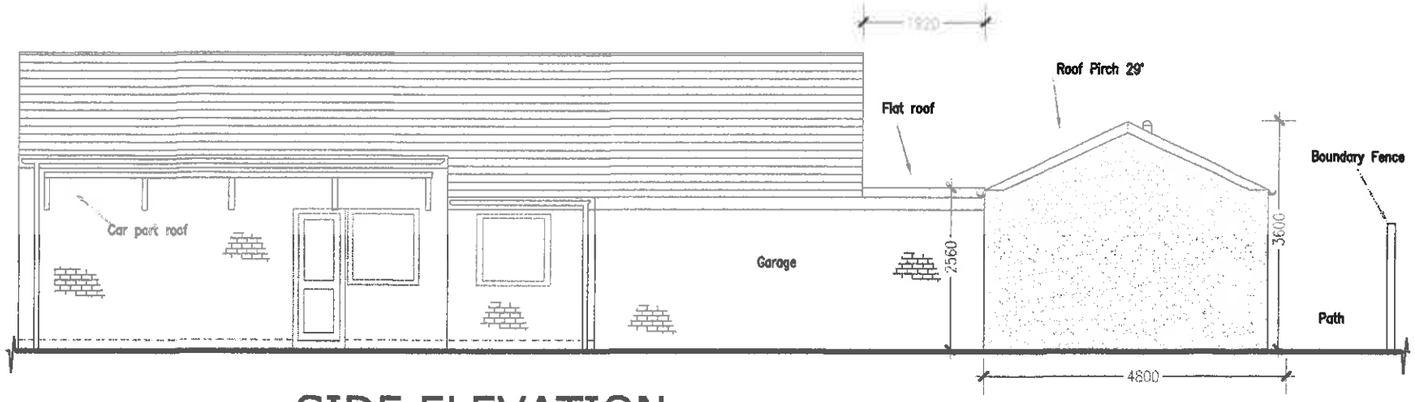

SIDE ELOVATION 1/100

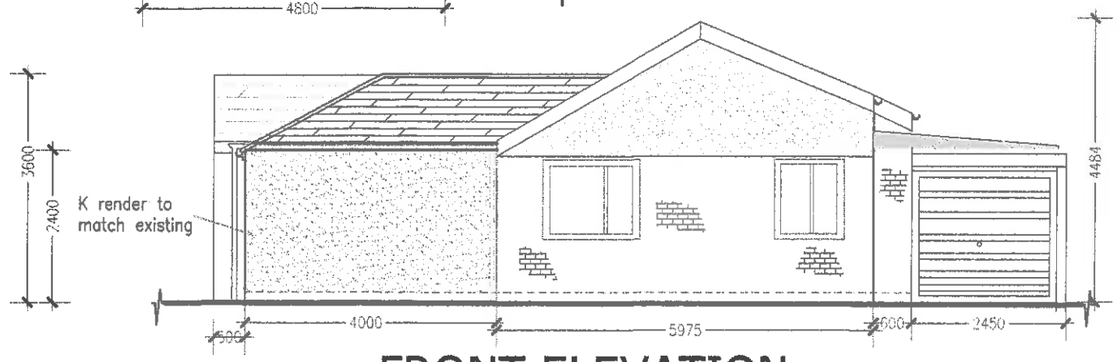

FRONT ELEVATION 1/100

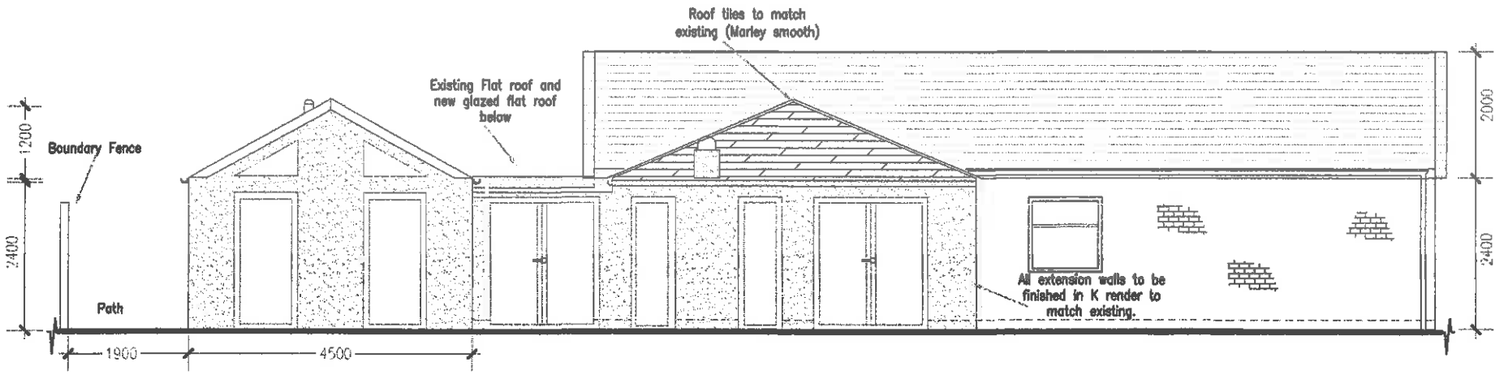

SIDE ELEVATION 1/100

320160382P

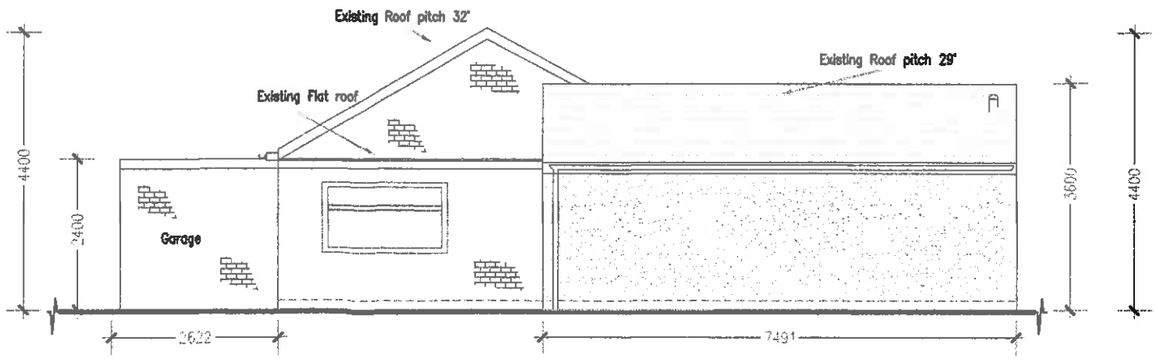

REAR ELEVATION 1/100

Revisions

No.	Detail	Date

Client
MR A JEPSON

Project
44 WADDOW GROVE
WADDINGTON
CLITHEROE

Description
SIDE EXTENSION

PROPOSED ELEVATIONS

Scale
1:100@ A3

Drawn By	Checked by	Date
		06/05/2016

Drawing Number
A / 2016 - 01