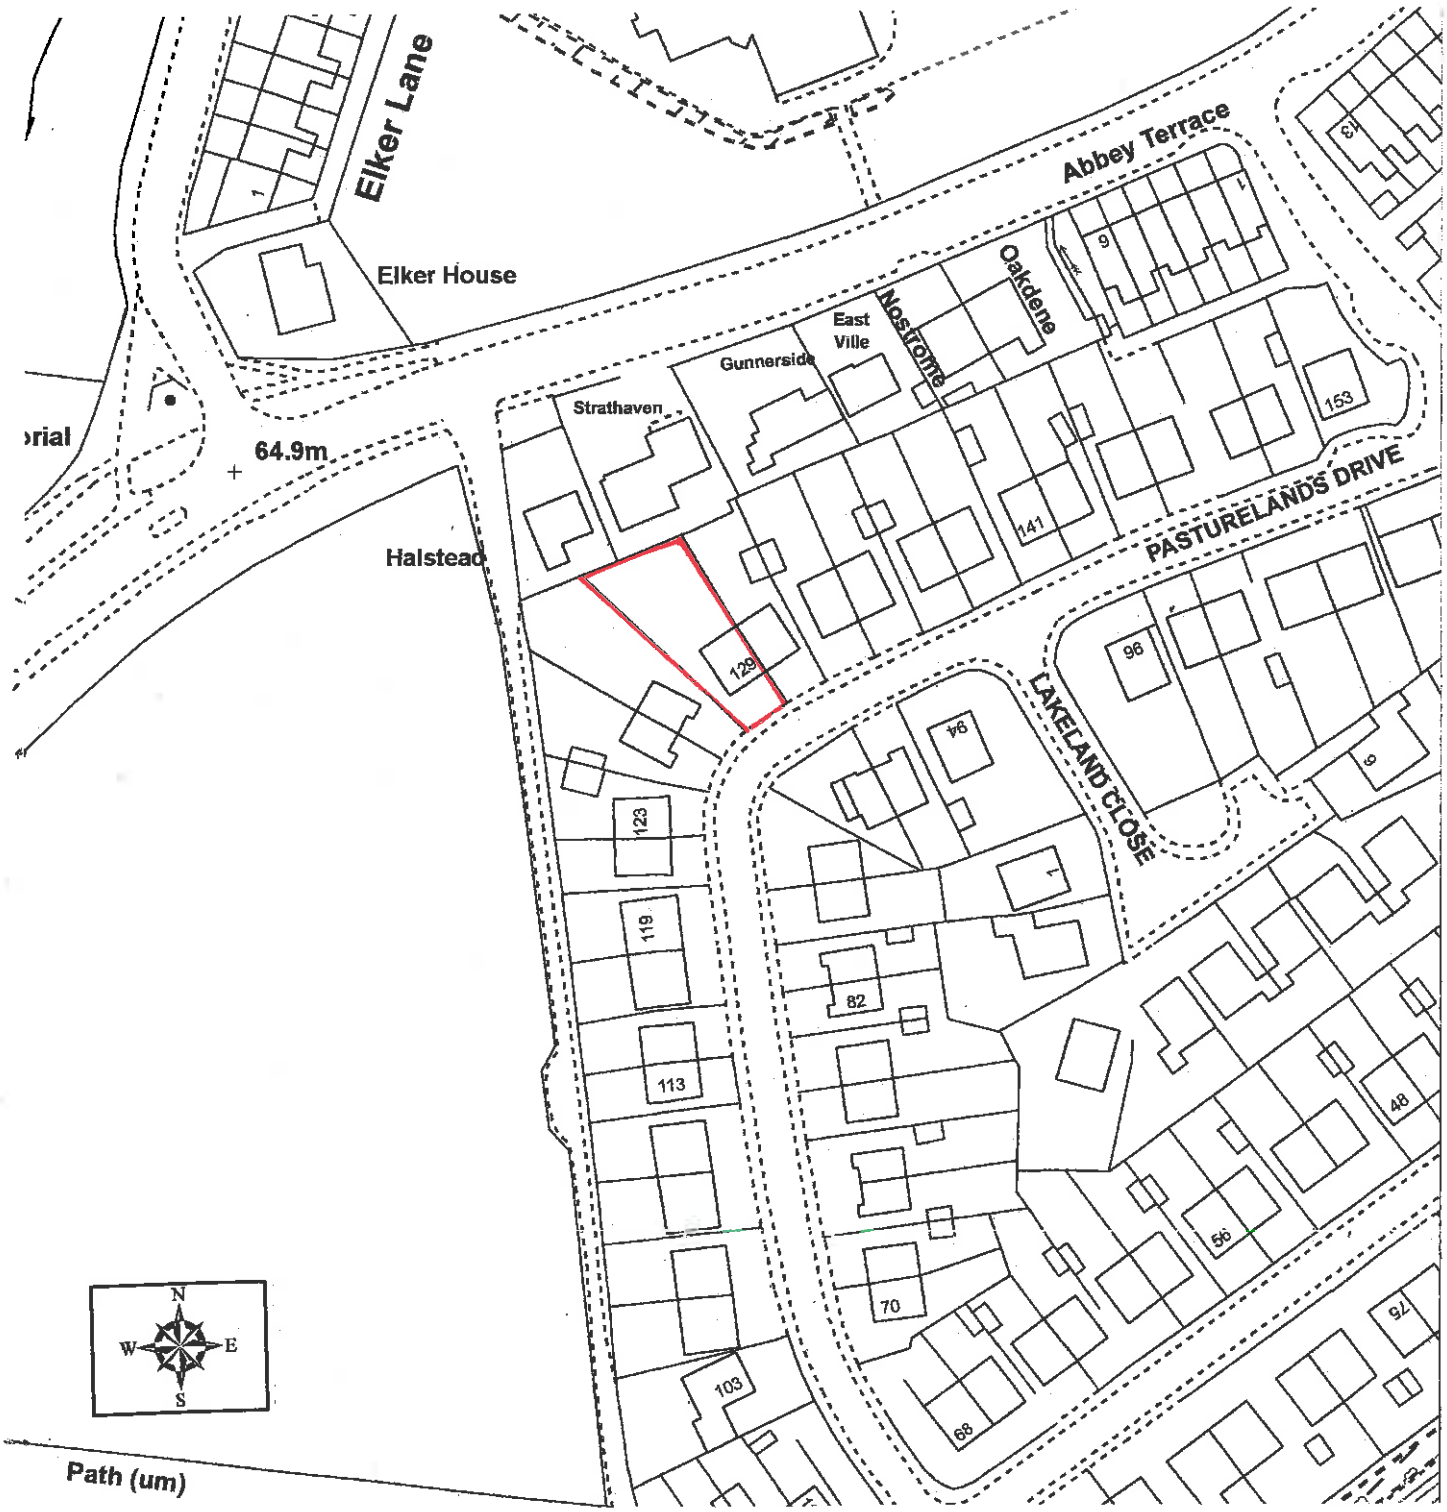

320160389P

DRAWING NUMBER: 129PL001	
TITLE: SITE LOCATION PLAN	
SITE ADDRESS: 129 Pasturelands Drive, Billington. Lancashire BB7 9LJ	
SCALE: 1:1250	DATED: APRIL 2016