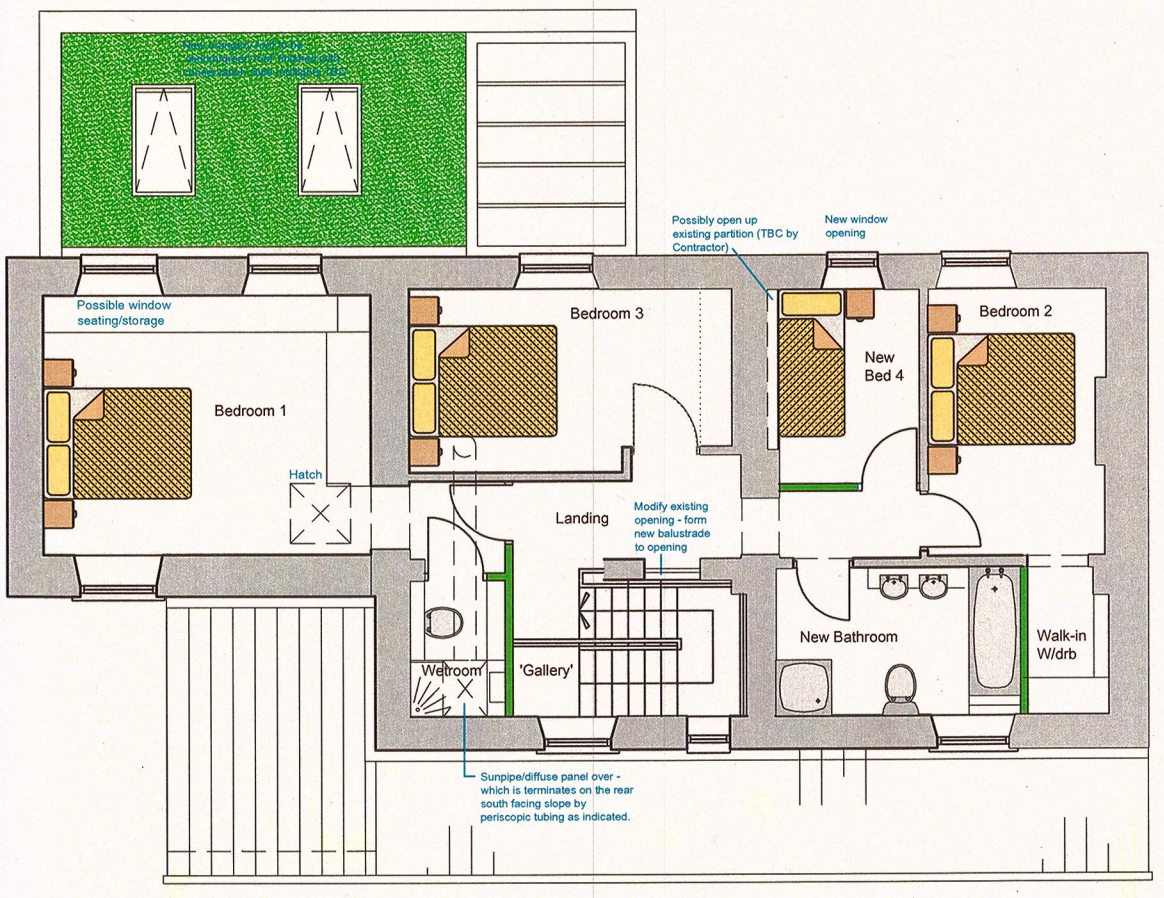

Proposed First Floor Plan

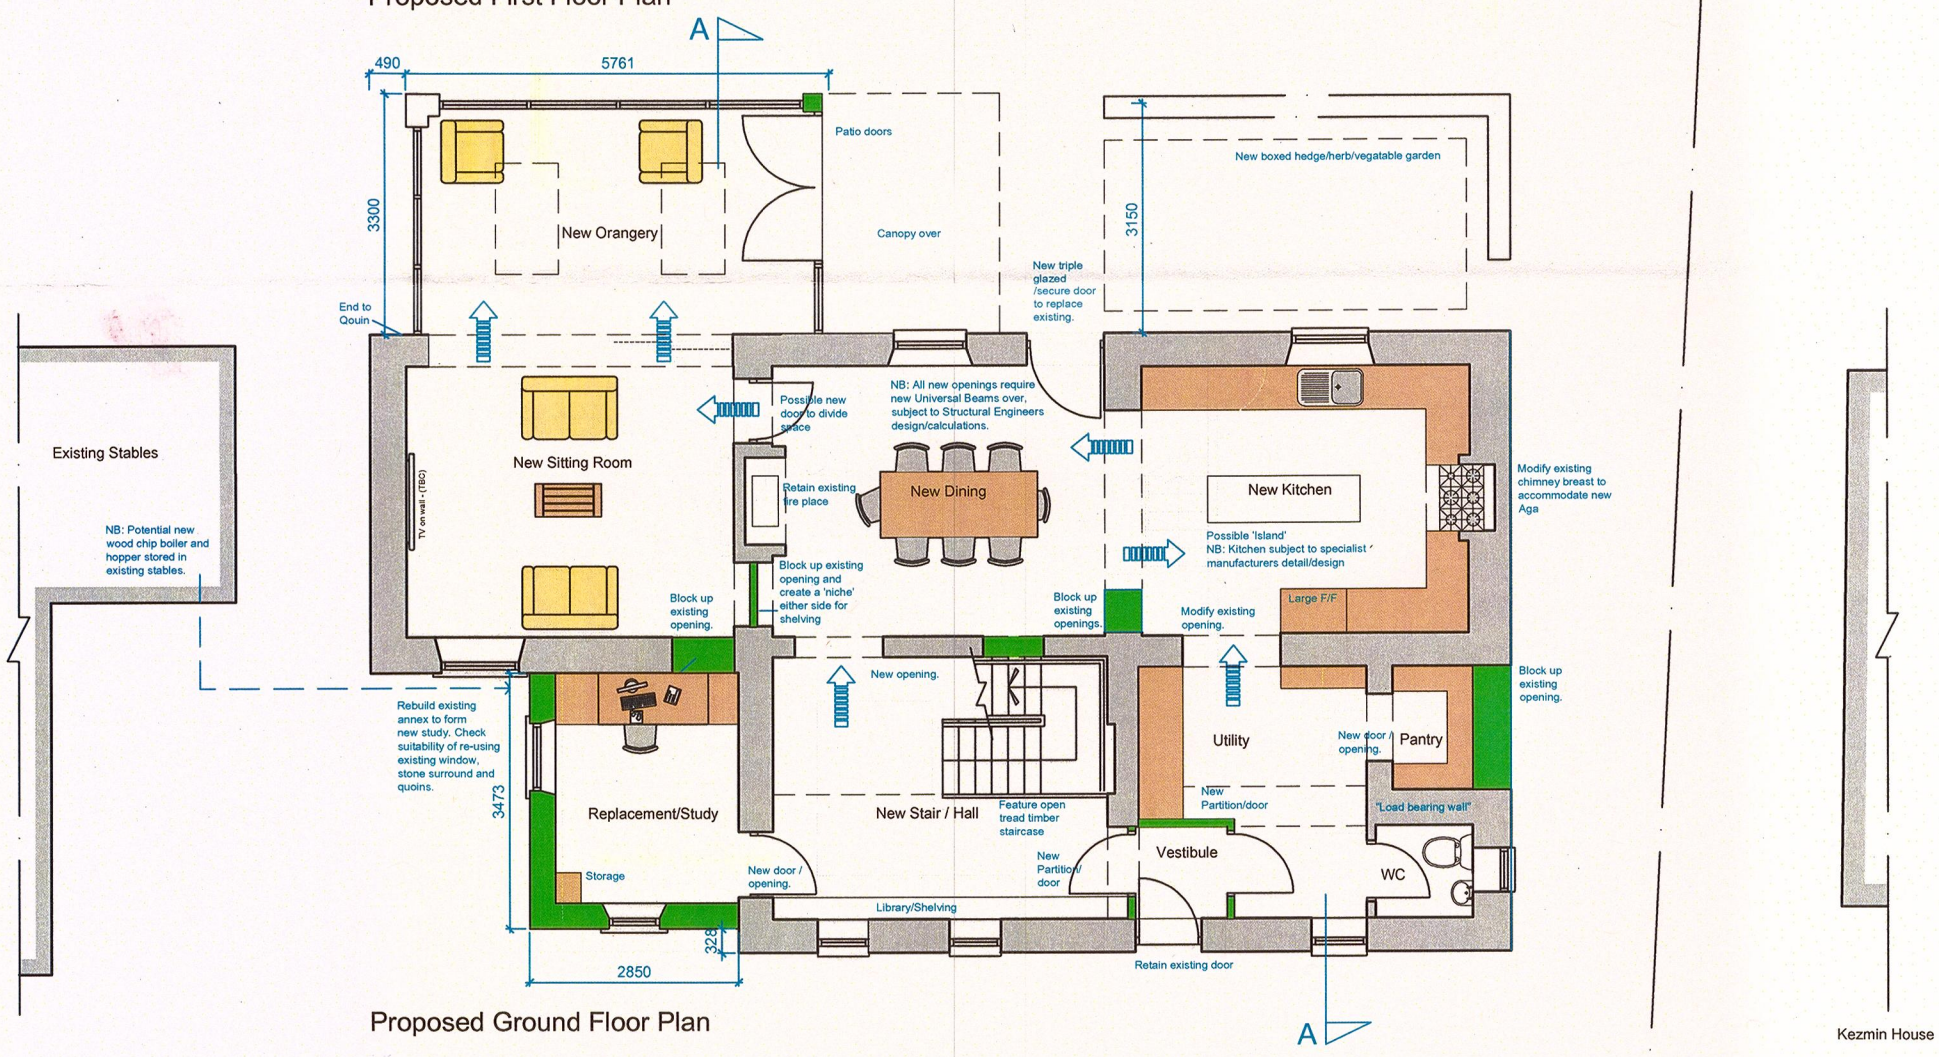

Proposed Ground Floor Plan

AMENDED PLANS RECEIVED

DATE 13/06/16

3201603997

Key: -

Existing

Proposed

Existing to be demolished

NB: Furniture shown for indicative purposes only

NB: Existing adjacent Stables/Garage not measured at time of survey.

NB: Dimensions to be checked on site before work commences. All drawings subject to L.A and Statutory Authority Approval as necessary

Mr and Mrs Gee

Project	Title
Bashalls Farm, Hothersall Lane, Hothersall	Proposed Floor Plans - Resubmission

Drawing No.	Revision	Scale.	Date.
P01	G	1:100 @ A3	Dec. 15