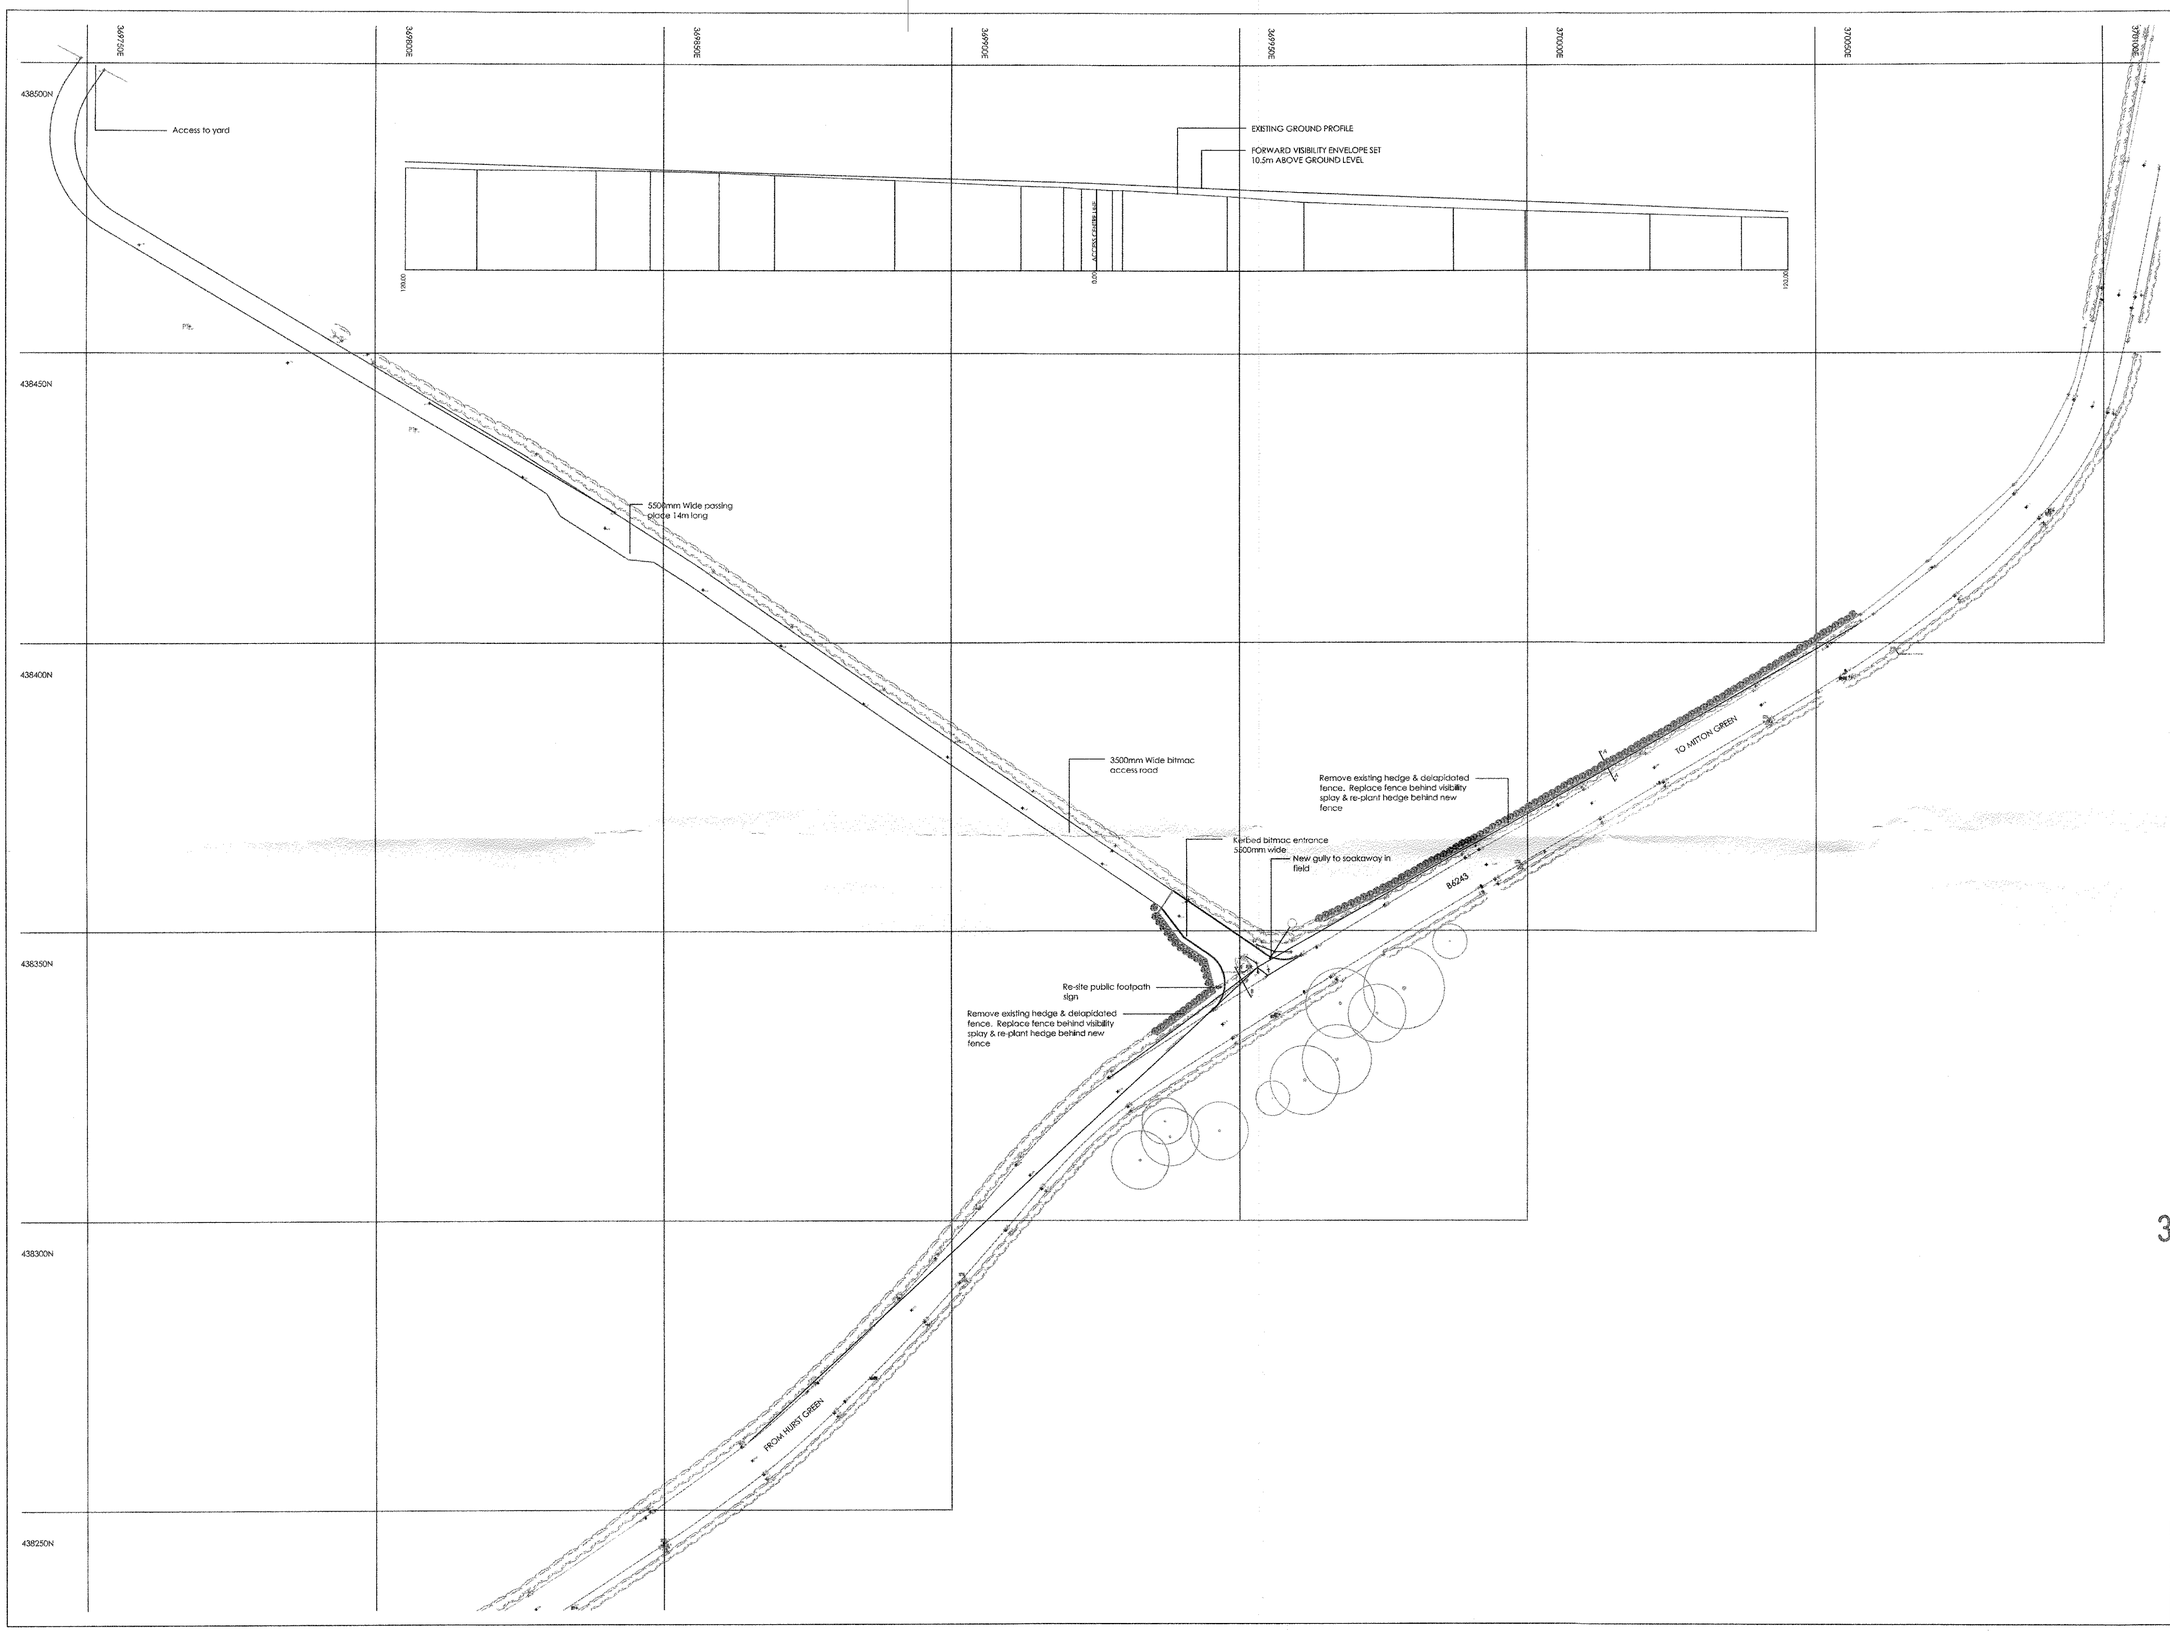

This survey has been carripared around the OSGB 36 (02) grid and datum.

No.	Northing	Eastings	Level
1	438497.14	369750.73	99.31
2	438497.14	370100.73	99.31
3	438100.00	369750.00	99.31
4	438100.00	370100.00	99.31

KEY:

BOLLARD
BUS STOP
CATV BOX
TELECOMS BOX
ELECTRICITY BOX
ELECTRICITY POLE
EARTH POST
EARTH STAPLE
FIXING LEVEL
GAS BOX
GATE POST
INSPECTION CHAMBER
LAMPING HOLE
MANHOLE (CIRCULAR)
MANHOLE (SQUARE)
MANHOLE (RIAN)(SQUARE
MANHOLE (HORIZONTAL
ORDNANCE LOCATION
PHONE BOX
ROAD SIGN
POST
SERVICE VALVE
STUMP
STOP VALVE
TELEGRAPH POLE
TELEGRAPH POLE
TV HOLE
WATER TANK
SYMBOL TOME

The information provided in this survey has been gathered using electronic surveying & digital plotting techniques. It is presented as a two-dimensional representation, per-se, of the surveyed area and should not be used for scaling such as fencing, which may be up to 150mm wide, wall alignments and building corners, etc., may give inaccurate dimensions. Also area and slope heights have been calculated from inside the site. It is therefore strongly recommended that if precise dimensions are required, these are individually checked on site.

320160488P

REV	DATE	NOTES

Stoneyhurst College,
Whalley Road (B6243)
Clitheroe

PROPOSED IMPROVED ACCESS

		STATUS
Drawing No.	2505-01	PRELIMINARY
Scale	1:500 @ A1	TENDER
Date	October 2013	CONSTRUCTION
		AS-BUILT
		APPROVED
		INFORMATION

HOWARTH ASSOCIATES
The Red Door
4 Marvell Rise
Harrogate
HG1 3LT
Tel/Fax: 01423 530640