ARENA DRAINAGE DETAIL scale 1:20

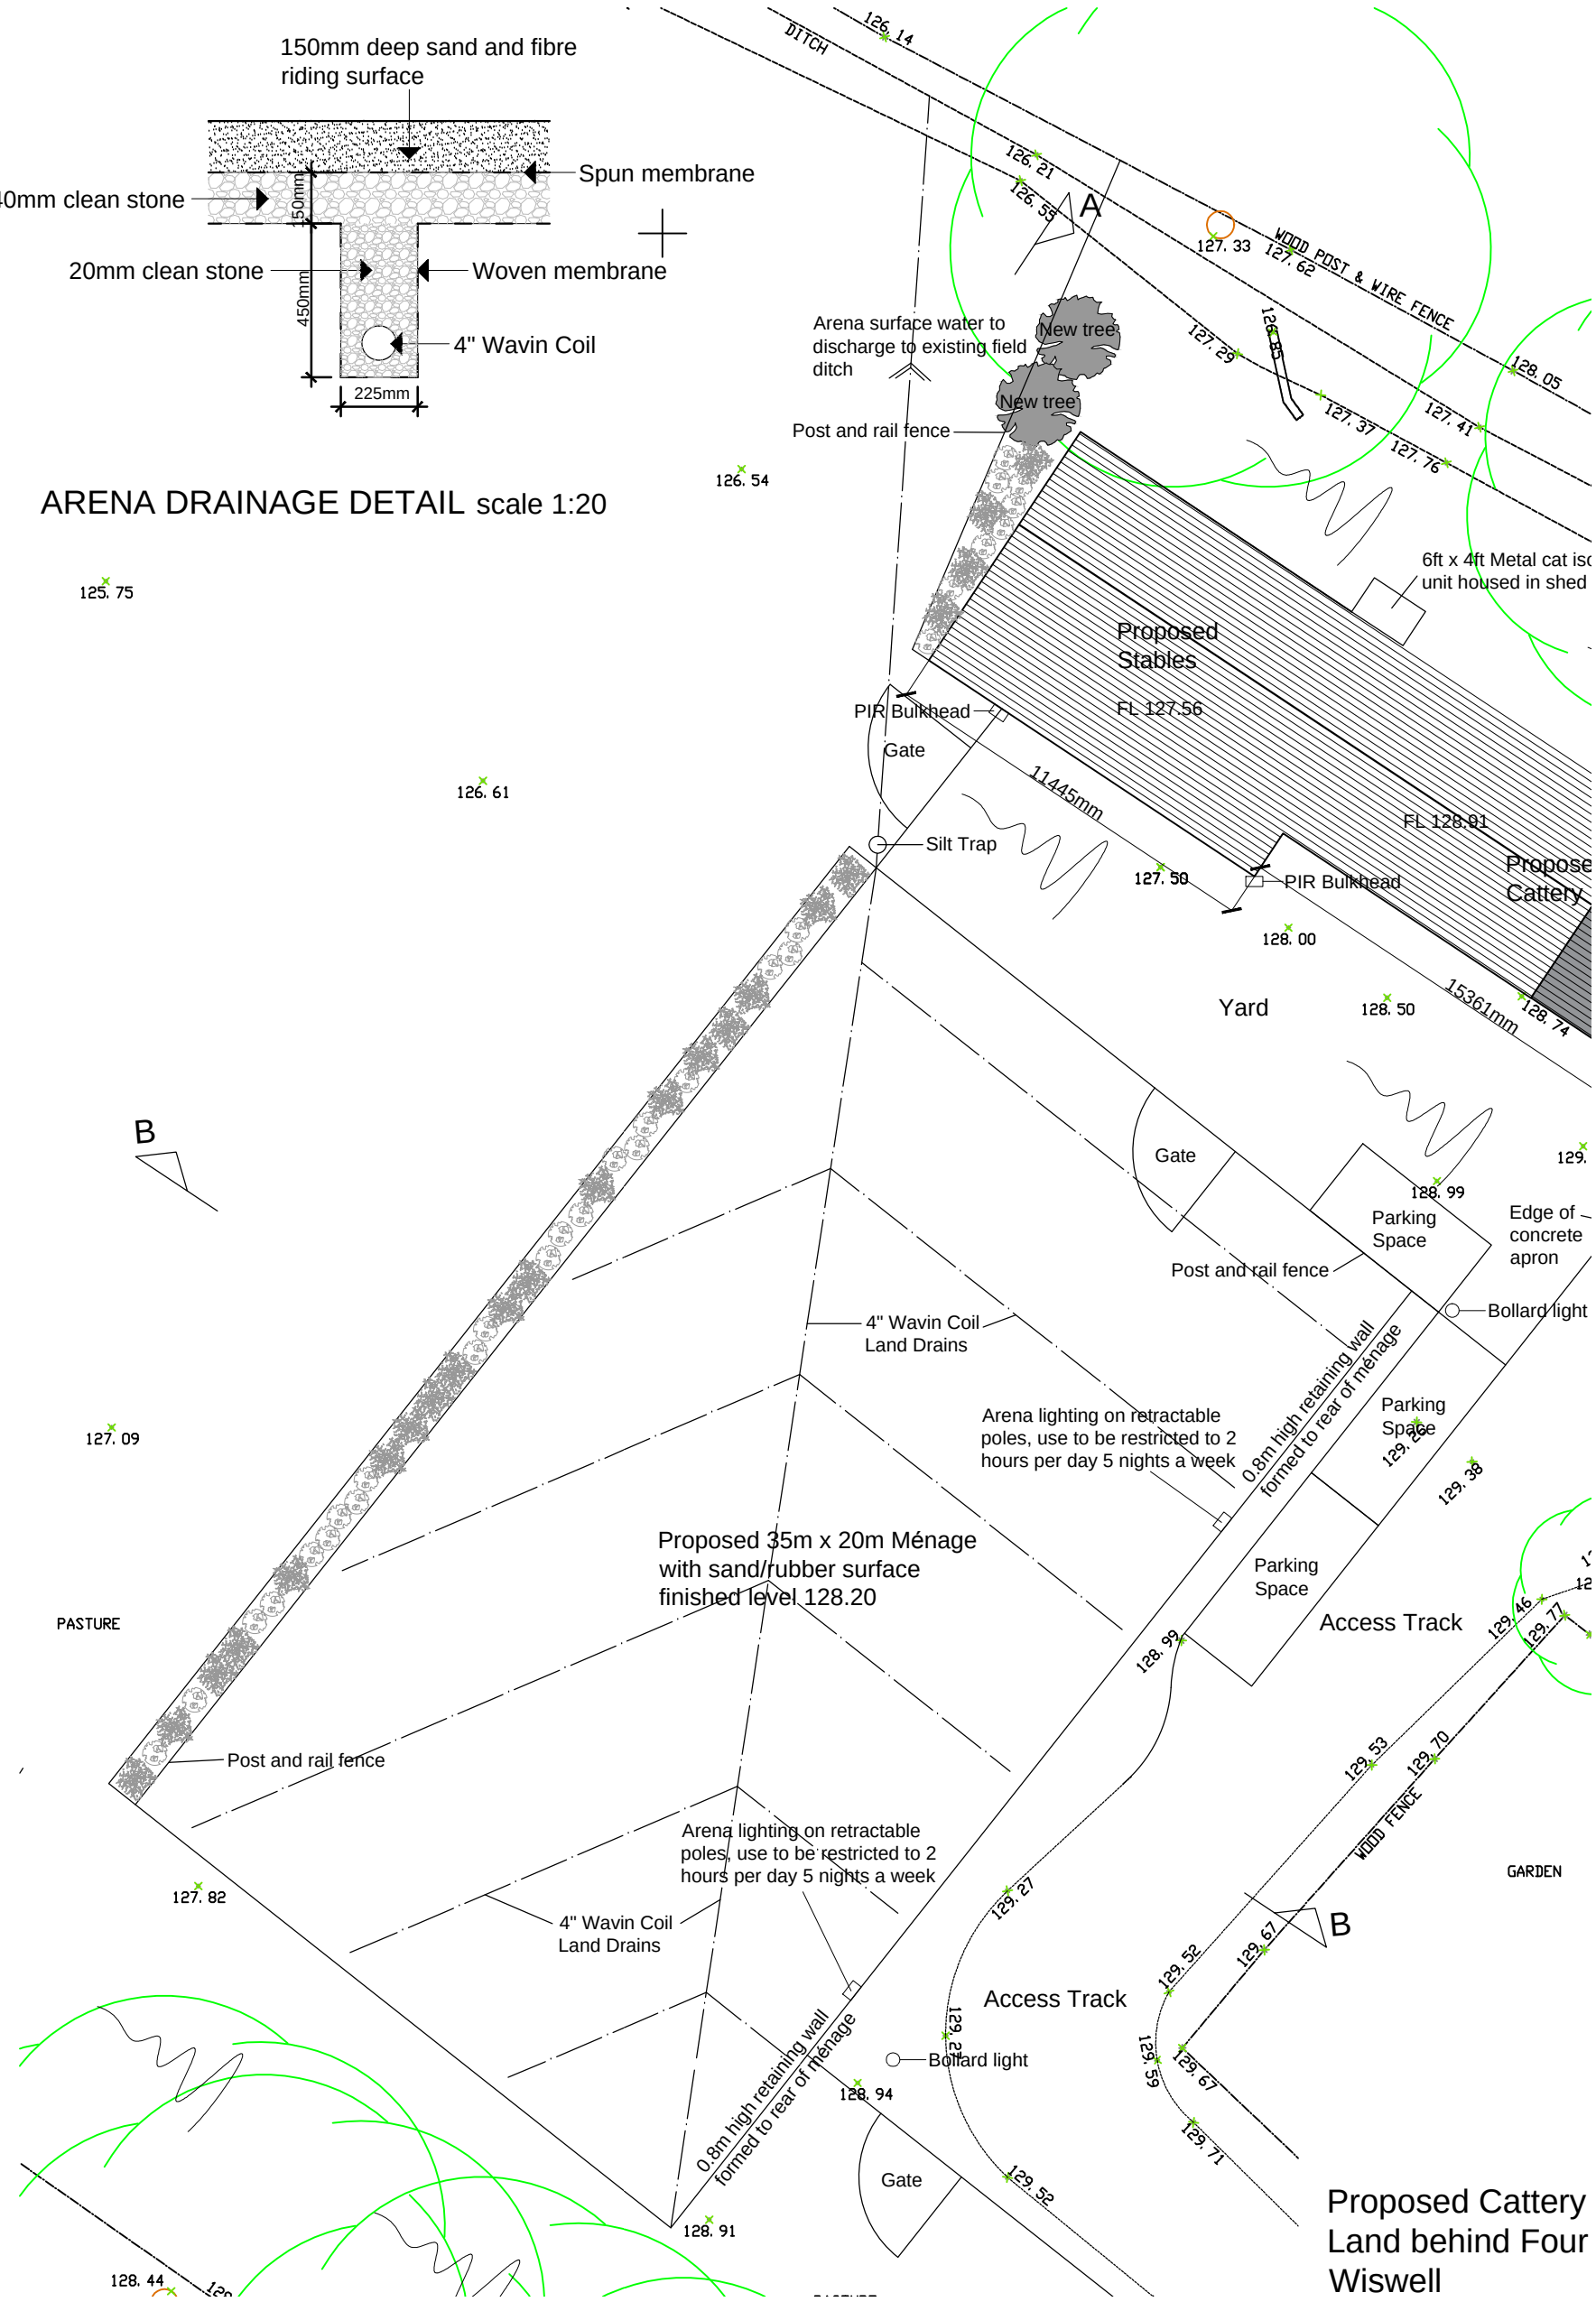

Part Site Plan

Proposed Cattery and Stables at Land behind Four Acres Wiswell

Proposed Ménage Drainage (Planning Condition 3)

1:200 @ A3

May 2016

AVS - PC - 3