THIS DRAWING TOGETHER WITH THE DESIGN IS COPYRIGHT OF THE ARCHITECT.
FIGURED DIMENSIONS SHOULD BE FOLLOWED AND SCALED DIMENSIONS SHOULD BE CHECKED WITH THE ARCHITECT.
ANY DISCREPANCY MUST BE REPORTED TO THE ARCHITECT IMMEDIATELY AND PRIOR TO PROCEEDING.

REVISIONS

REV A' 7.7.16 DIMS TO EXTENSION ADDED.

REV B' 18.8.16 AMENDS MADE TO PROPOSED NEW LANDING WINDOW & MASTER BED WINDOW TO BE KEPT AS EXISTING.

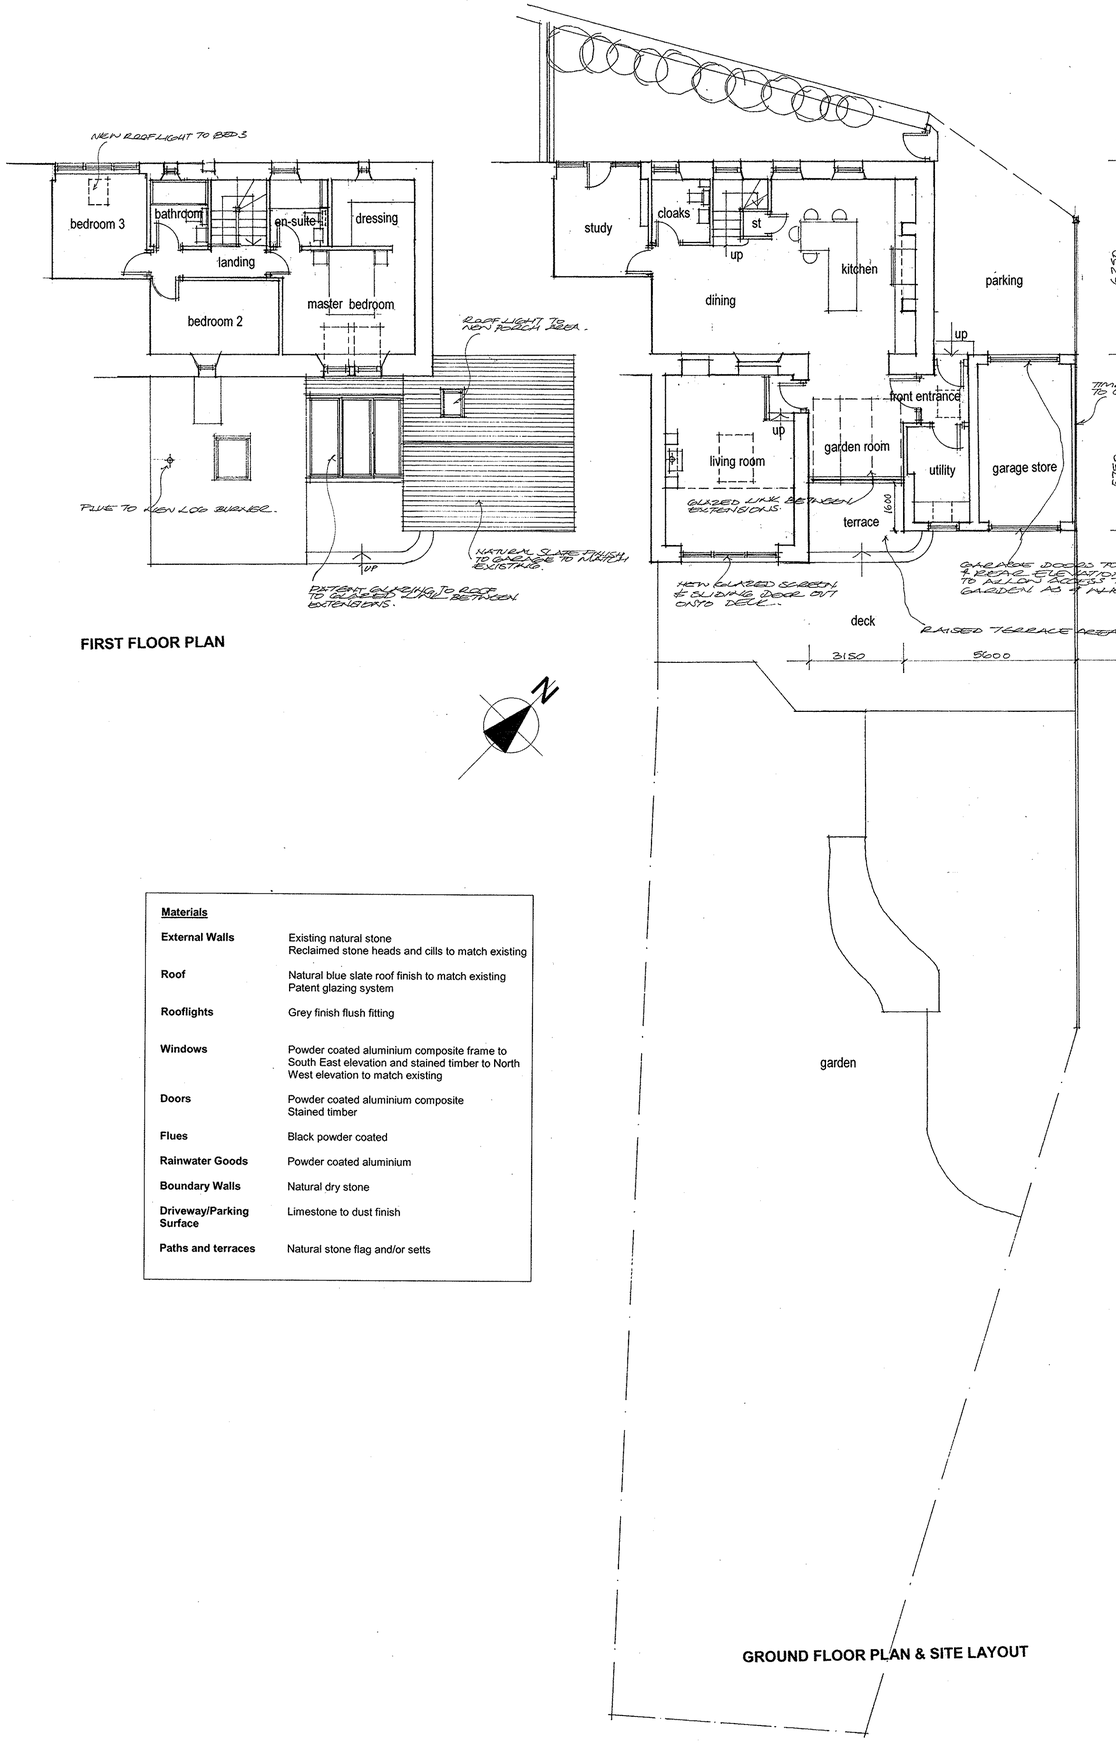

FIRST FLOOR PLAN

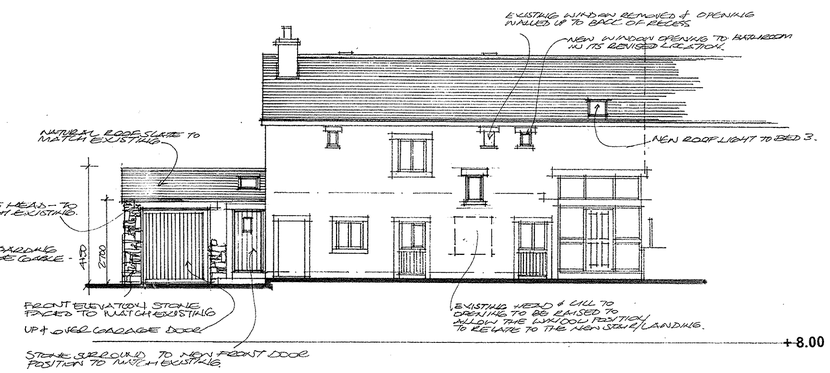

NORTH WEST ELEVATION

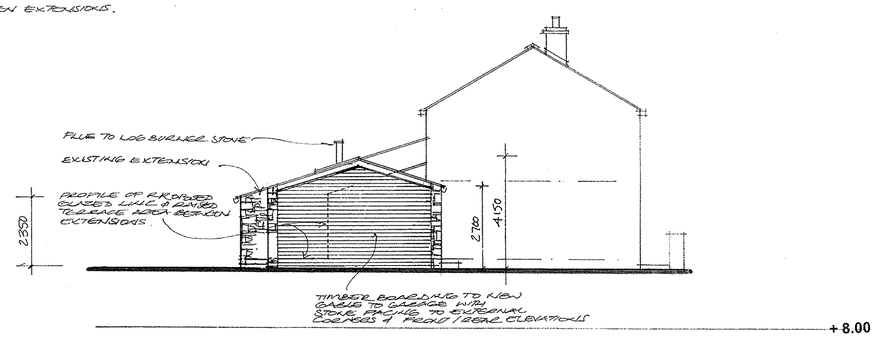

NORTH EAST ELEVATION

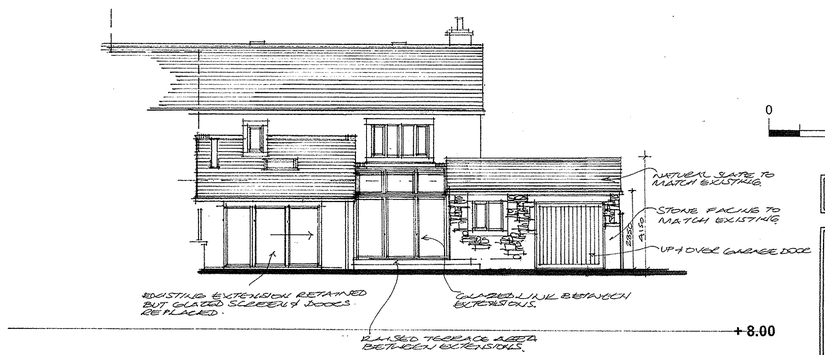

SOUTH EAST ELEVATION

Materials

External Walls	Existing natural stone Reclaimed stone heads and cills to match existing
Roof	Natural blue slate roof finish to match existing Patent glazing system
Rooflights	Grey finish flush fitting
Windows	Powder coated aluminium composite frame to South East elevation and stained timber to North West elevation to match existing
Doors	Powder coated aluminium composite Stained timber
Flues	Black powder coated
Rainwater Goods	Powder coated aluminium
Boundary Walls	Natural dry stone
Driveway/Parking Surface	Limestone to dust finish
Paths and terraces	Natural stone flag and/or setts

GROUND FLOOR PLAN & SITE LAYOUT

0 5 10m

Original Drawn By	Date
EW	May 2016

wdp chartered architects

the wright design partnership
15 main street, kirkby lonsdale, cumbria LA6 2AQ
tel / 015242 71697 email / mail@wdparchitects.co.uk

Client	Sheret / Reed-Smith
Contract	Alterations and Extension to Ford House, Longridge.
Drawing title	DETAILS AS PROPOSED

Scale	Job No.	Drg No.
1:100	KL2673	03 B