THIS DRAWING TOGETHER WITH THE DESIGN IS COPYRIGHT OF THE ARCHITECT.
FIGURED DIMENSIONS SHOULD BE FOLLOWED AND SCALED DIMENSIONS SHOULD BE CHECKED WITH THE ARCHITECT.
ANY DISCREPANCY MUST BE REPORTED TO THE ARCHITECT IMMEDIATELY AND PRIOR TO PROCEEDING.

REVISIONS

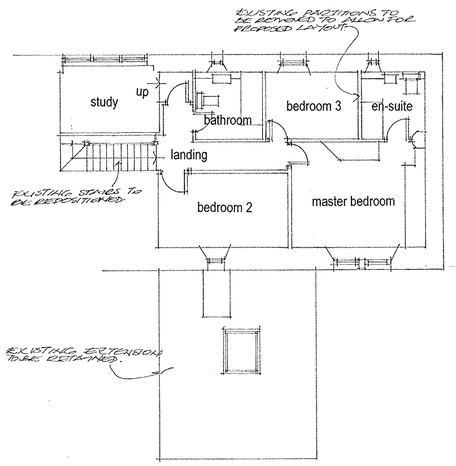

FIRST FLOOR PLAN

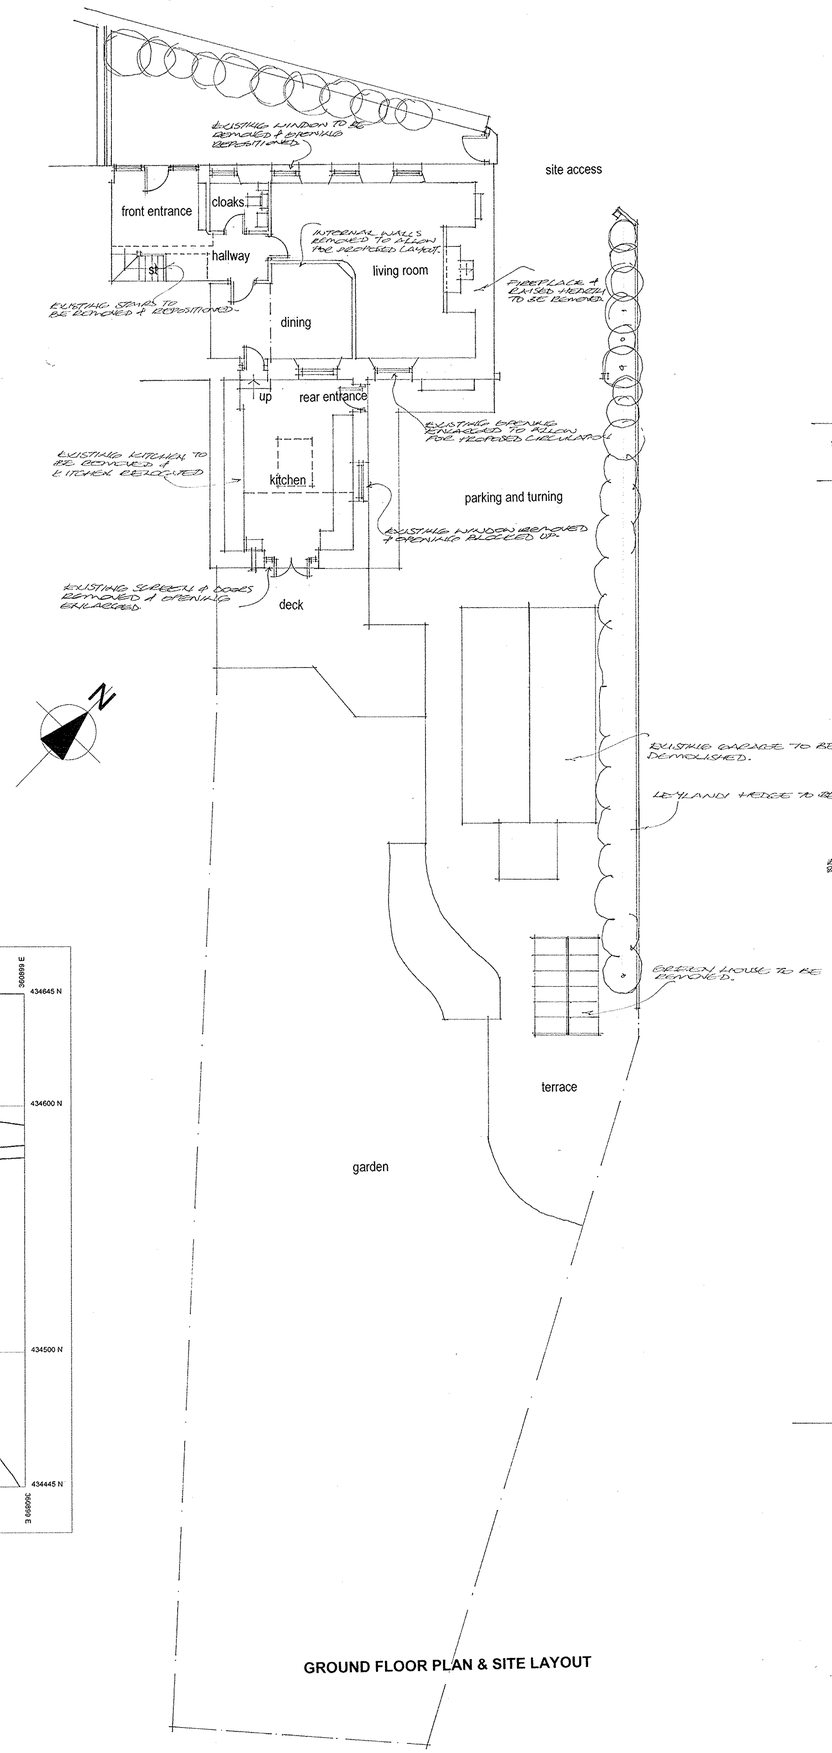

GROUND FLOOR PLAN & SITE LAYOUT

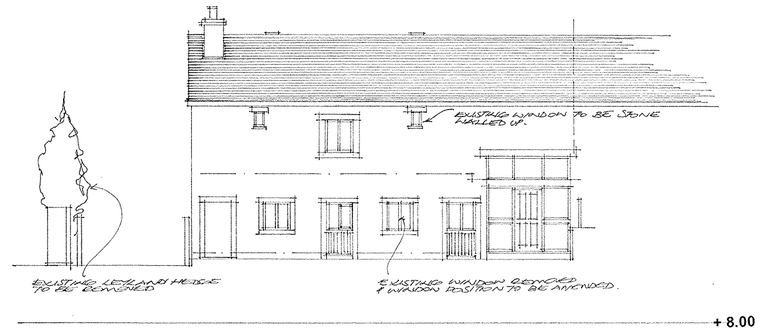

NORTH WEST ELEVATION

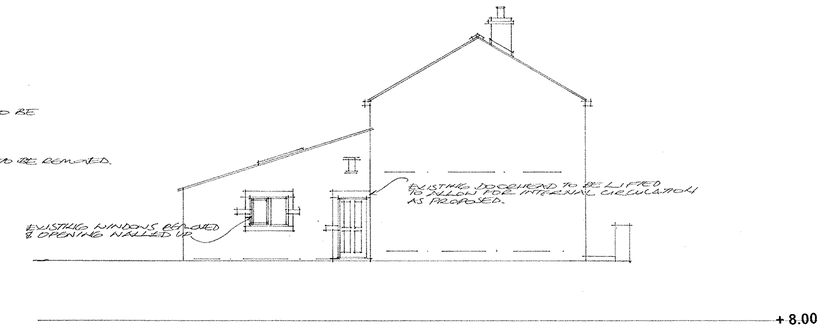

NORTH EAST ELEVATION

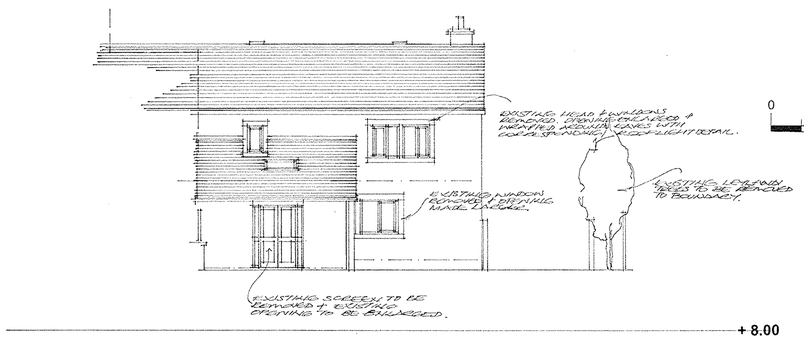

SOUTH EAST ELEVATION

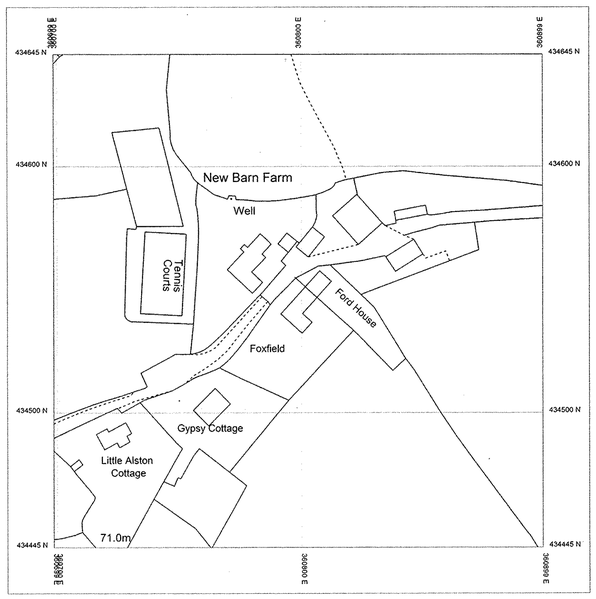

SITE LOCATION PLAN 1:250

0 5 10m

Original Drawn By	Date
EW	May 2016

wdp
chartered architects

the wright design partnership
15 main street, kirkby lonsdale, cumbria LA6 2AQ
tel / 015242 71697 email / mail@wdparchitects.co.uk

Client
Sheret / Reed-Smith

Contract
Alterations and Extension to
Ford House,
Longridge.

Drawing title
DETAILS AS EXISTING

Scale	Job No.	Drg No.
1:100	KL2673	01