This drawing is to be read in conjunction with all relevant Architect, consultants' and specialists' drawings and specifications. The Architect is to be notified of any discrepancies before proceeding. Do not scale from this drawing. All dimensions and levels are to be checked on site. This drawing is subject to copyright. All work carried out before Planning and Building Permission has been granted is at the contractor/clients risk.

TITLE NUMBER
LA964359

LANCASHIRE : RIBBLE VALLEY

ORDNANCE SURVEY MAP REFERENCE: SD8145SW | SCALE 1:2500

©CROWN COPYRIGHT. Produced by HMLR. Further reproduction in whole or in part is prohibited without the prior written permission of Ordnance Survey. Licence Number GD 272728.
NOTE: THE LAND TINTED GREEN IS NOT INCLUDED IN THIS TITLE.

N

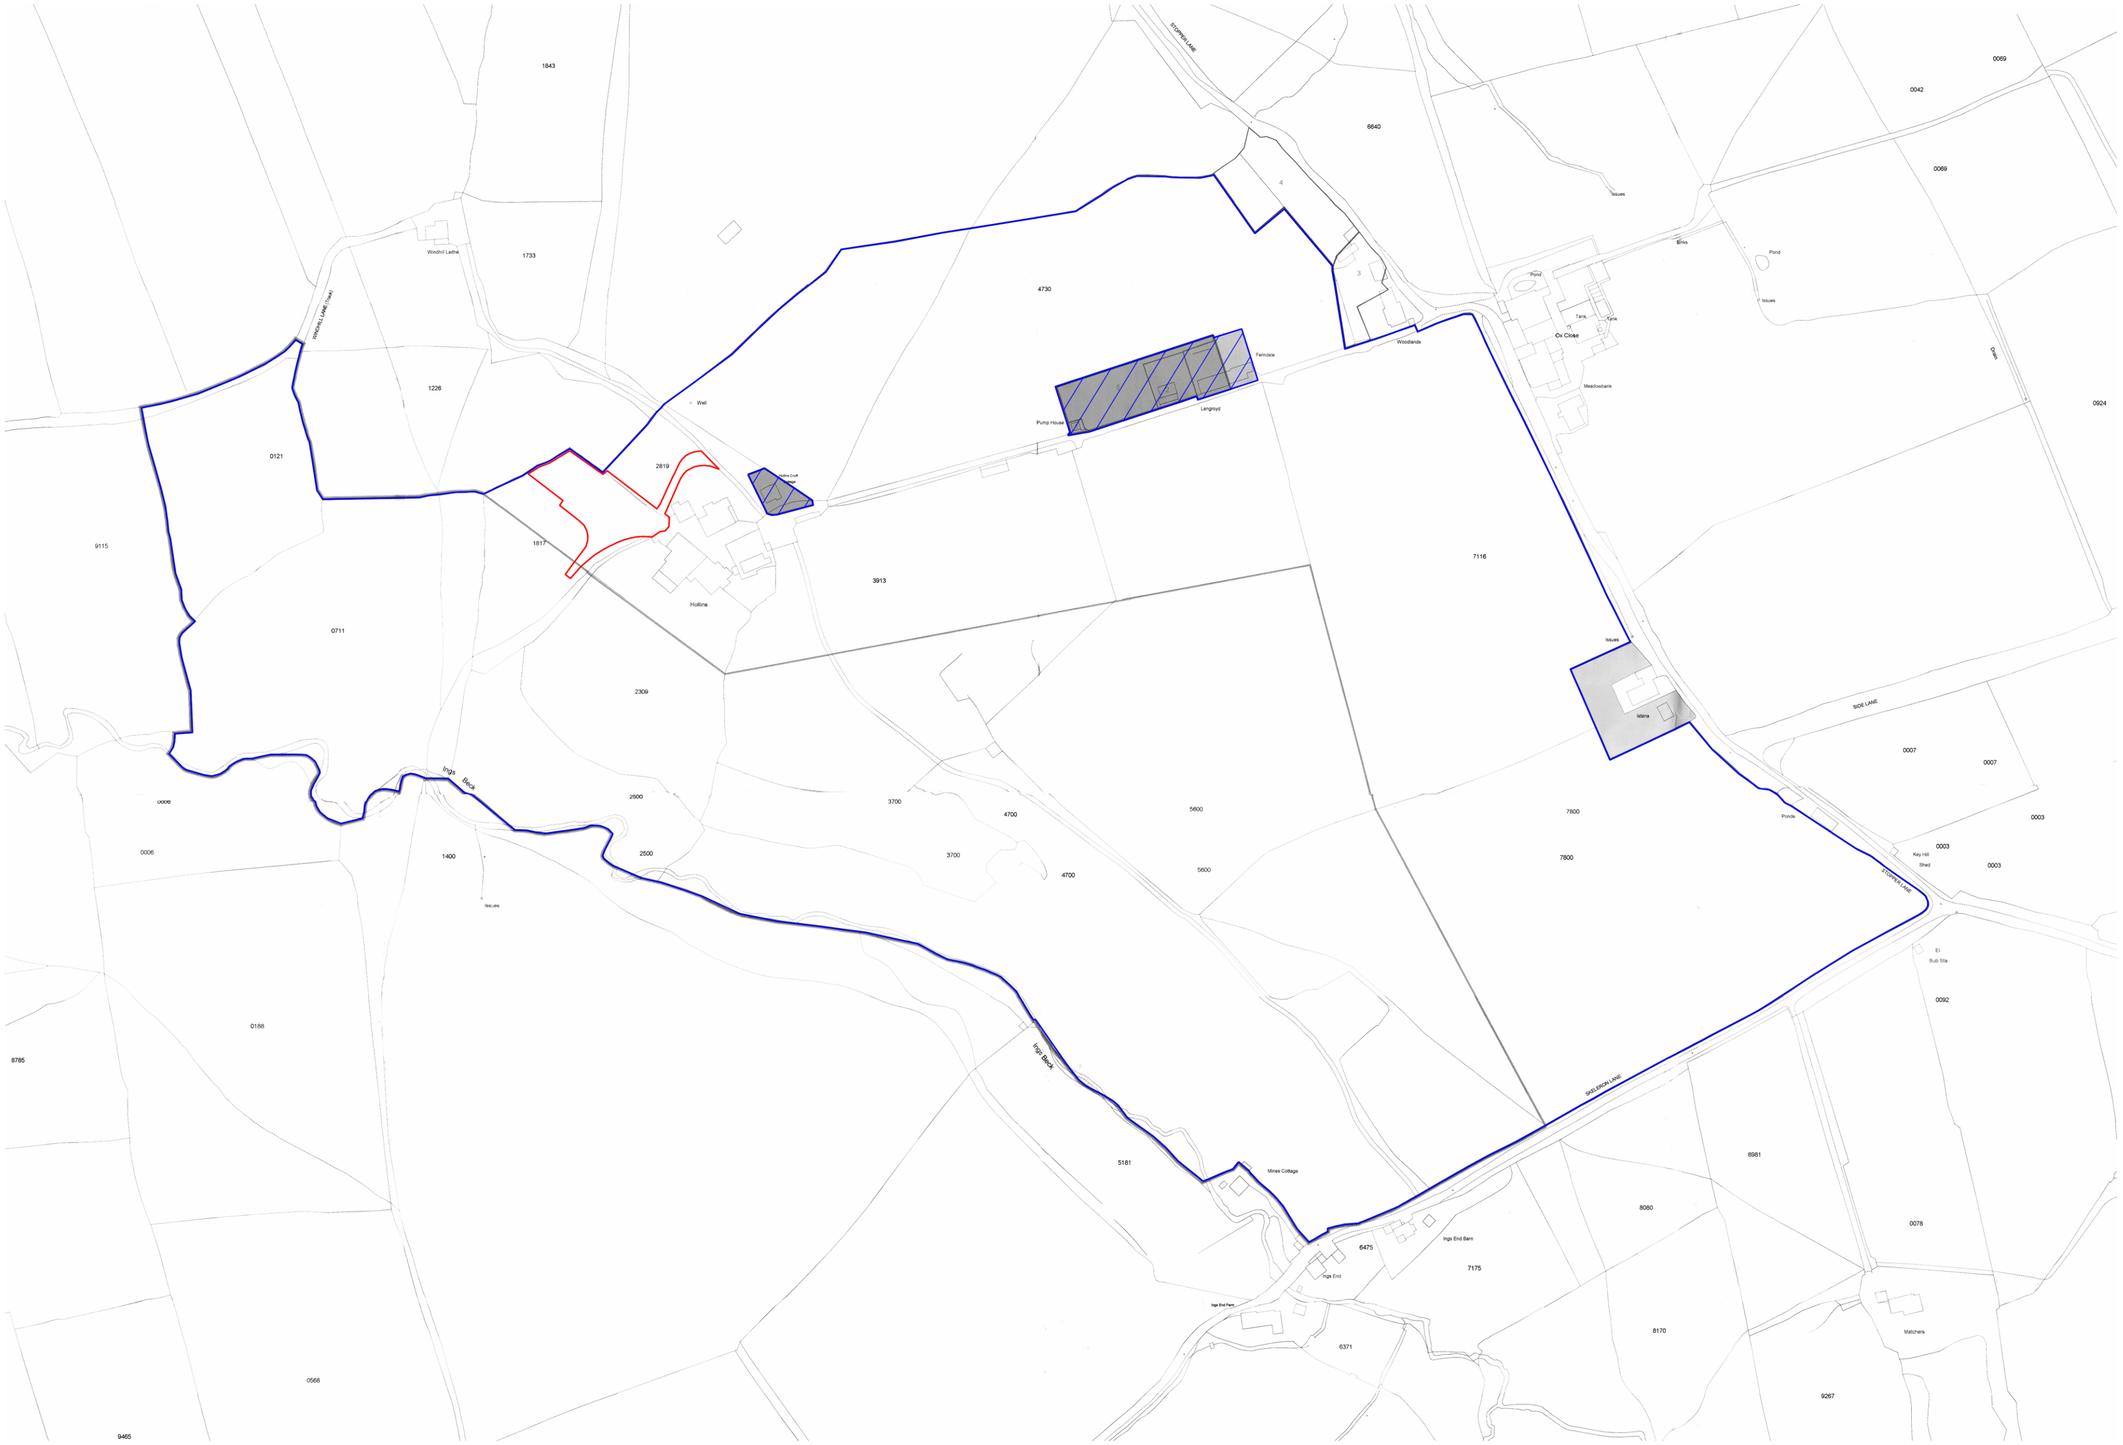

Client
Mr and Mrs Smith

Job Title
Proposed Erection of a Lambing Shed at:
Hollins Farm
Stopper Lane
Rimington

Drawing Title
Proposed Site Location Plan

Scale	Date	Drawn
1:2500 @ A2	June 2016	NE

SUNDERLAND PEACOCK ARCHITECTS
SUNDERLAND PEACOCK & ASSOCIATES LTD.
HAZELMERE, PIMLICO ROAD, CLITHEROE
LANCASHIRE, BB7 2AG
T 01200 423178 F 01200 427328
E info@sunderlandpeacock.com
www.sunderlandpeacock.com

5029 - 09