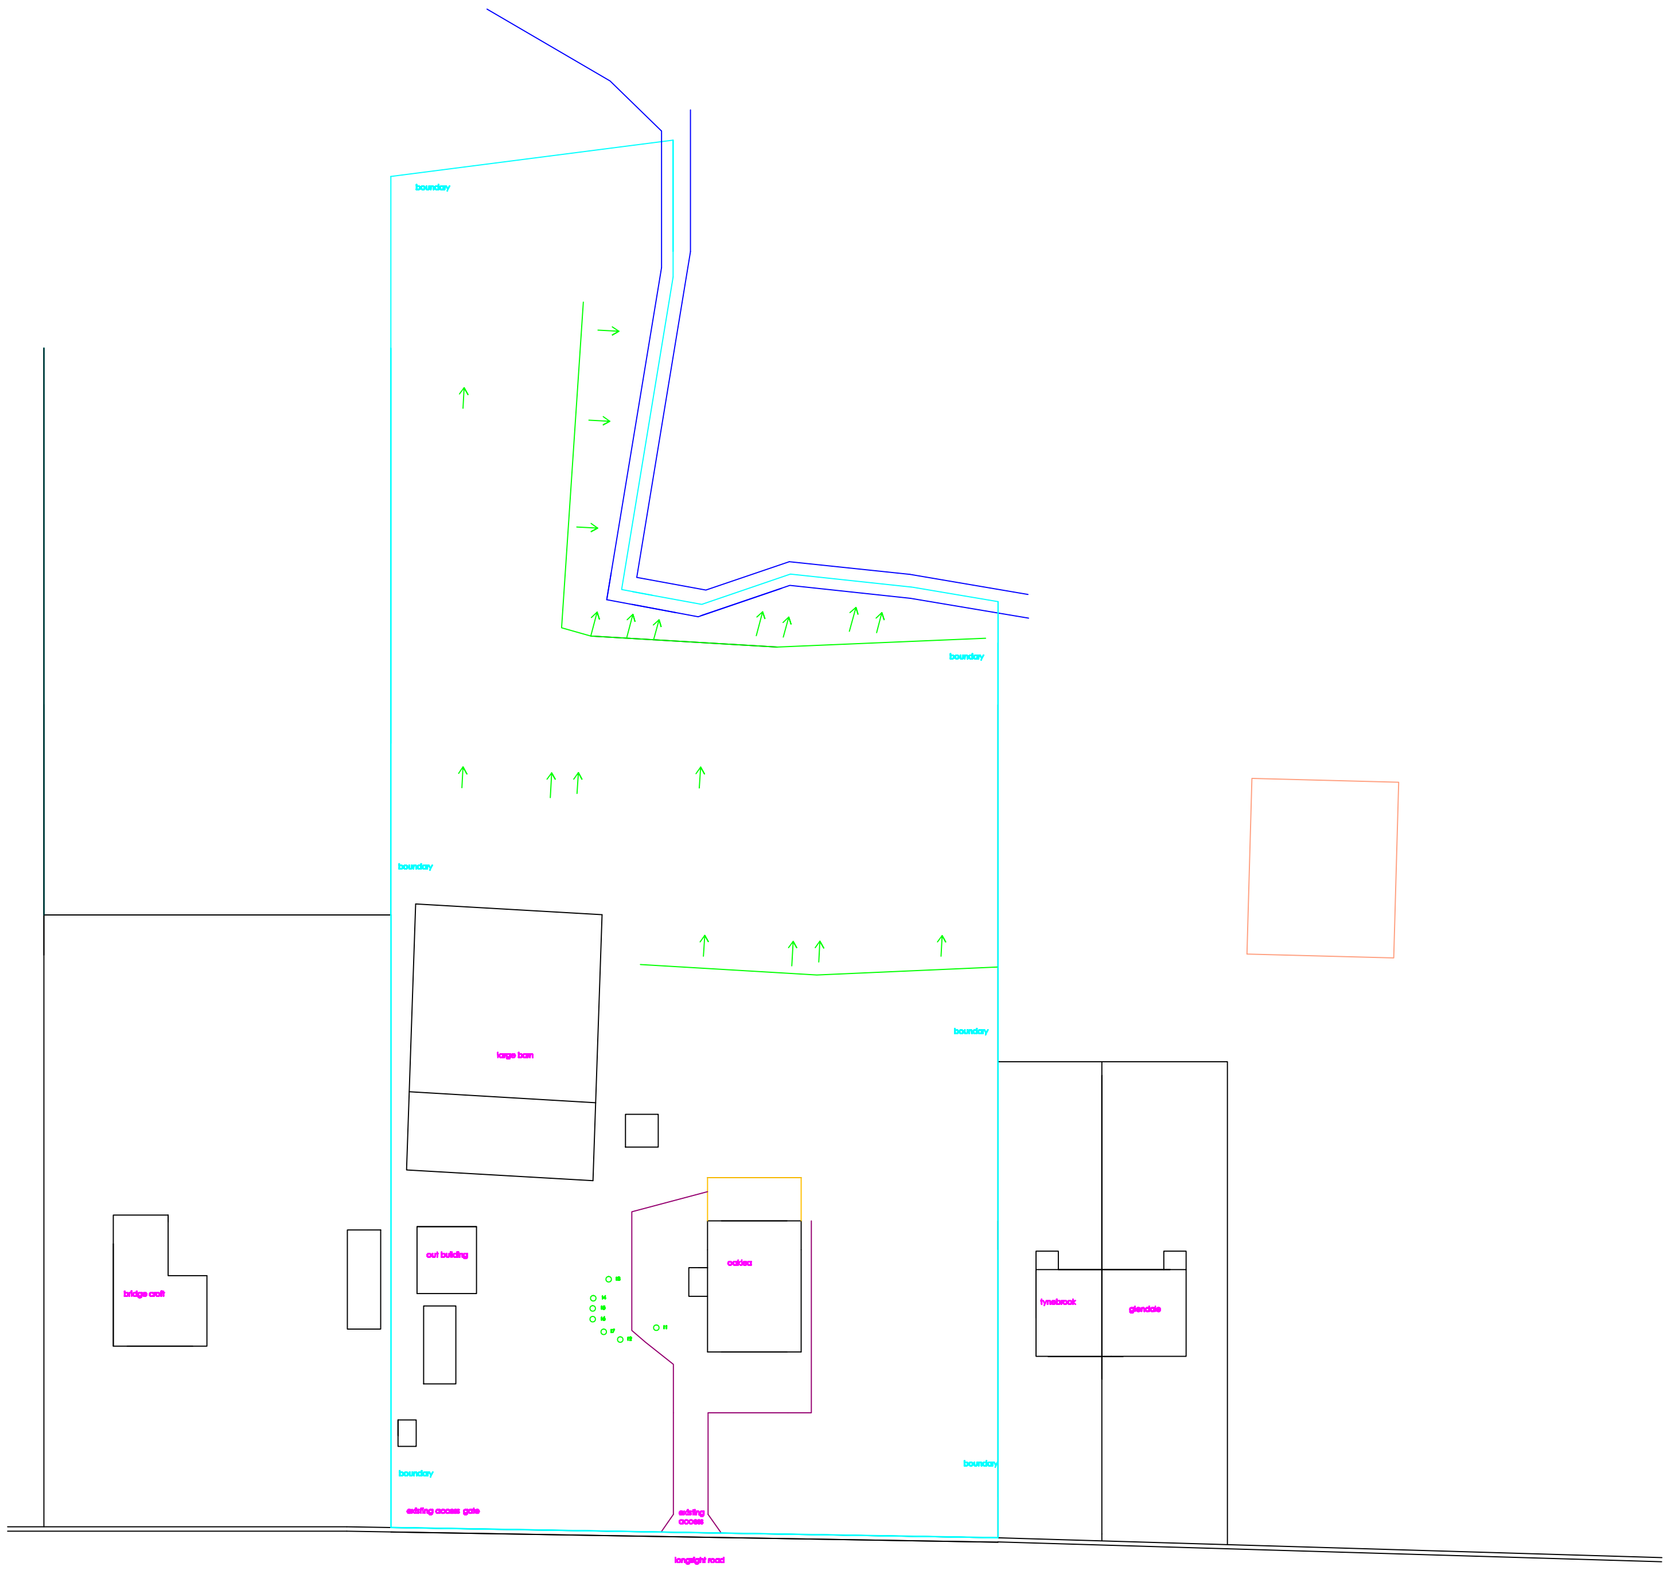

EXISTING BLOCK/ ROOF PLAN
(SHOWING WHOLE SITE)
1:500

PLEASE DO NOT SCALE OF THIS DRAWING
TAKE ALL DIMENSIONS ON SITE
(builders Note)
Do not start any works until all the approvals have been obtained.
Any discrepancy to be reported to Plans Drawn as soon as possible.

client:
JAVED IQBAL
OAKLEA,
LONGSIGHT ROAD,
CLAYTON LE DALE,
BB19BX
TEL 07803615363

project:
RIBBLE VALLEY
BOROUGH COUNCIL
PLANNING

PLANS DRAWN
tel.no
07952934281
07856609593
email
Bawinterbottom
@aol.com
www.plansdrawn.org

drawing title:
PLOT DETAILS
NEW BUILD HOUSES AND PARKING

date:	drawn:
MAY. 2016	DRW
project no. LR01	drg. no. 01

A3paper