WEST ELEVATION - TO ROAD

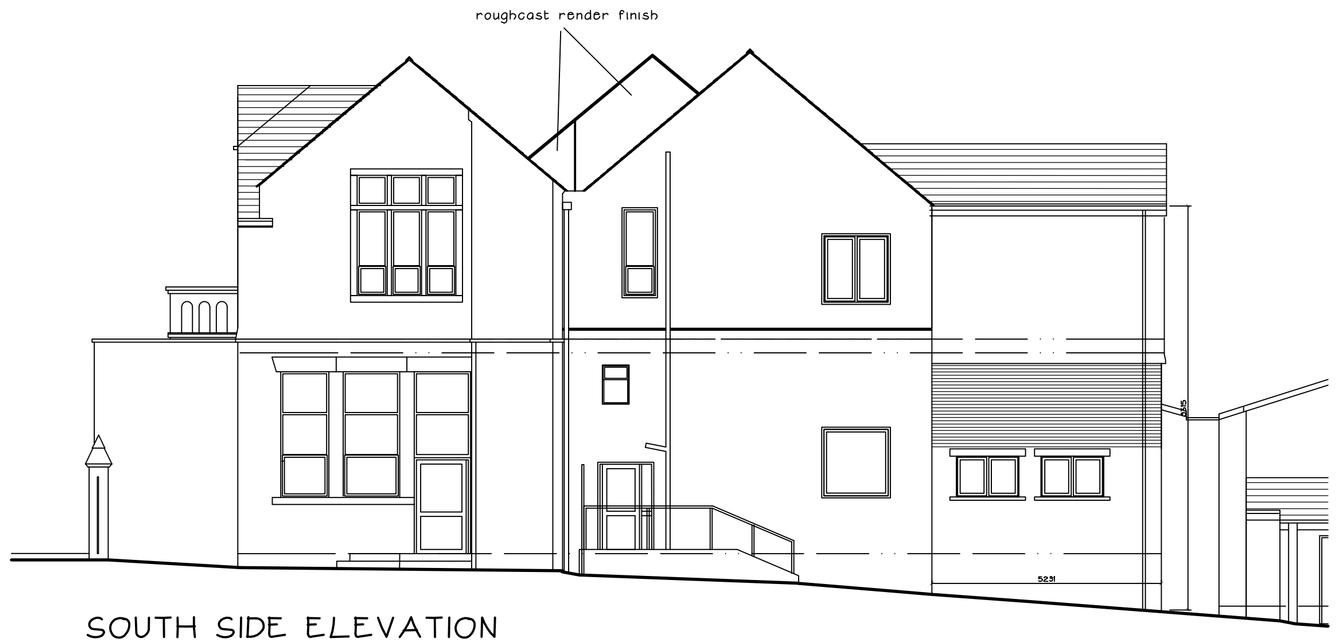

SOUTH SIDE ELEVATION

EAST ELEVATION - TO REAR

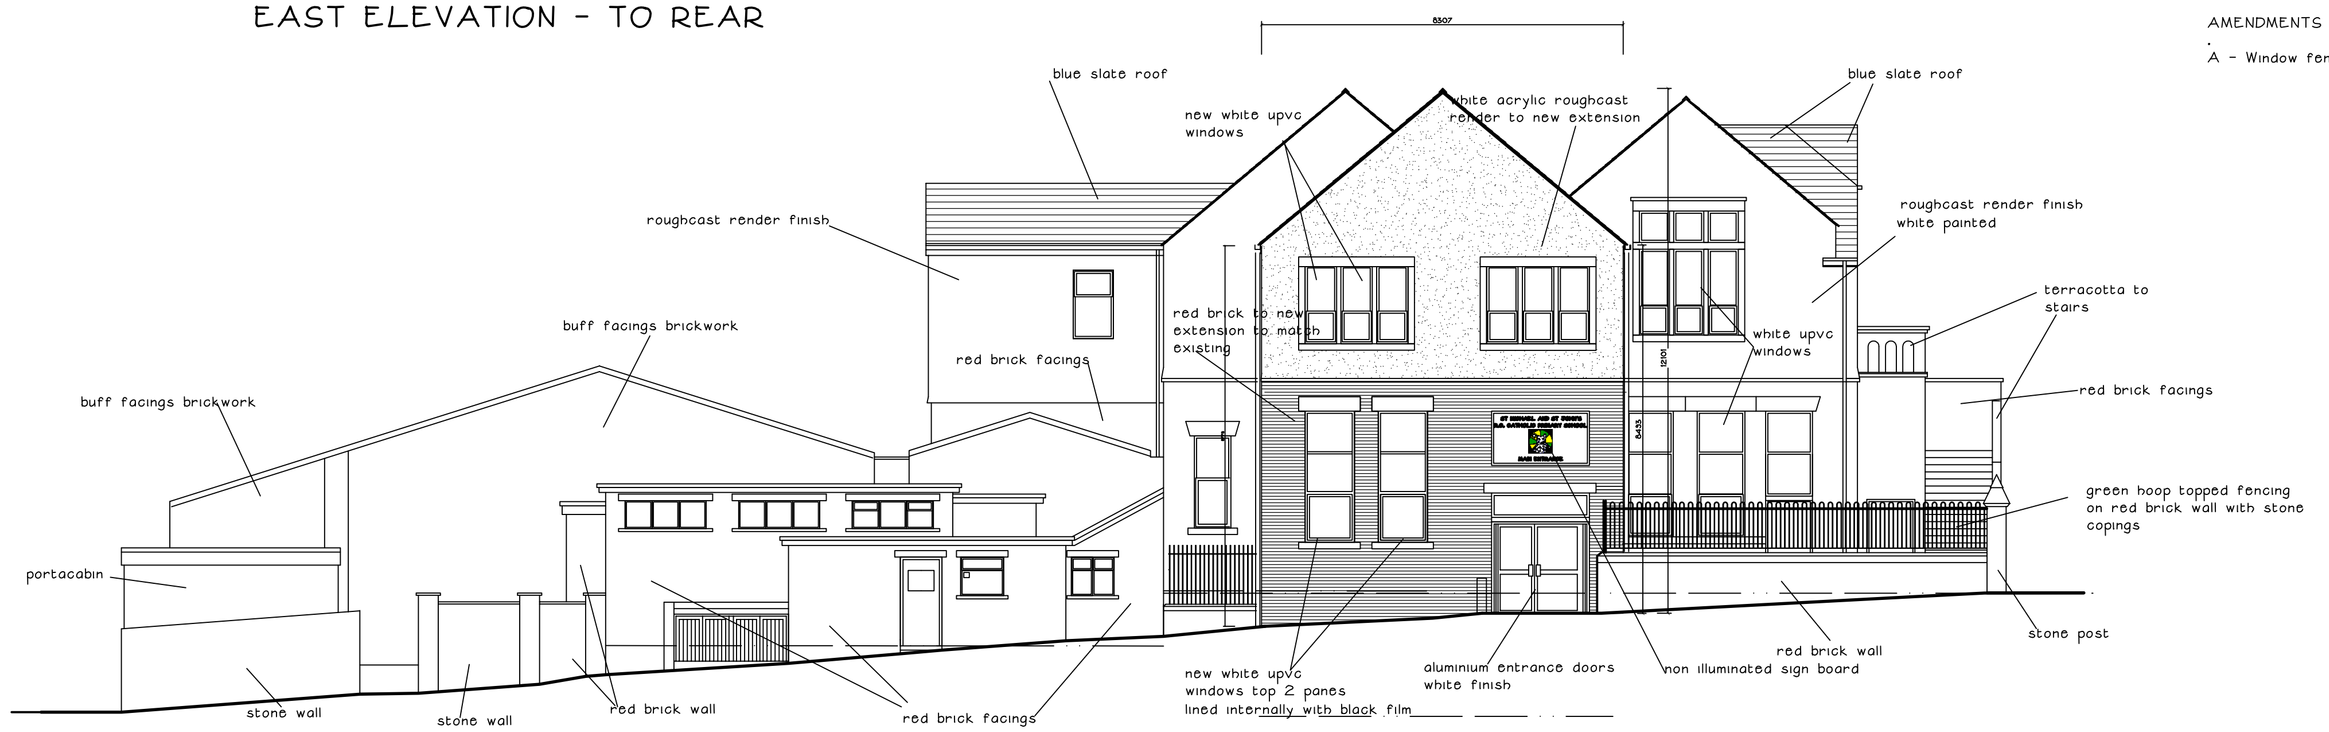

NORTH ELEVATION - SIDE

AMENDMENTS

A - Window fenestration amended + minor alterations 30/03/16

0 2m 4m 8m

Scale 1:100

This drawing is the copyright of the architect and may not be reproduced without written consent. Do not scale this drawing. All relevant dimensions to be checked on site.

Contract.

ST MICHAEL & ST JOHN'S
PRIMARY SCHOOL
LOWERGATE
CLITHEROE
BB7 1AG

ENTRANCE EXTENSION

Title.

PROPOSED ELEVATIONS
PITCHED ROOF OPTION

BENNETT & BROWN LTD
Architects & Surveyors
236 Manchester Road
Burnley. Lancs. BB11 4HG
Tel. 01282 436600. Fax. 01282 436200
e-mail. mike@bennettandbrown.co.uk

Date. 28/09/16

Scale. 1:100 @ A1

Drawing No. N/2188/19A

A1