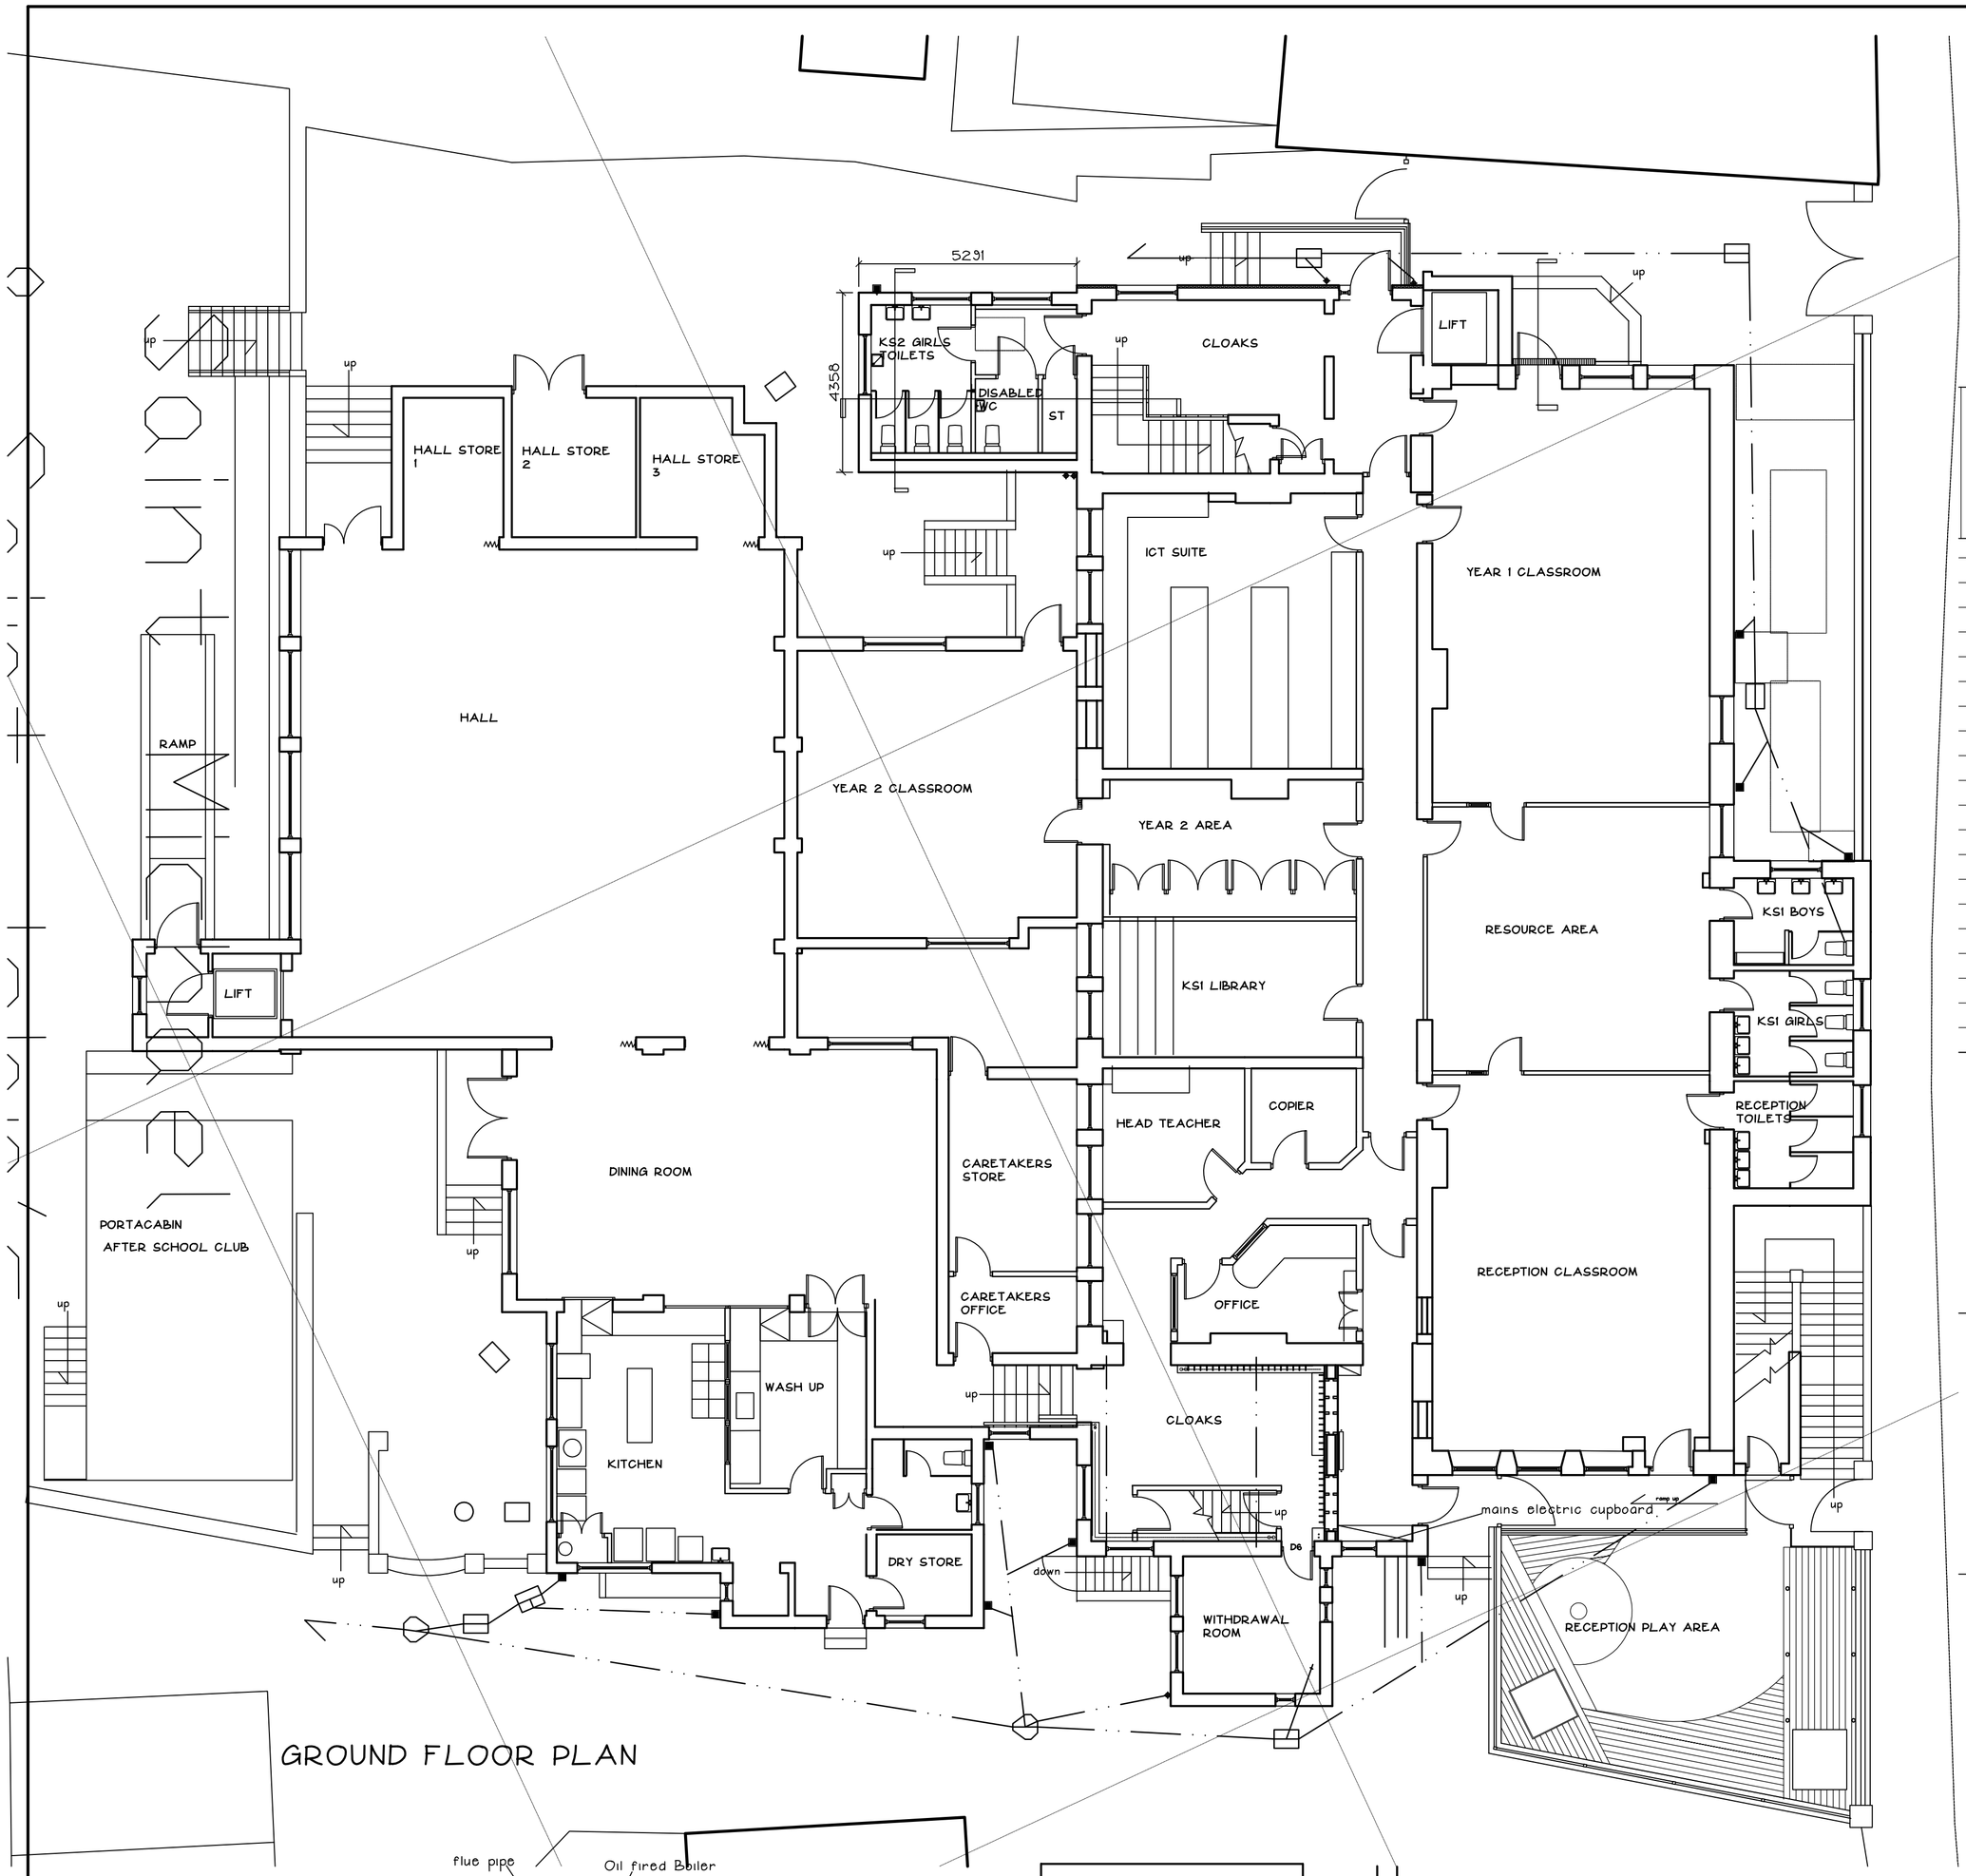

GROUND FLOOR PLAN

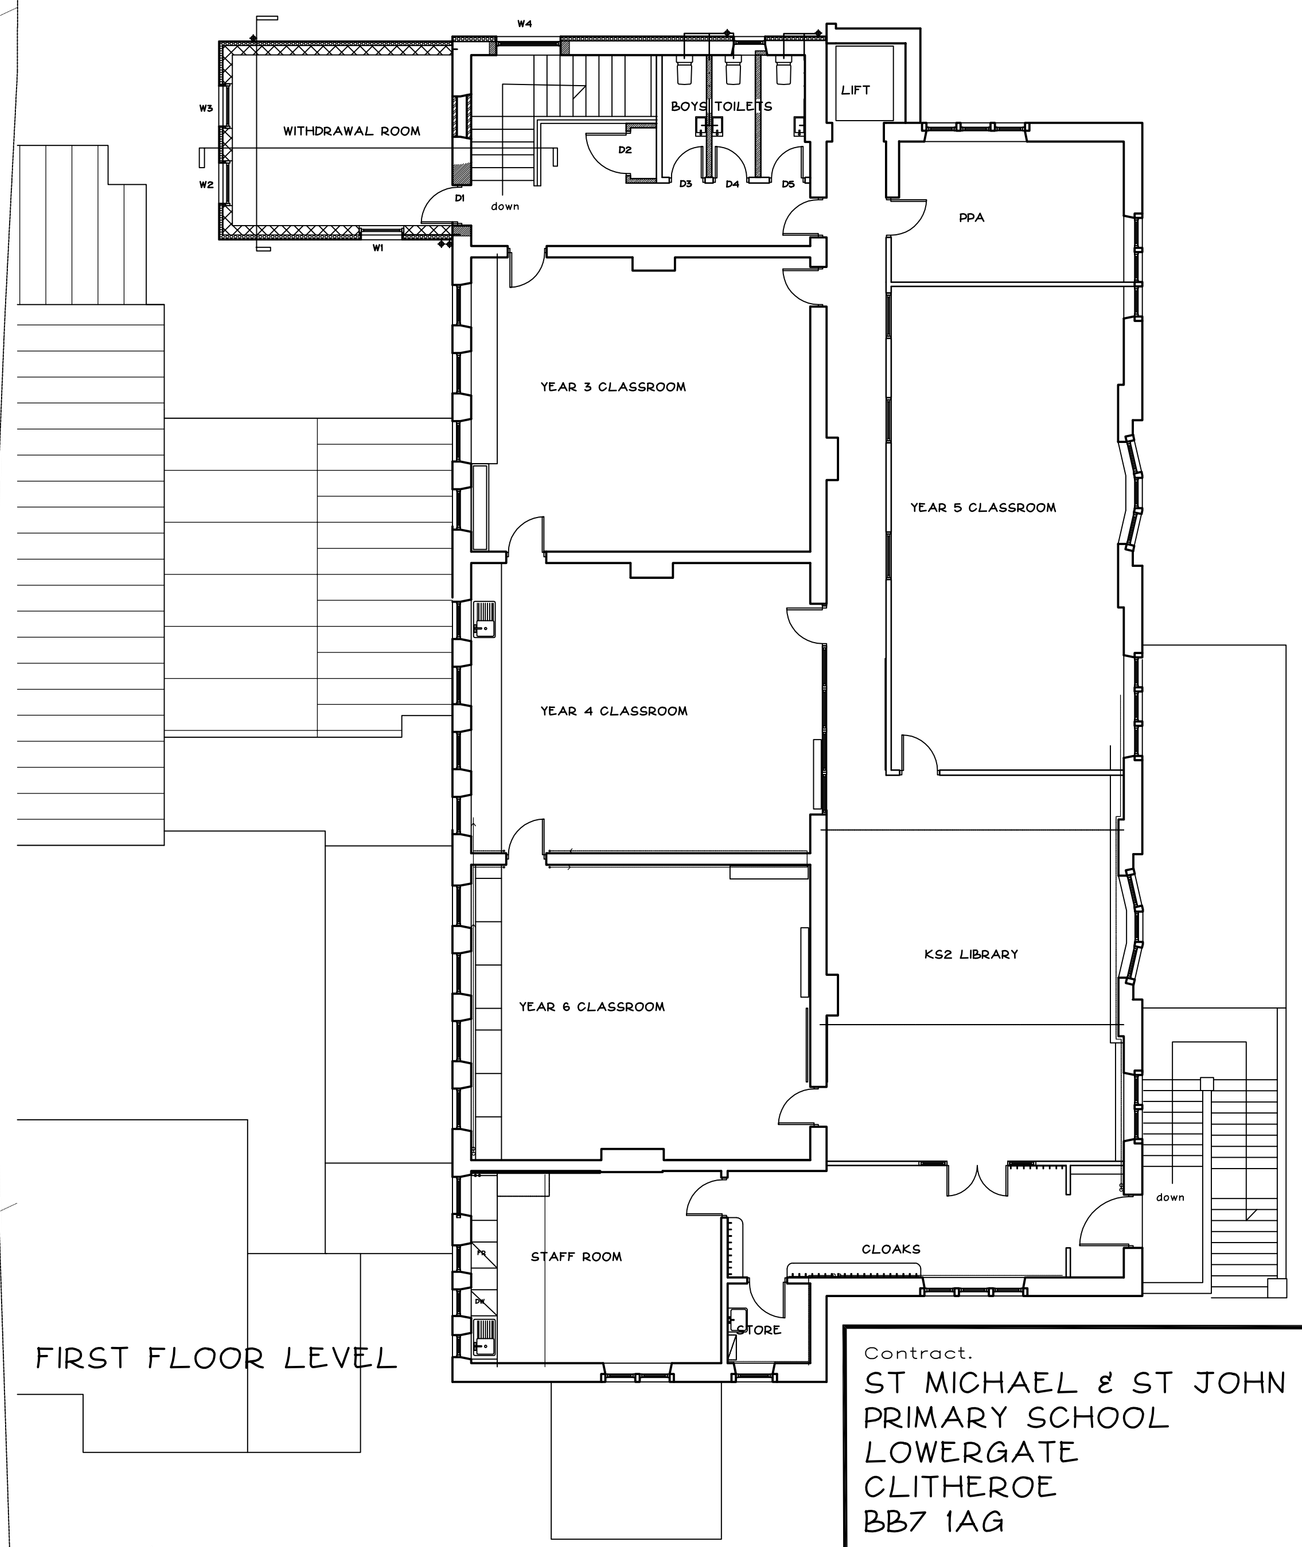

FIRST FLOOR LEVEL

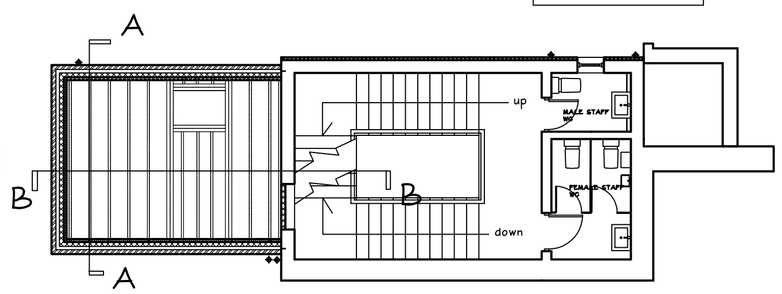

MEZZANINE FLOOR LEVEL 1

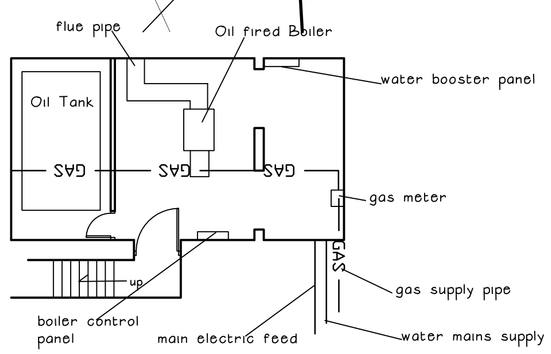

BASEMENT/ BOILER ROOM

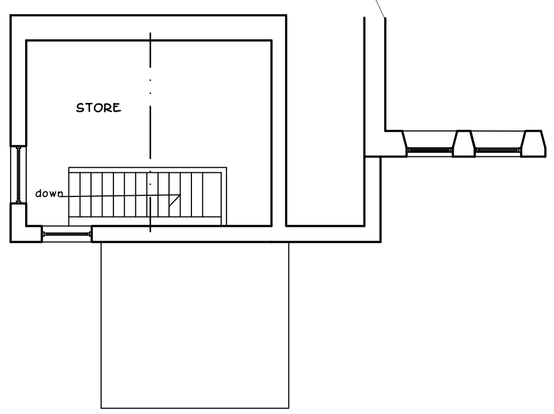

MEZZANINE LEVEL 2

Existing drainage layout is assumed, details to be confirmed on site prior to excavation.

AMENDMENTS

A - general amendments 28/07/16

B - drainage layout added 11/08/16

0 2m 4m 8m

Scale 1:100

This drawing is the copyright of the architect and may not be reproduced without written consent. Do not scale this drawing. All relevant dimensions to be checked on site.

Contract.

ST MICHAEL & ST JOHN
PRIMARY SCHOOL
LOWERGATE
CLITHEROE
BB7 1AG

ENTRANCE EXTENSION

Title.

EXISITNG PLANS

BENNETT & BROWN LTD
Architects & Surveyors
236 Manchester Road
Burnley, Lancs. BB11 4HG
Tel. 01282 436600. Fax. 01282 436200
e-mail. mike@bennettandbrown.co.uk

Date. 28/07/16

Scale. 1:100 @ A1

Drawing No. N/2188/02B

A1