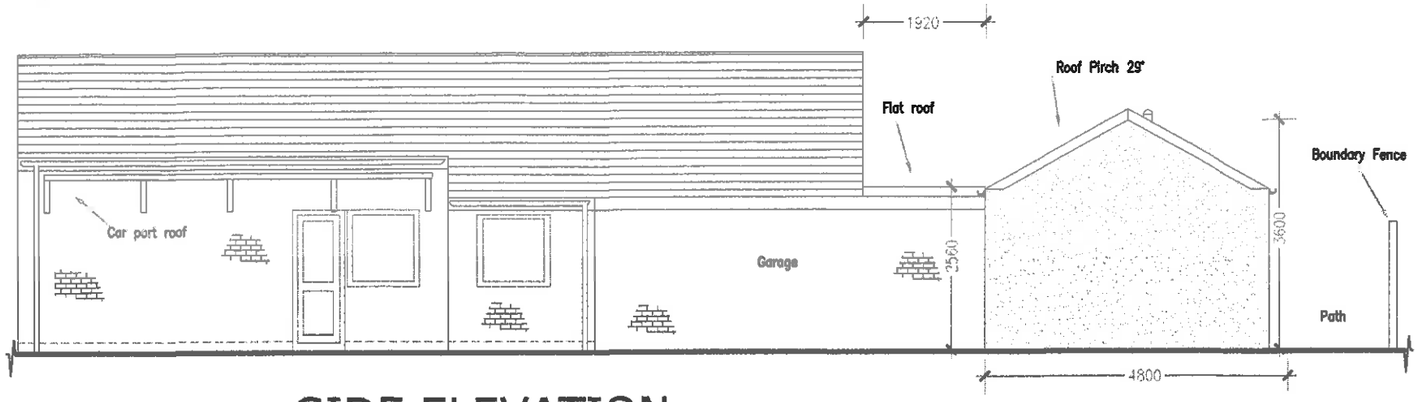

SIDE ELOVATION 1/100

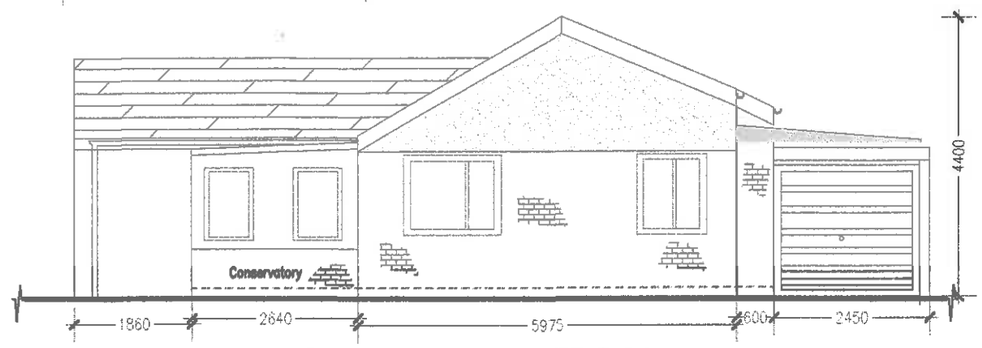

FRONT ELEVATION 1/100

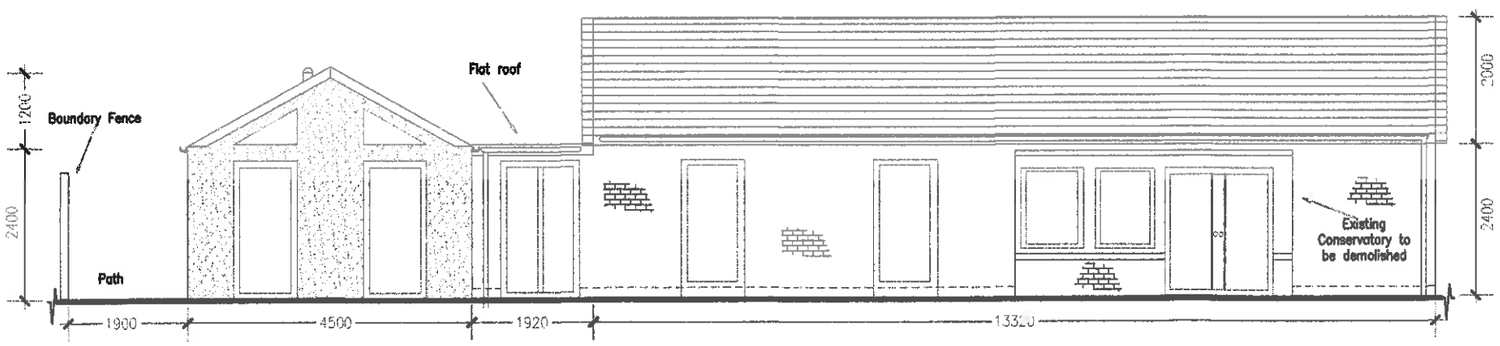

SIDE ELOVATION 1/100

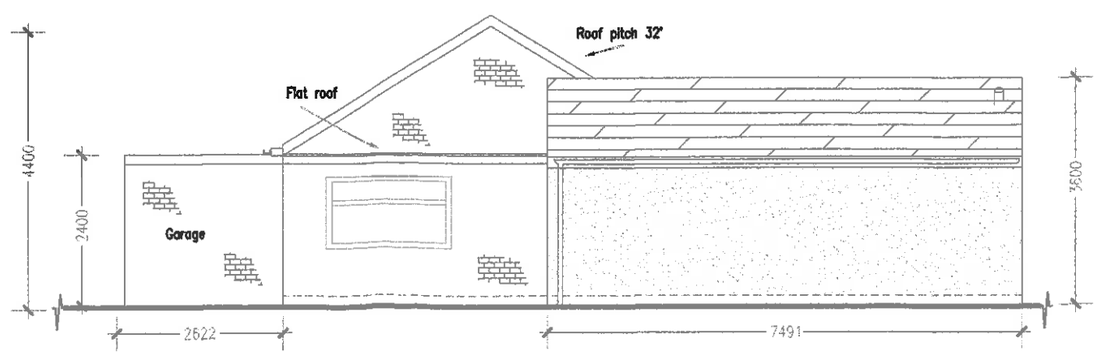

REAR ELEVATION 1/100

320160808P

Revisions

No.	Detail	Date

Client
MR A JEPSON

Project
44 WADDOW GROVE
WADDINGTON
CLITHEROE

Description
SIDE EXTENSION

EXISTING ELEVATIONS

Scale
1:100@ A3

Drawn By	Checked by	Date
		06/05/2016

Drawing Number
A / 2016 - 02

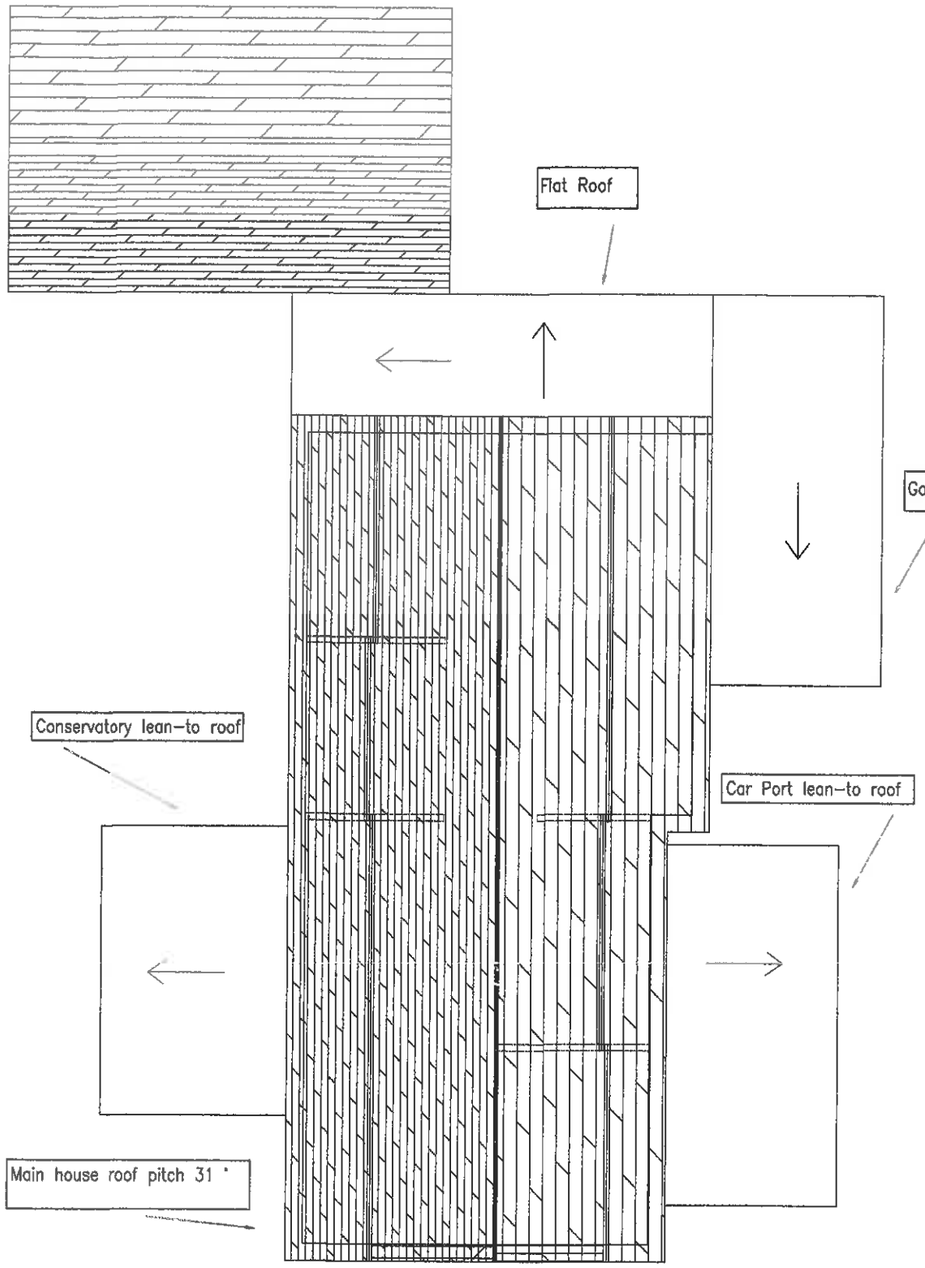

Roof Plan 1/100

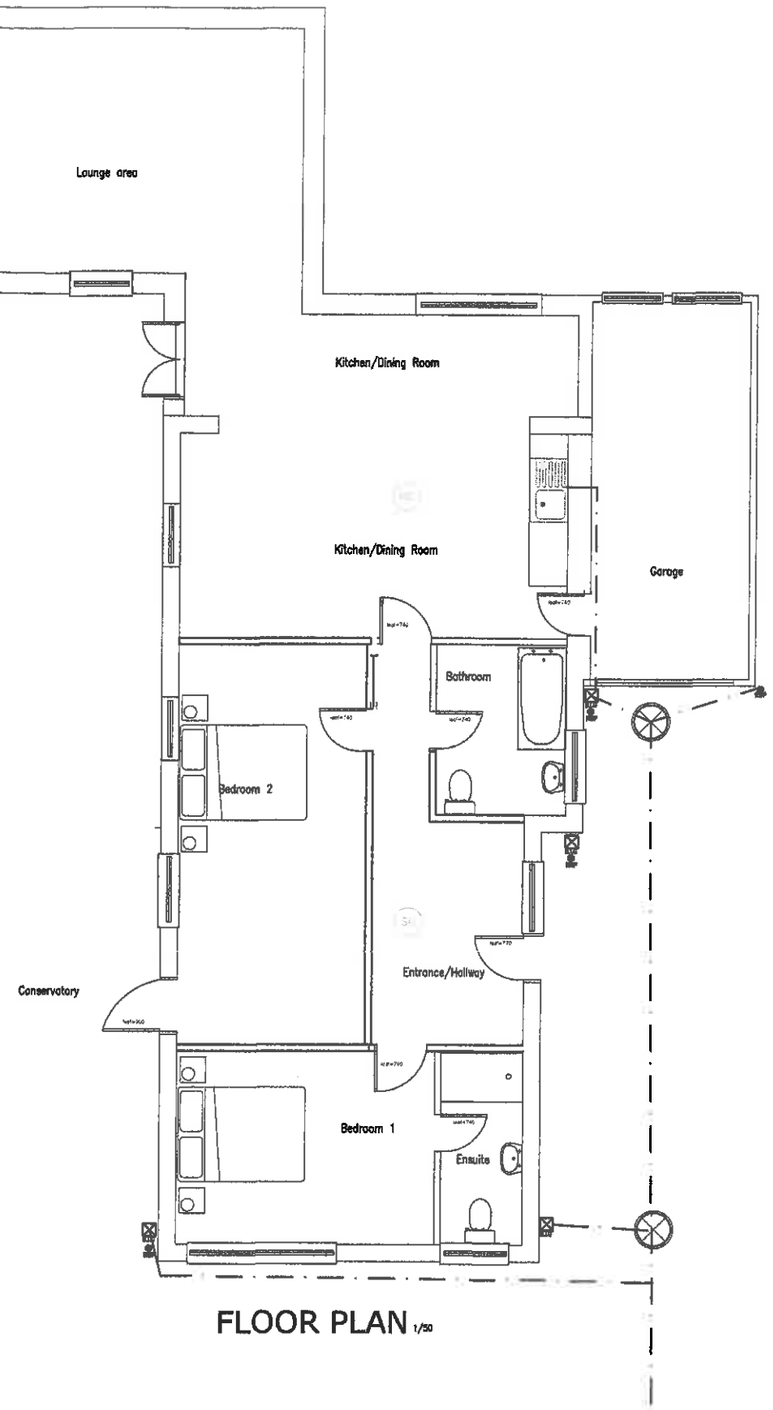

FLOOR PLAN 1/50

3201608087

Revisions

No.	Detail	Date

Client
MR A JEPSON

Project
44 WADDOW GROVE
WADDINGTON
CLITHEROE
LANCS

Description
SIDE EXTENSION

EXISTING FLOOR & ROOF PLANS

Scale
1.100 @ A3

Drawn By	Checked by	Date
		06/05/2016

Drawing Number
A / 2016 - 04

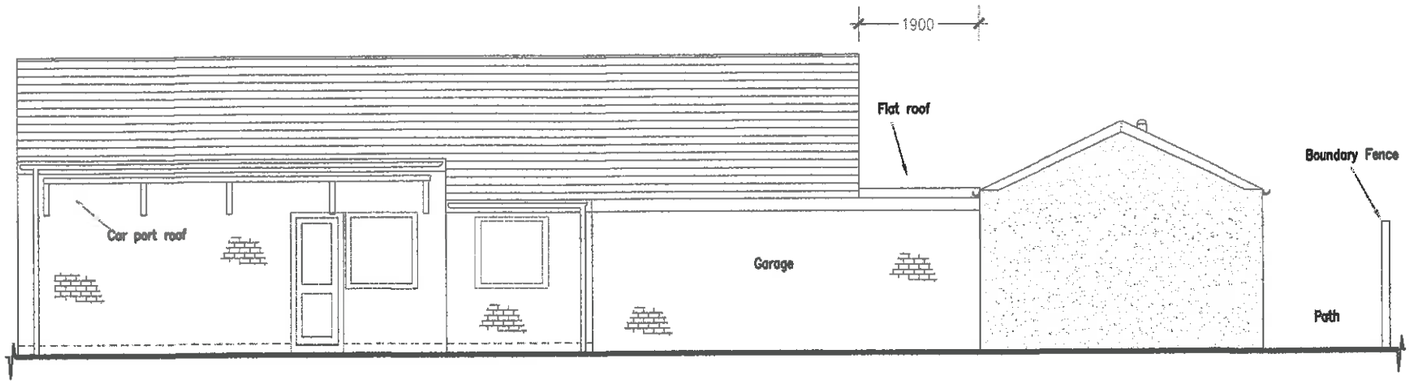

SIDE ELEVATION 1/100

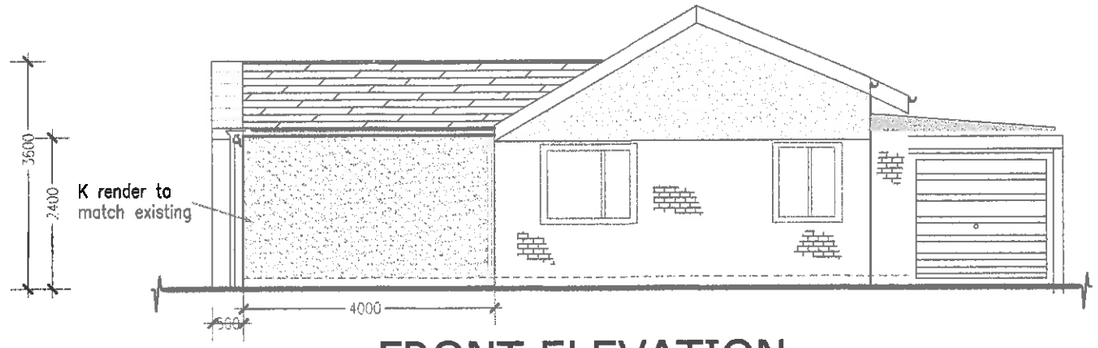

FRONT ELEVATION 1/100

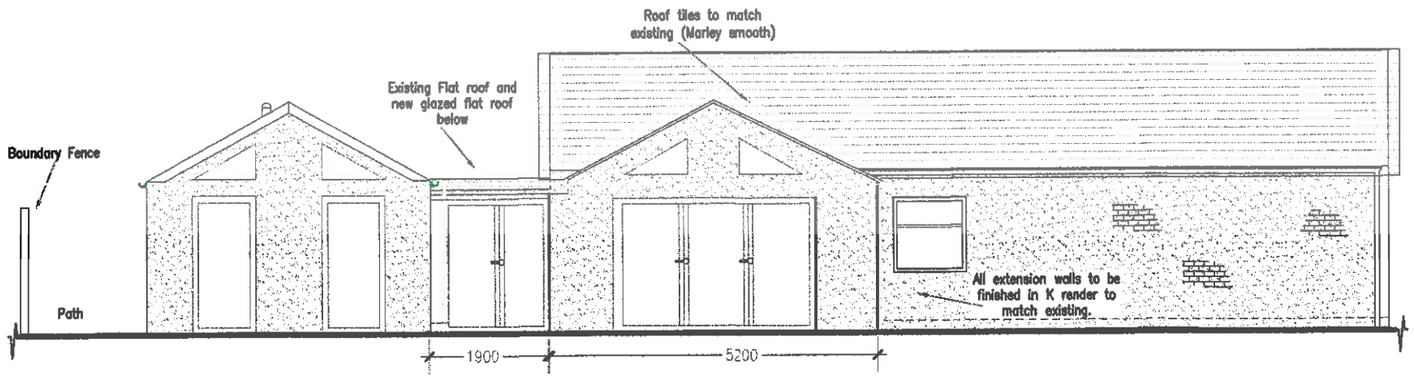

SIDE ELEVATION 1/100

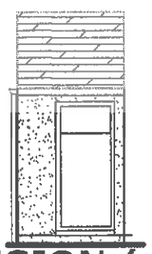

PART EXTENSION (side elevation)
1/100

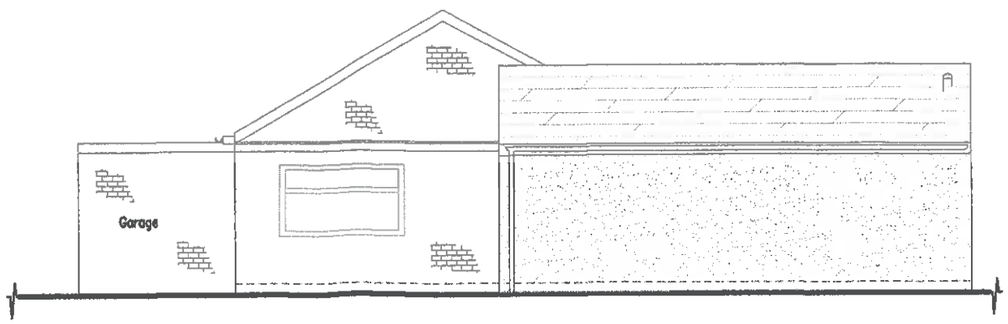

REAR ELEVATION 1/100

0 1 2 3 4 5m
1.100

B20160808P

Revisions

No.	Detail	Date

Client
MR A JEPSON

Project
44 WADDOW GROVE
WADDINGTON
CLITHEROE

Description
SIDE EXTENSION

PROPOSED ELEVATIONS

Scale
1:100@ A3

Drawn By	Checked by	Date
		16/08/2016

Drawing Number
A / 2016 - 01

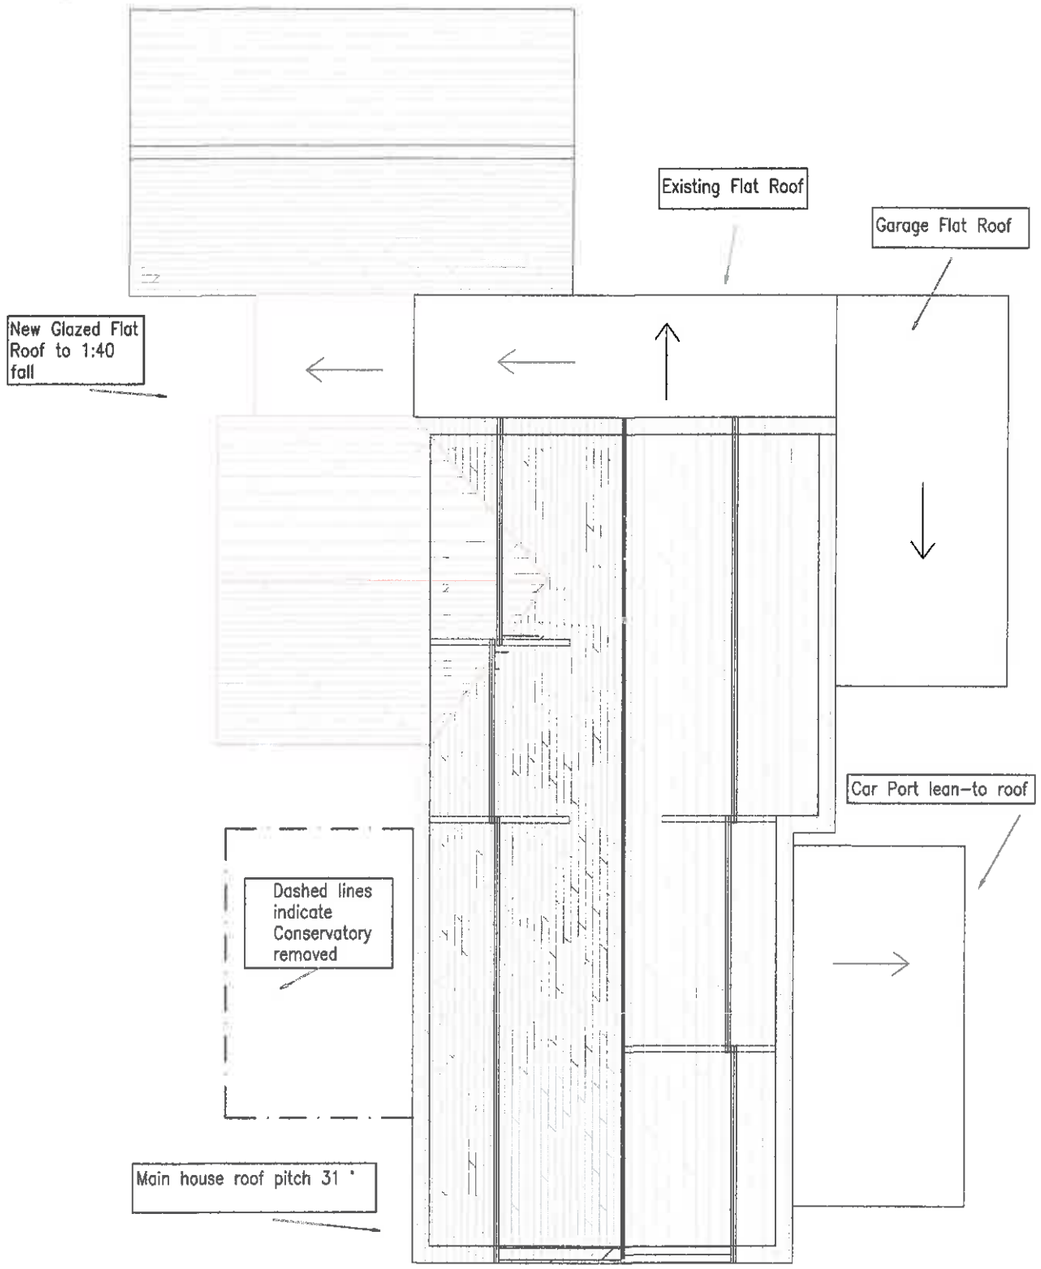

Roof Plan 1/100

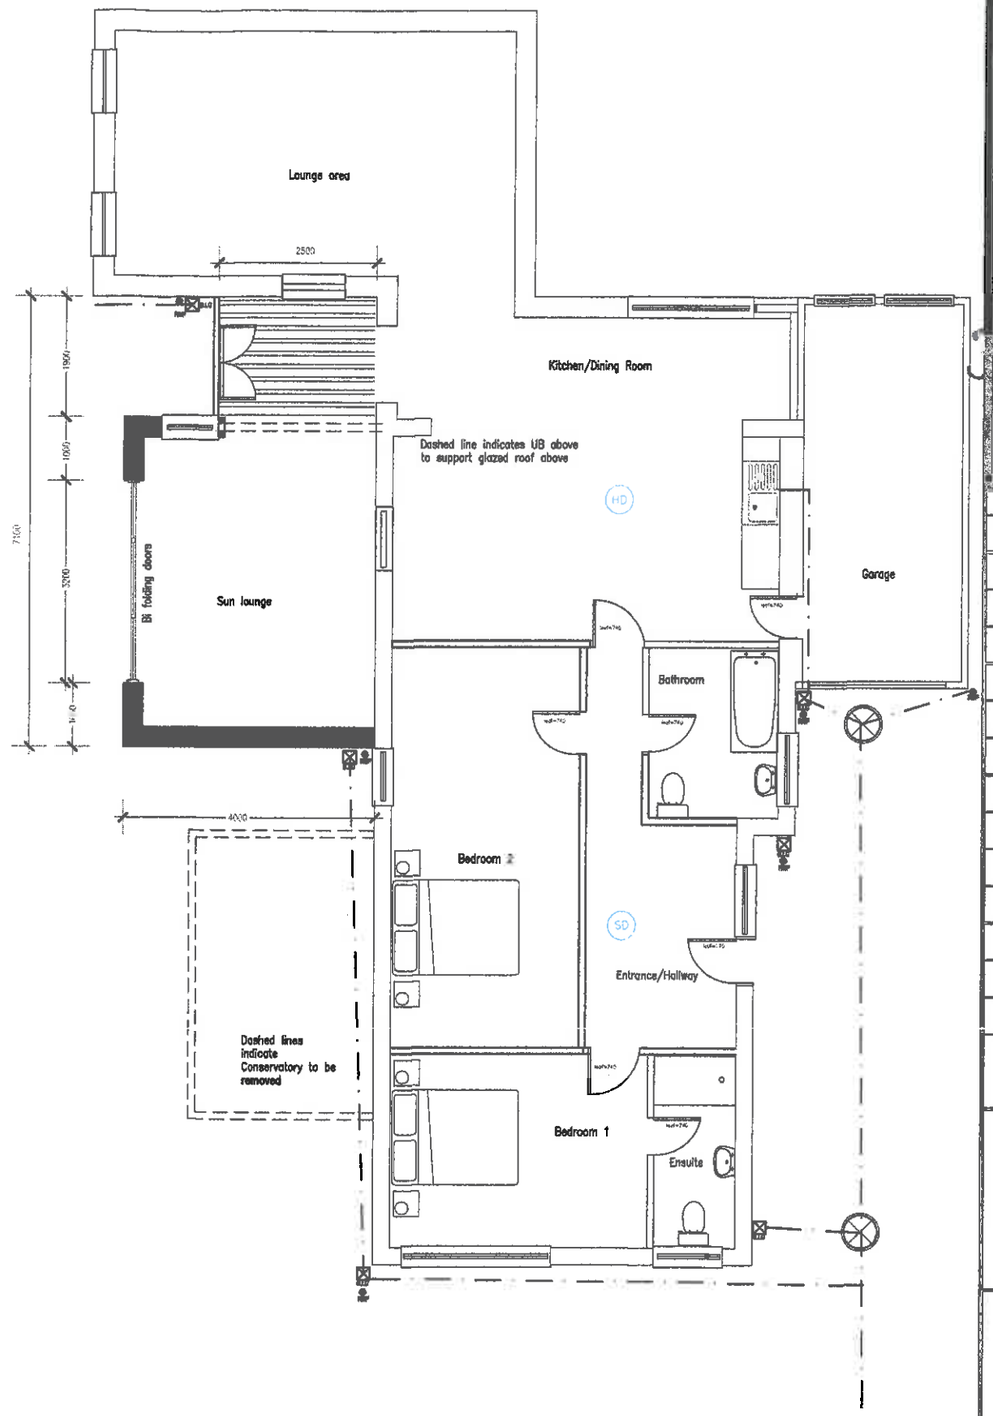

FLOOR PLAN 1/100

20160808P

Revisions

No.	Detail	Date

Client
MR A JEPSON

Project
44 WADDOW GROVE
WADDINGTON
CLITHEROE
LANCS

Description
SIDE EXTENSION

PROPOSED FLOOR & ROOF PLANS

Scale
1.100 @ A3

Drawn By	Checked by	Date
		16/08/2016

Drawing Number
A / 2016 - 03