
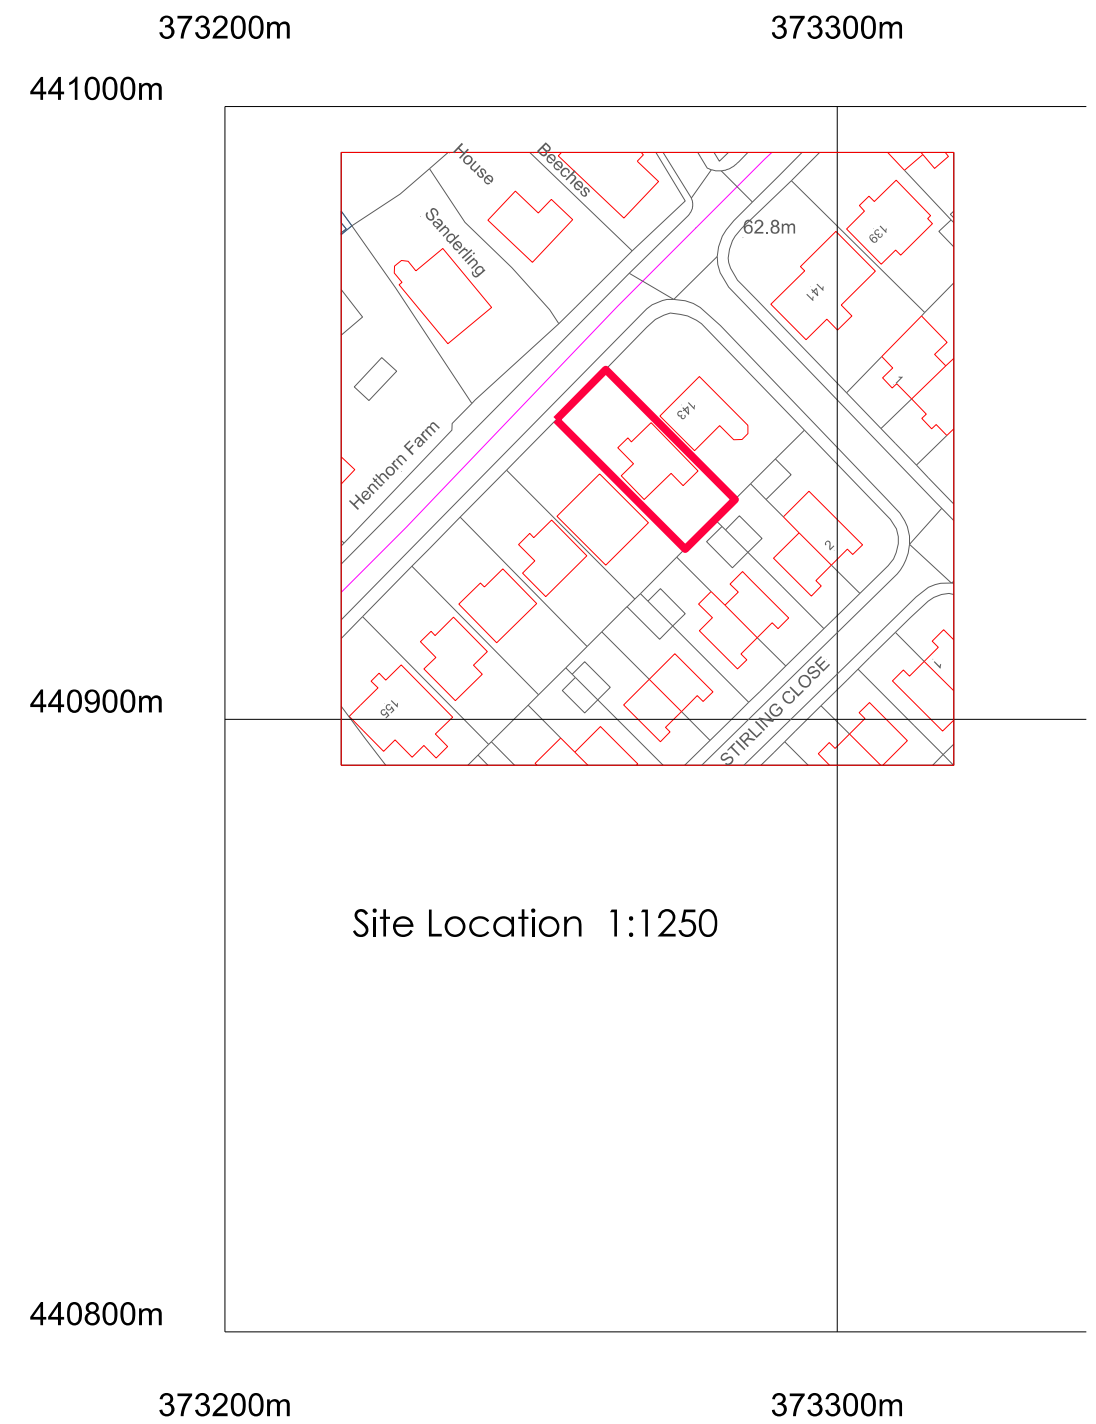


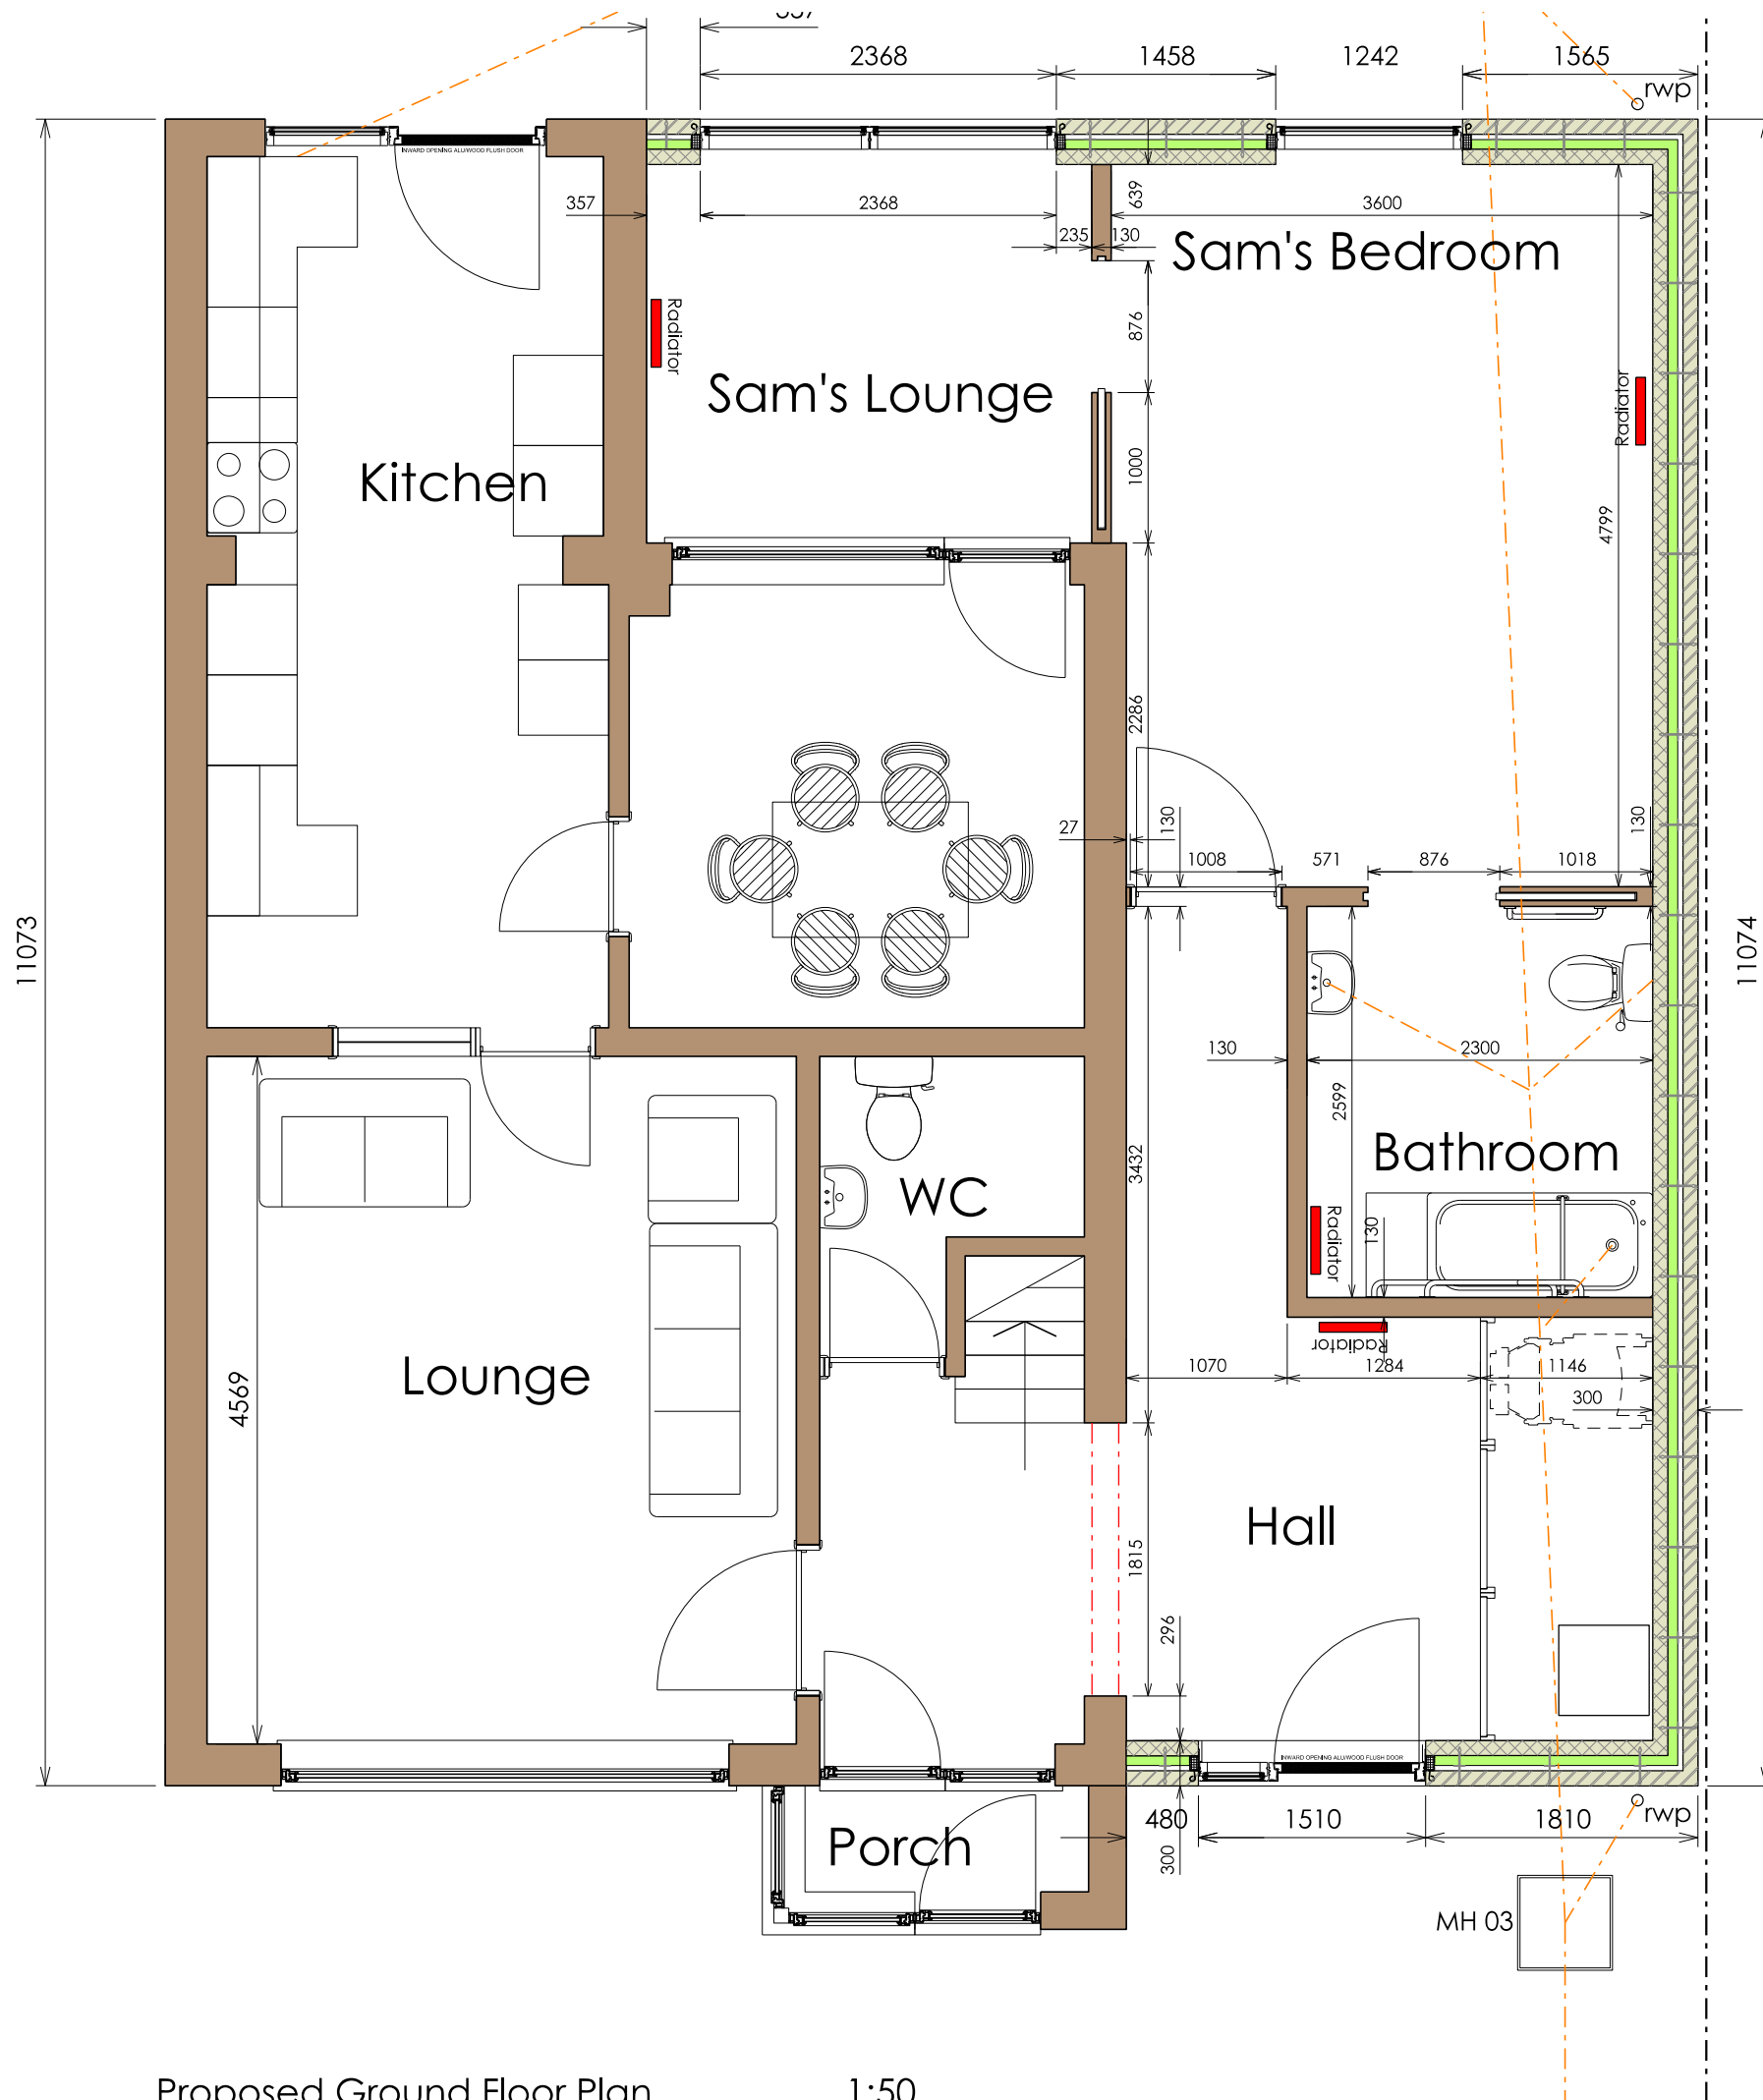

	Stephen Charles BA(Hons) Dip-Arch RIBA		Drawing Title					
	Architect		145 Henthorn Road Clitheroe					
	The Studio 63 Grange Road Bury, Lancashire BL8 2PE		Client	Project Number				
	T: +44(0)161 762 0544 M: +44(0)7591 483 013 E: stephencharlesarchitect@gmail.com		Lancs For Sam Charles	SC2015-65				
			Drawn	Date				
			SC	March 2015	Drg No	A_003	Rev	C
					Scale	1:1250 A3		