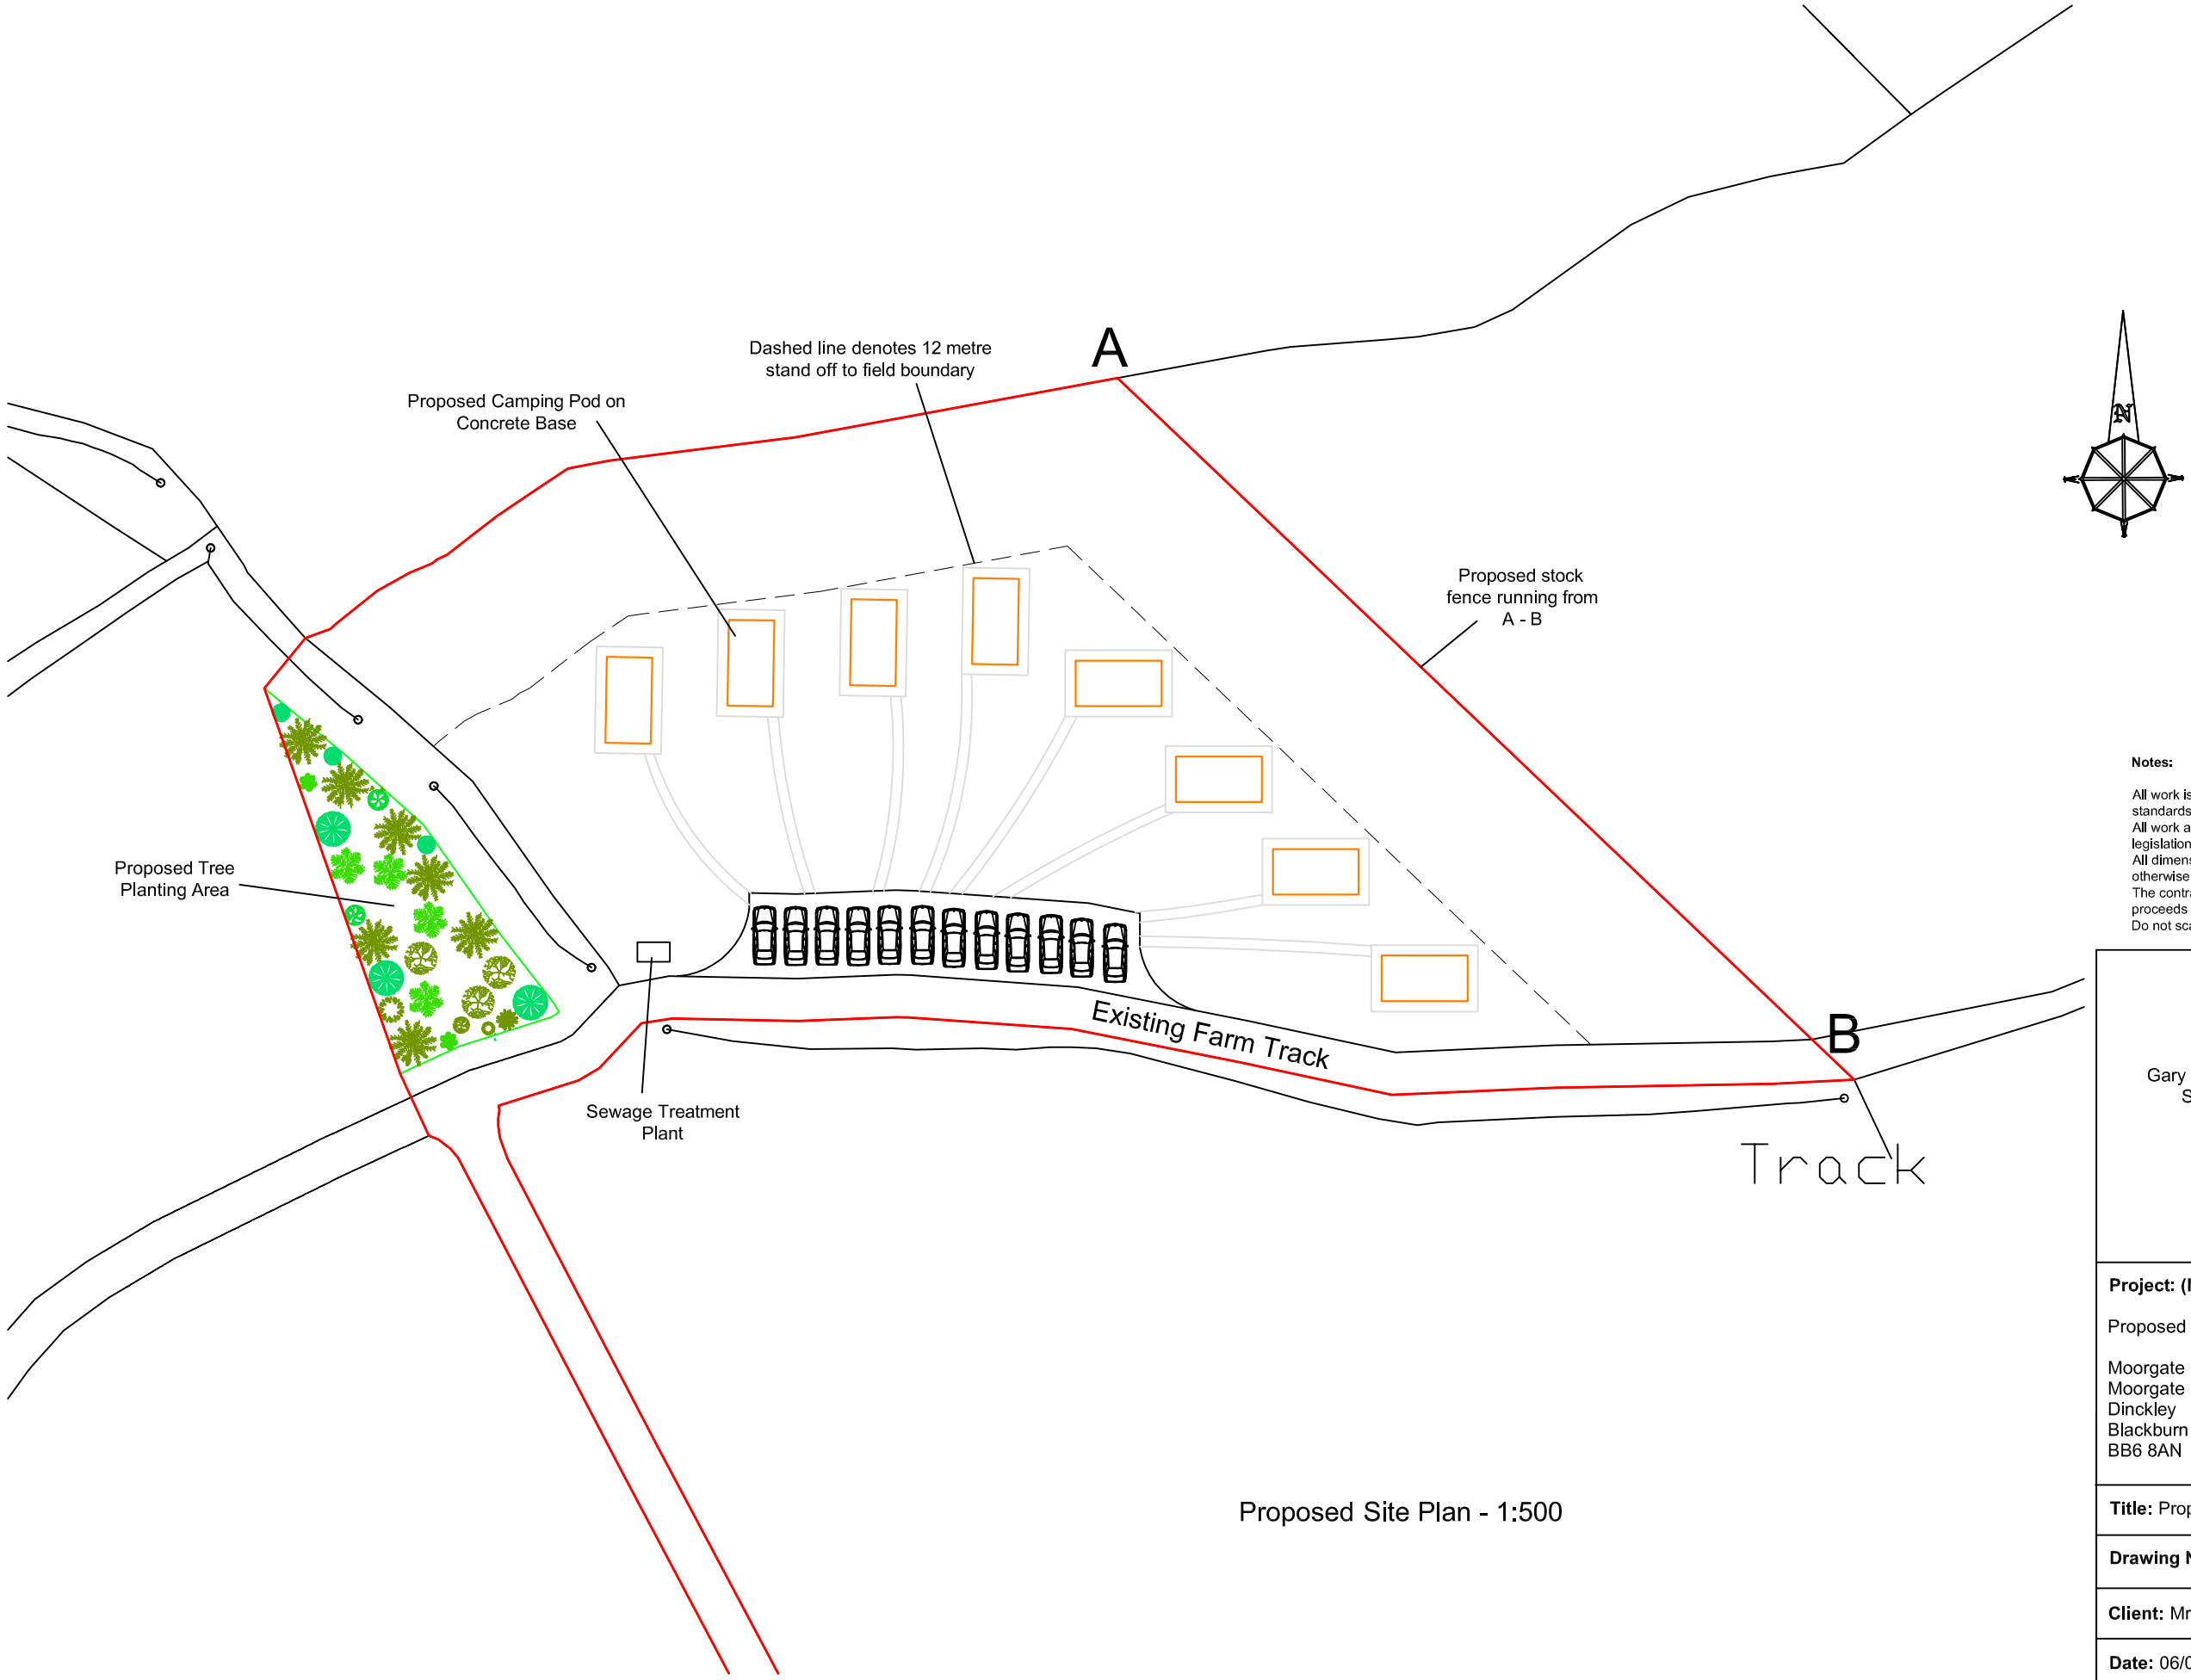

Proposed Site Plan - 1:500

Notes:

All work is to be carried out to the latest current British standards Codes of Practice and recognised working practices.
All work and materials should comply with Health and Safety legislation.
All dimensions are in millimetres where explicitly shown otherwise.
The contractor should check and certify all dimensions as work proceeds and notify the architect of any discrepencies.
Do not scale off the drawings, if in doubt ask.

Gary Hoerty Associates

Gary Hoerty Associates Chartered Surveyors
Suite 9 - Grindleton Business Centre
The Spinney
Grindleton
Clitheroe
Lancashire BB7 4DH

T: 01200 449700
Email: info@ghaonline.co.uk

Project: (No: Bre/096/2148/FG)

Proposed Camping Pod Development at:

Moorgate Farm
Moorgate Lane
Dinckley
Blackburn
BB6 8AN

Title: Proposed Site Plan

Drawing No: Bre/096/2148/01

Drawn: PF / RCB

Client: Mrs J McDonnell

Date: 06/09/2016

Scale: 1:500 @ A3

Amendments: