Copyright of Karl Zaldats BA(Hons) Dip Arch Dist RIBA Chartered Architect

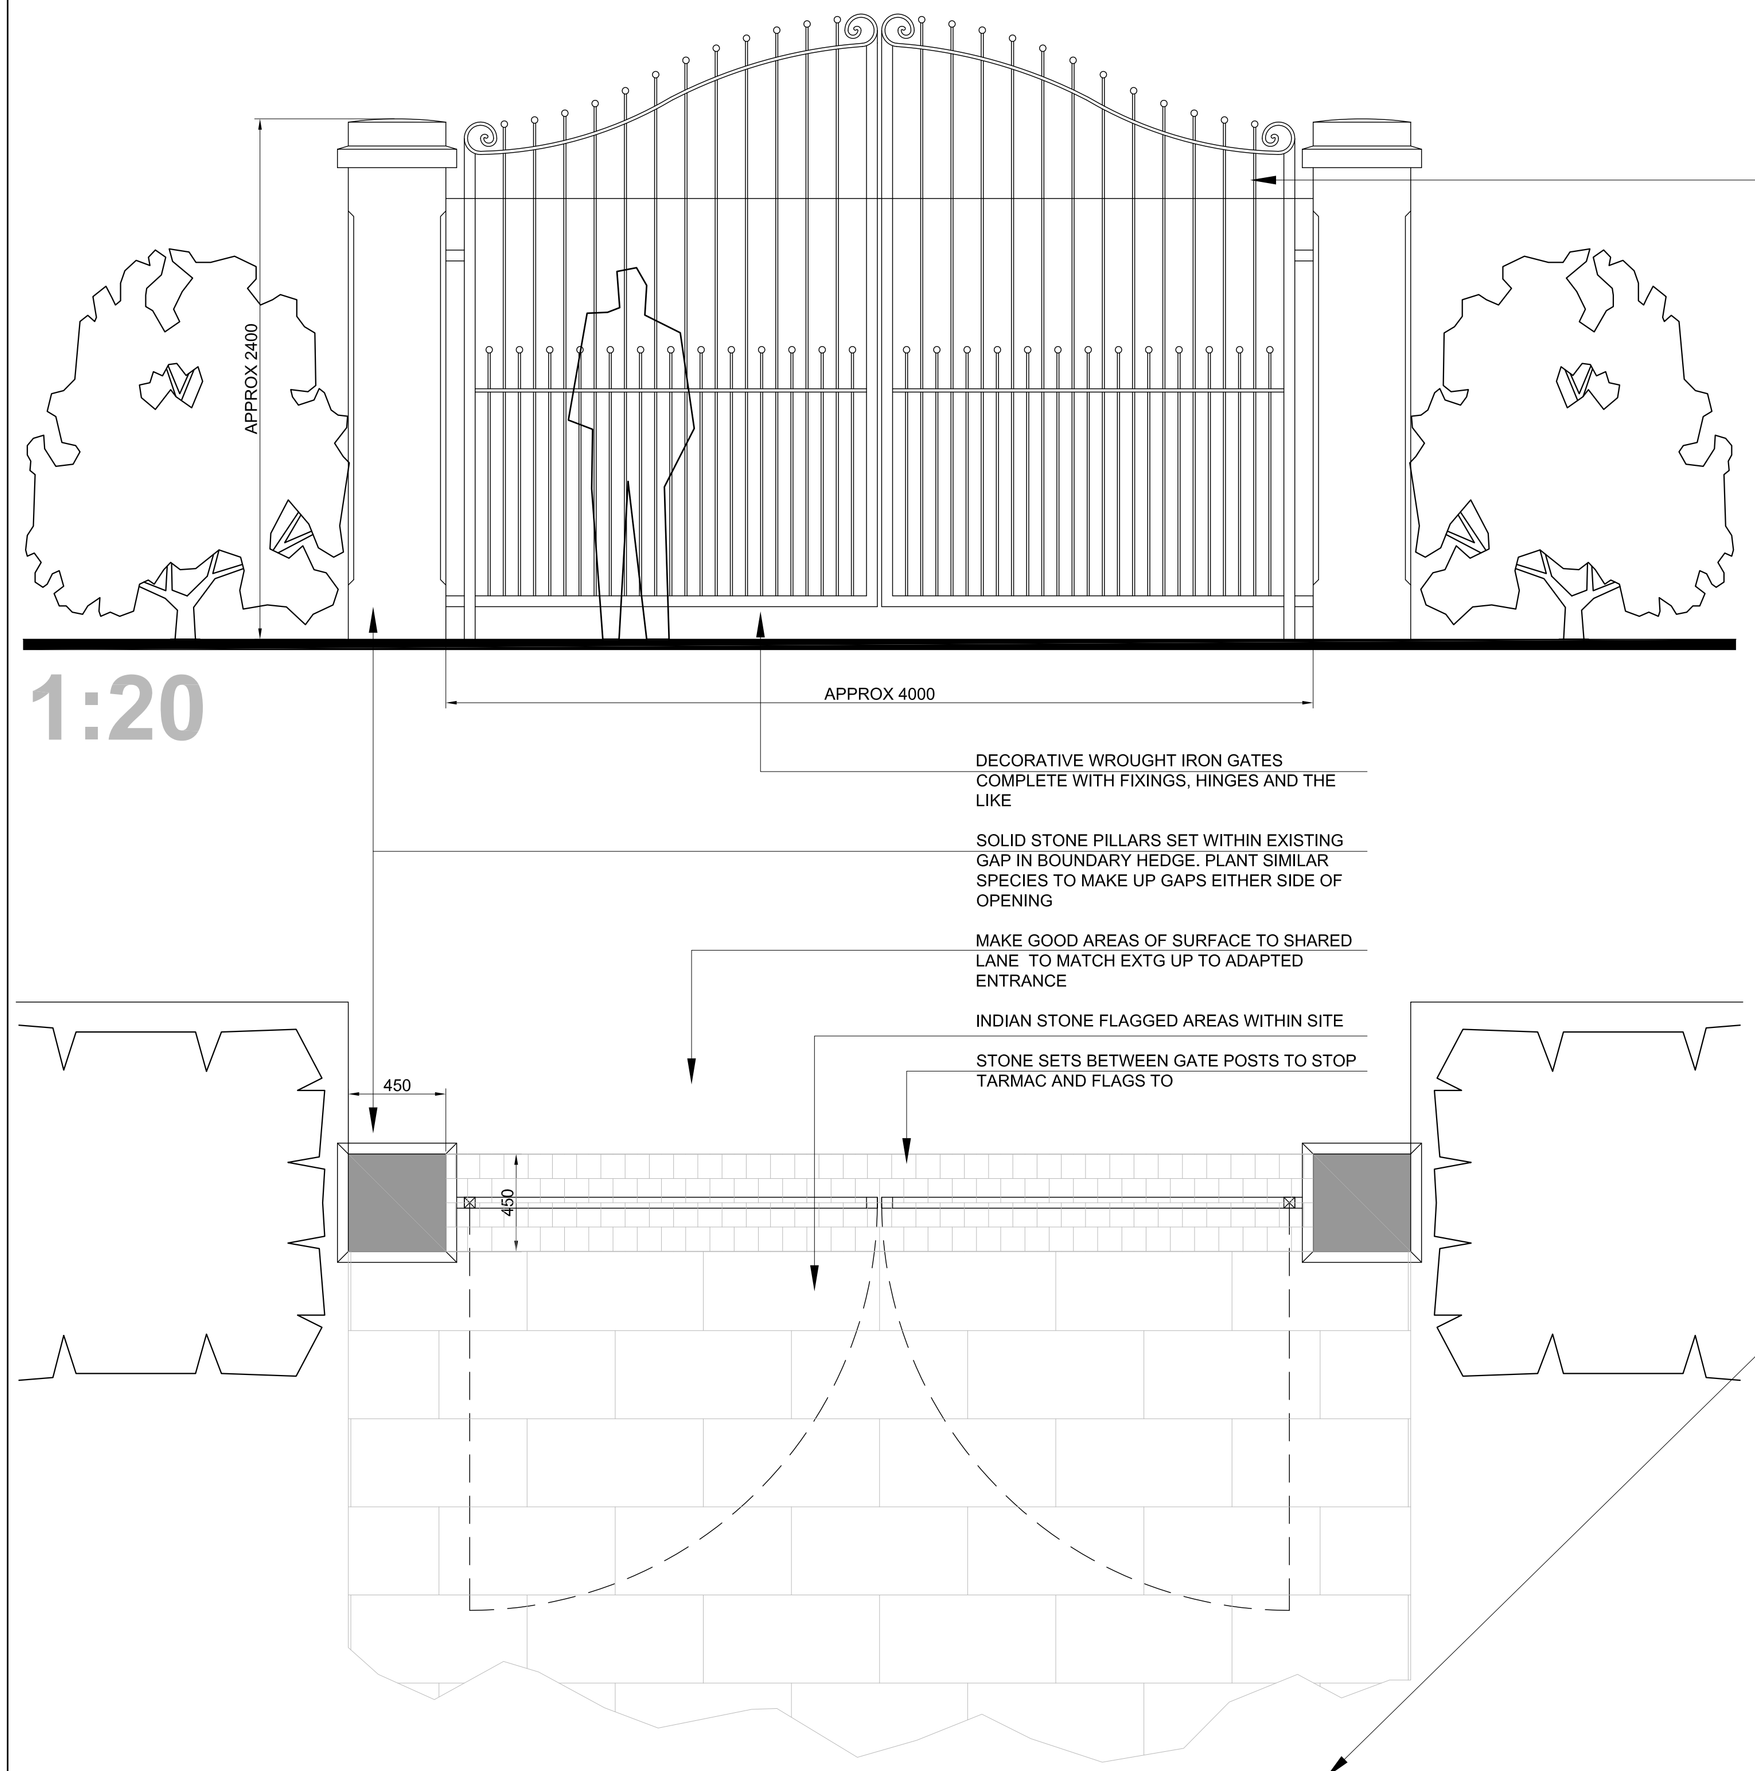

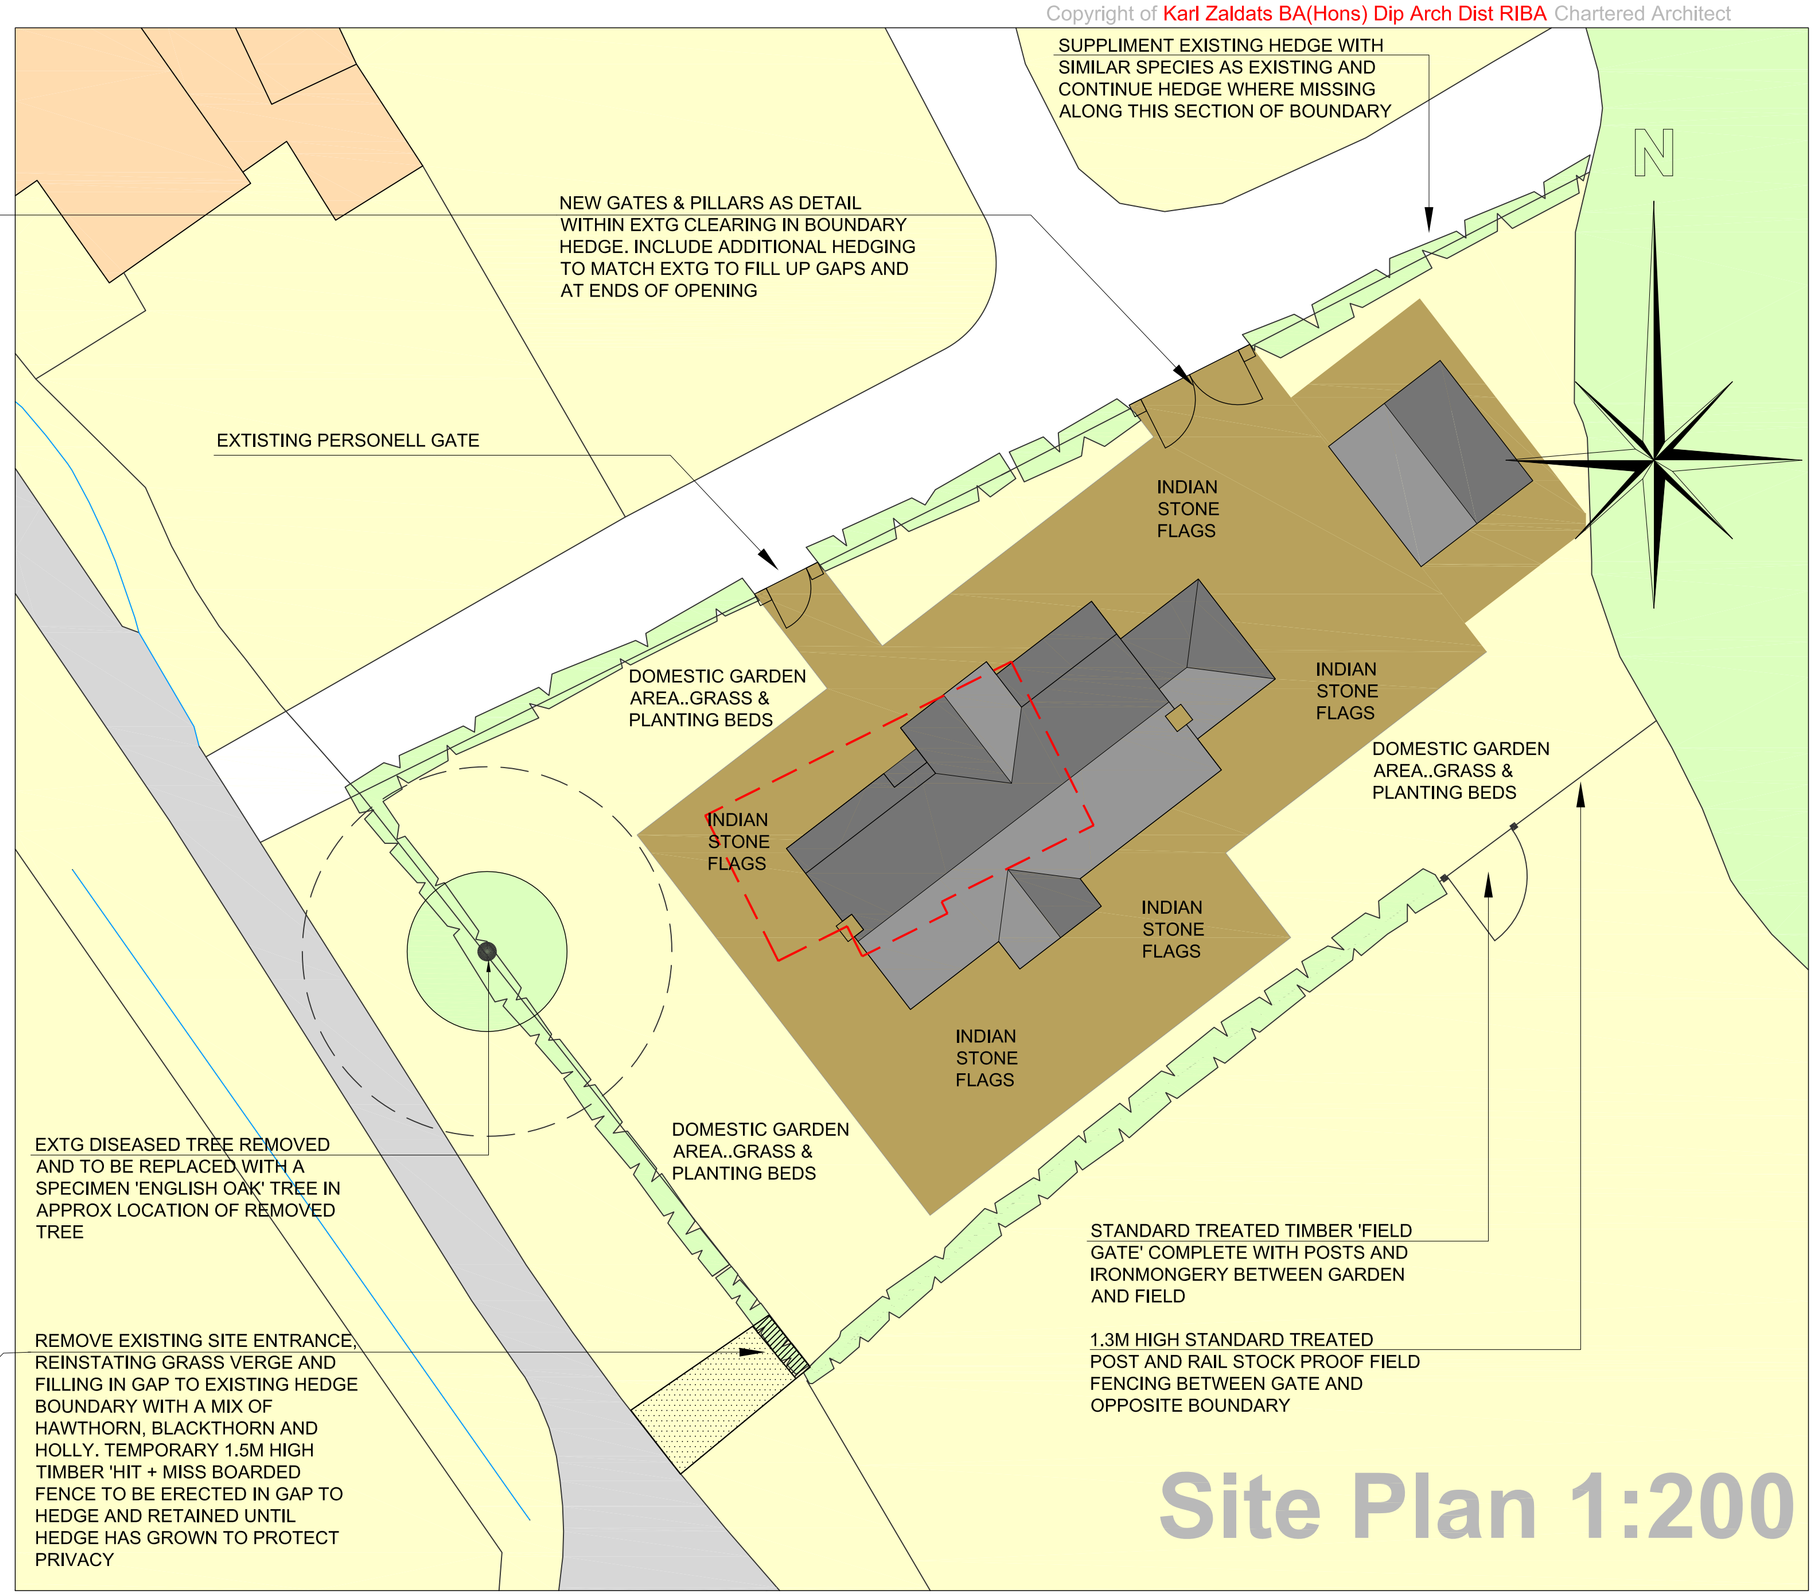

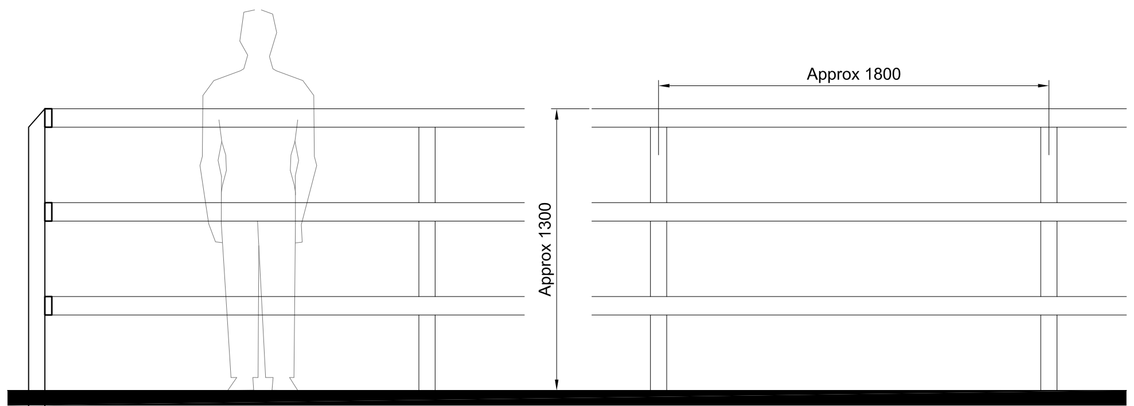

TYPICAL STOCK PROOF FIELD FENCING

1:20

POST AND RAIL FENCE WITH POSTS SET IN CONCRETE IN GROUND.
POSTS APPROX 75X75MM @ APPROX 1800MM C/S
RAILS APPROX 85X32MM @ APPROX 500MM C/S
SECURE 'SHEEP NETTING' TO LOWER 2NO RAILS AS REQUIRED

A MINOR AMENDMENTS 05/16 kz

A	MINOR AMENDMENTS	05/16	kz
B	ADDED GARAGE TO SITE PLAN	06/16	kz
C	AMENDMENTS TO BOUNDARY	09/16	kz
D	NOTED TREE TO BE REMOVED	10/16	kz
E	AMENDED NOTES	10/16	kz
F	GENERAL AMENDMENTS	11/16	kz
G	MOVED GARAGE	11/16	kz

PROJECT
Robin Hill
Talbot Bridge
Bashall Eaves
BB7 3NA

TITLE
Proposed
External Works

JOB NO	DWG NO	REV	SCALE	DATE	DRAWN
209	65	G	1:20 1:200 @ A1	05/16	kz

KARL ZALDATS BA(Hons) Dip Arch Dist RIBA
HATHERSAGE BARN MOORSIDE LANE WOODPLUMPTON PRESTON PR4 0TB
t: +44 (0) 1772 691 712 m: +44 (0) 7770 976 548 e: kzarchitect@btinternet.com

INDIAN STONE FLAGS

1,500mm HIGH TEMPORARY TIMBER FENCING PANELS

STANDARD TIMBER FIELD GATE AND POSTS