This drawing is to be read in conjunction with all relevant Architect, consultants' and specialists' drawings and specifications. The Architect is to be notified of any discrepancies before proceeding. Do not scale from this drawing. All dimensions and levels are to be checked on site. This drawing is subject to copyright. All work carried out before Planning and Building Permission has been granted in at the contractor/clients risk.

1:50 Scale 0 1 2 3m

1:250 Scale 0 5 10 15 20m

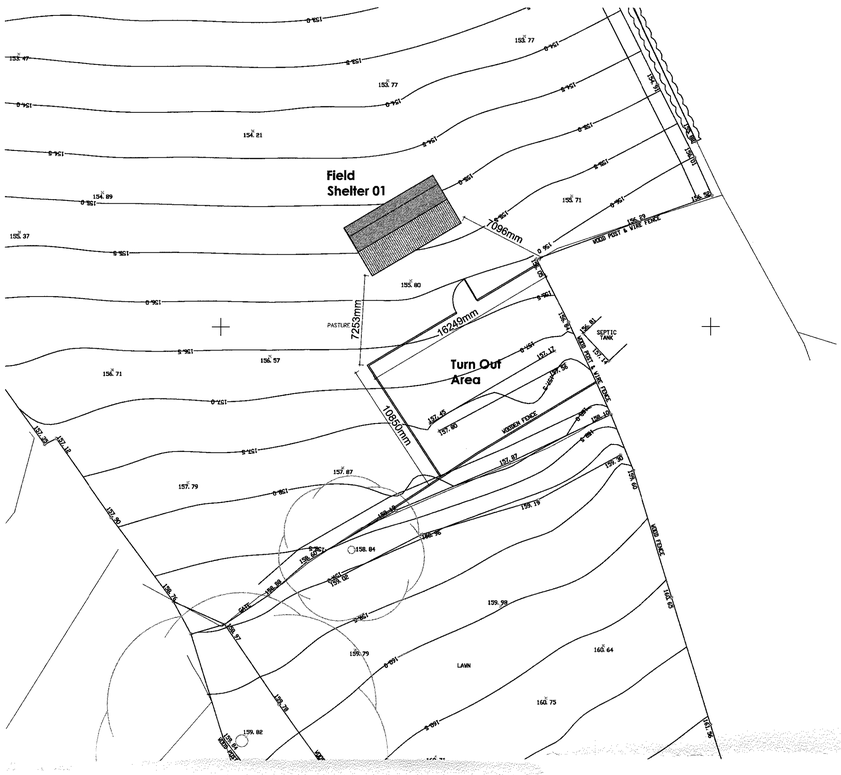

Proposed Site Plan
Scale 1:250

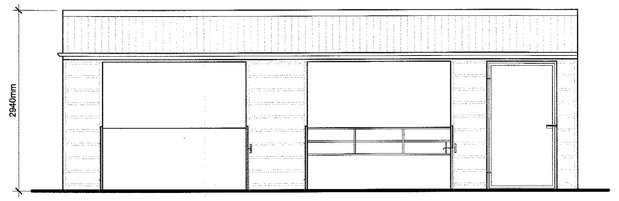

Proposed North Elevation
Scale 1:50

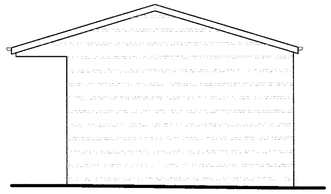

Proposed East Elevation
Scale 1:50

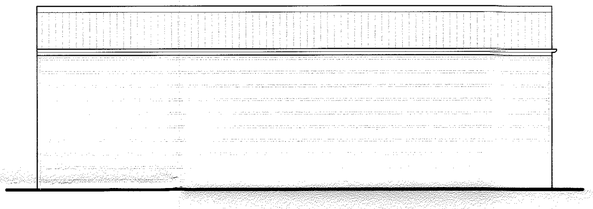

Proposed South Elevation
Scale 1:50

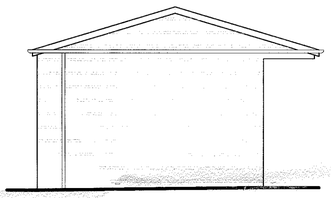

Proposed West Elevation
Scale 1:50

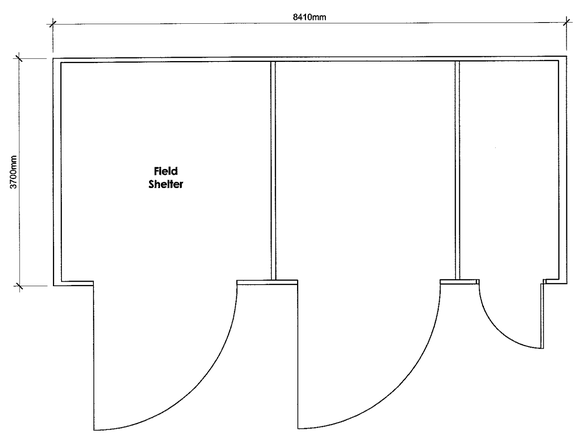

Proposed Floor Plan
Scale 1:50

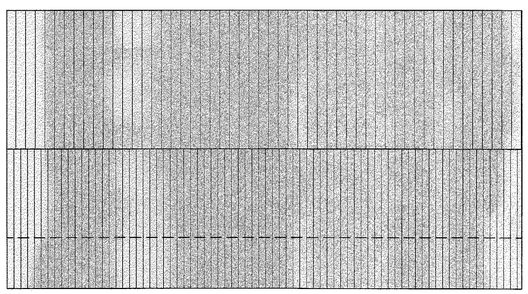

Proposed Roof Plan
Scale 1:50

Materials
Galvanised steel sledge for moving
3x2 framework all through ship lap
cladding. Onduline roof, PVC gutter,
All timber pressure treated.

no.	by	revision	date
A	PRG	Drawing update.	28.08.2016

Client
Nicky Cummings

Job Title
Proposed erection of Field Shelters
The Glass House
Mellor Brow

Drawing Title
Field Shelter 01
Proposed Plans
and Elevations

320160954P

Scale	Date	Drawn
As Shown@A1	Aug 2016	PRG

SUNDERLAND PEACOCK & ASSOCIATES LTD.
HAZELMERE, PIMLICO ROAD, CLITHEROE
LANCASHIRE, BB7 2AG
T 01200 423178 F 01200 427328
E info@sunderlandpeacock.com
www.sunderlandpeacock.com

4855 - P03A