This drawing must not be copied or reproduced by any third party without the written consent of Flanagan Design Associates Limited

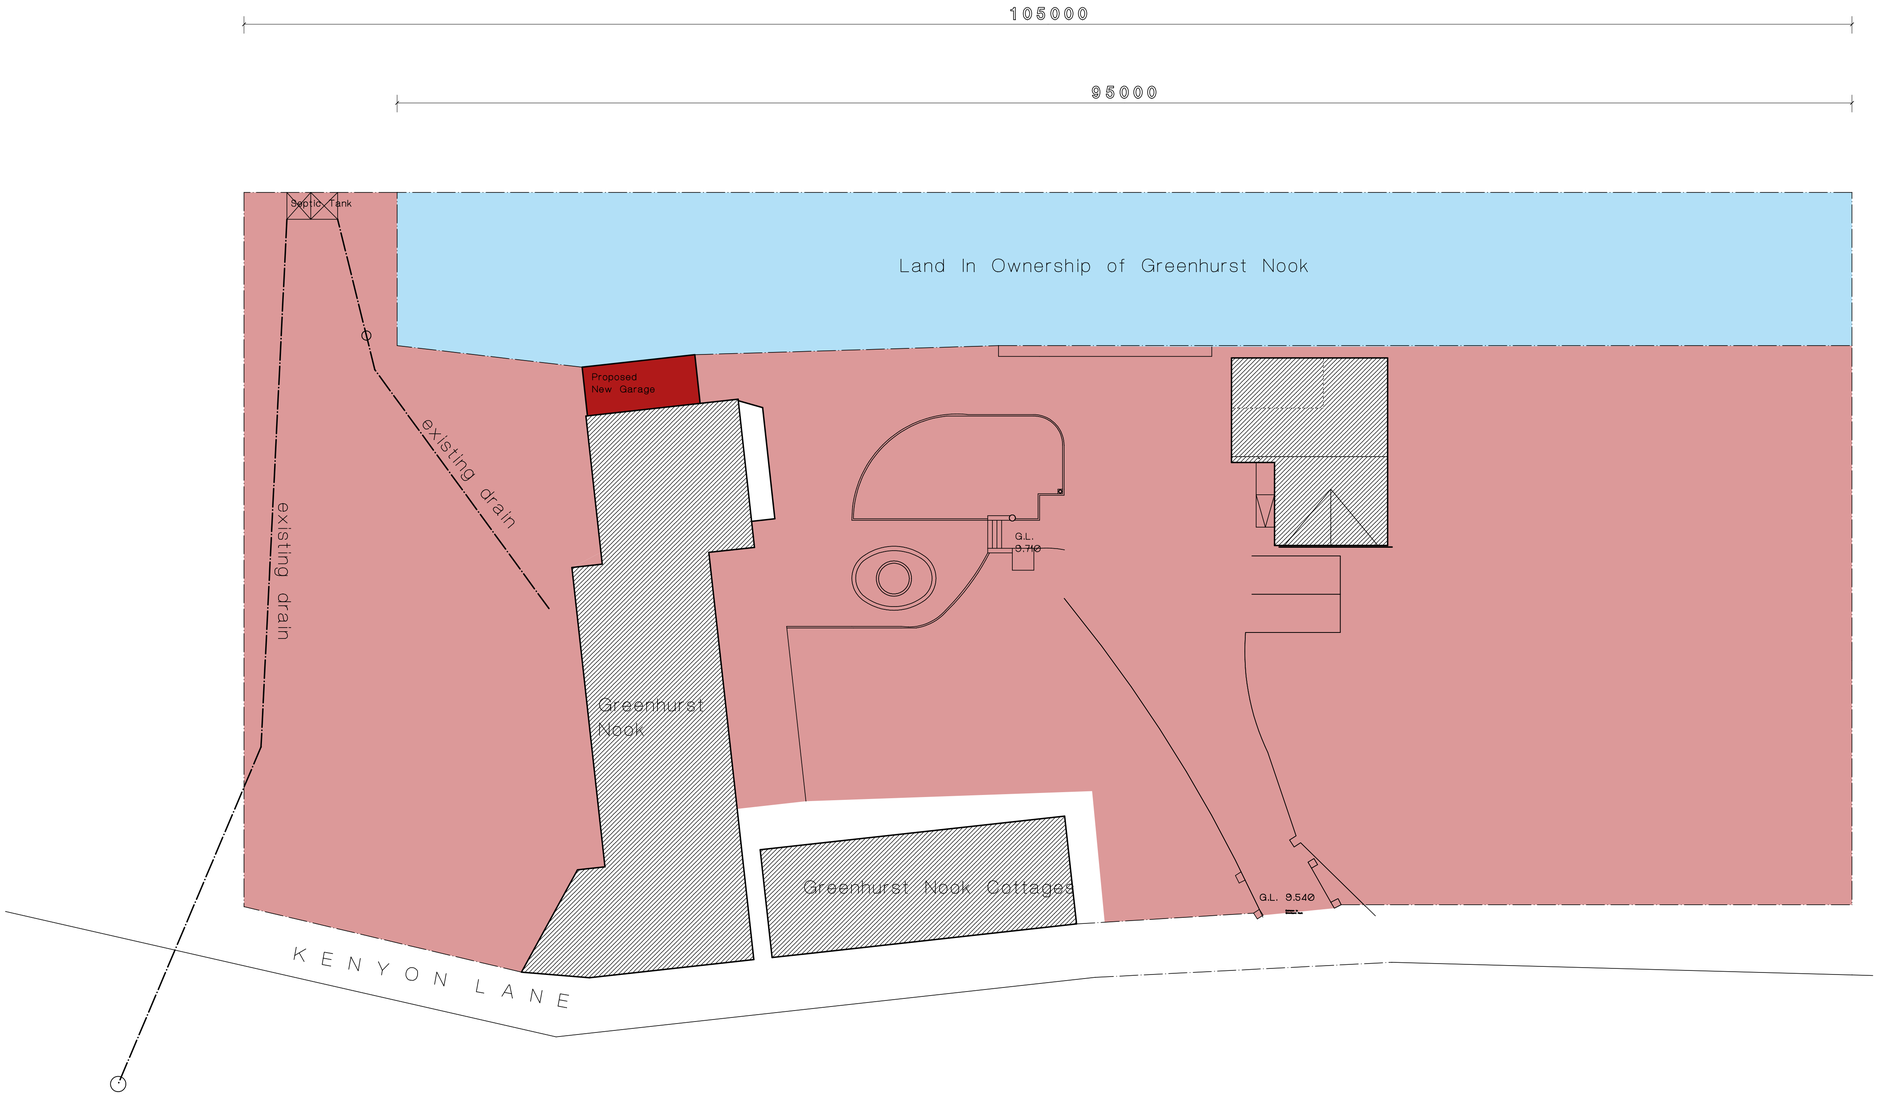

revision		date

notes
X

Anthony Flanagan
Architectural Designer & Surveyor
Spring House 194/196 Union Road, Oswaldtwistle, Lancashire BB5 3EG
Telephone 01254 385095 Fax 01254 398100
e-mail- flanagandesign@hotmail.co.uk
www.flanagandesignltd.com

client
Mr. & Mrs. D. Grindrod
Greenhurst Nook
Kenyon Lane.
Dinckley

project
Proposed ancillary dwelling
for a family member
Greenhust Nook
Dinckley

title
Site plan indicating septic tank position

scale	drawn	date
1:200	AF	22/07/16

drwg. no	rev.
16/2208/03	0