This drawing must not be copied or reproduced by any third party without the written consent of Flanagan Design Associates Limited

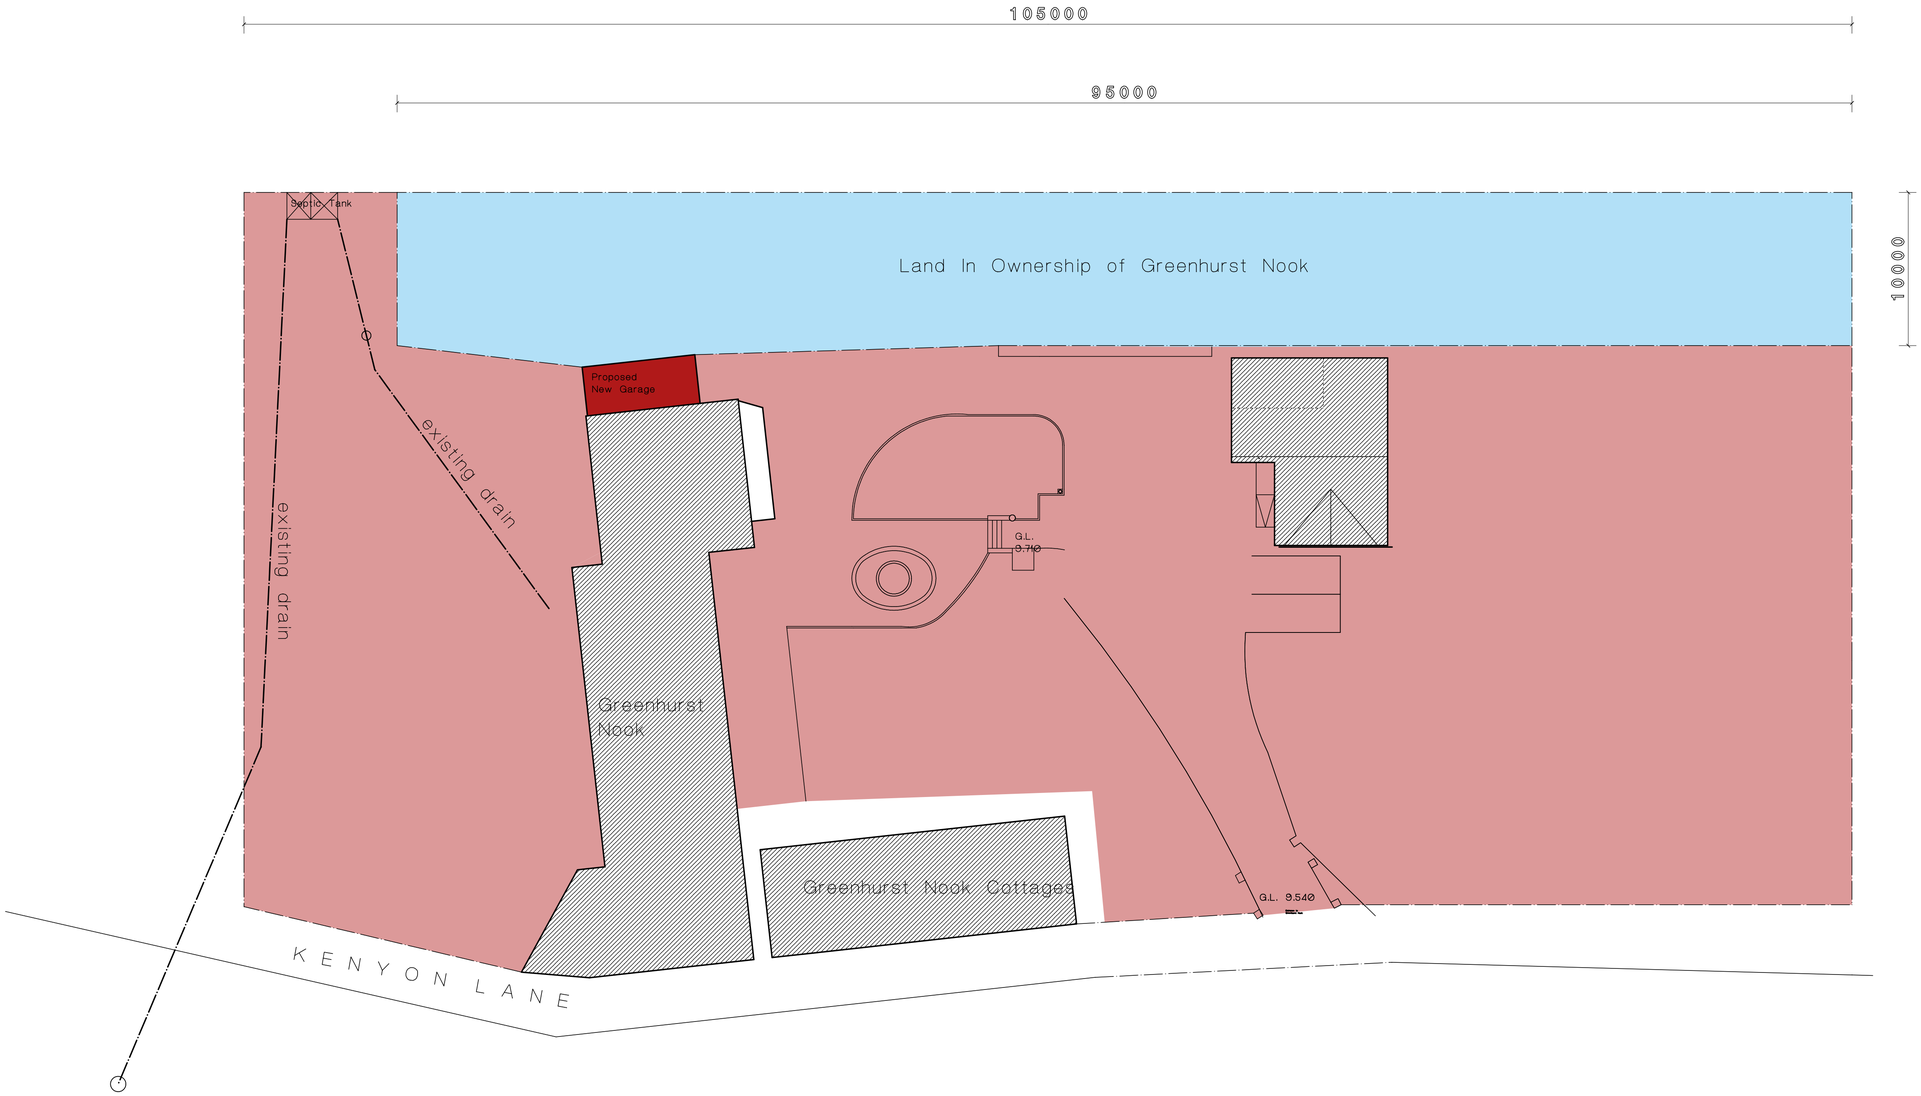

revision		date
A	Title description altered to read ~~'proposed attached garage'~~	29-11-16

notes

X

Anthony Flanagan
Architectural Designer & Surveyor
Spring House 194/196 Union Road, Oswaldtwistle, Lancashire BB5 3EG
Telephone 01254 385095 Fax 01254 398100
e-mail- flanagandesign@hotmail.co.uk
www.flanagandesignltd.com

client

Mr. & Mrs. D. Grindrod
Greenhurst Nook
Kenyon Lane.
Dinckley

project

Proposed attached domestic Garage
Greenhust Nook
Dinckley

title

Site plan indicating attached garage position

scale	drawn	date
1:200	AF	22/07/16

drwg. no	rev.
16/2208/03	A