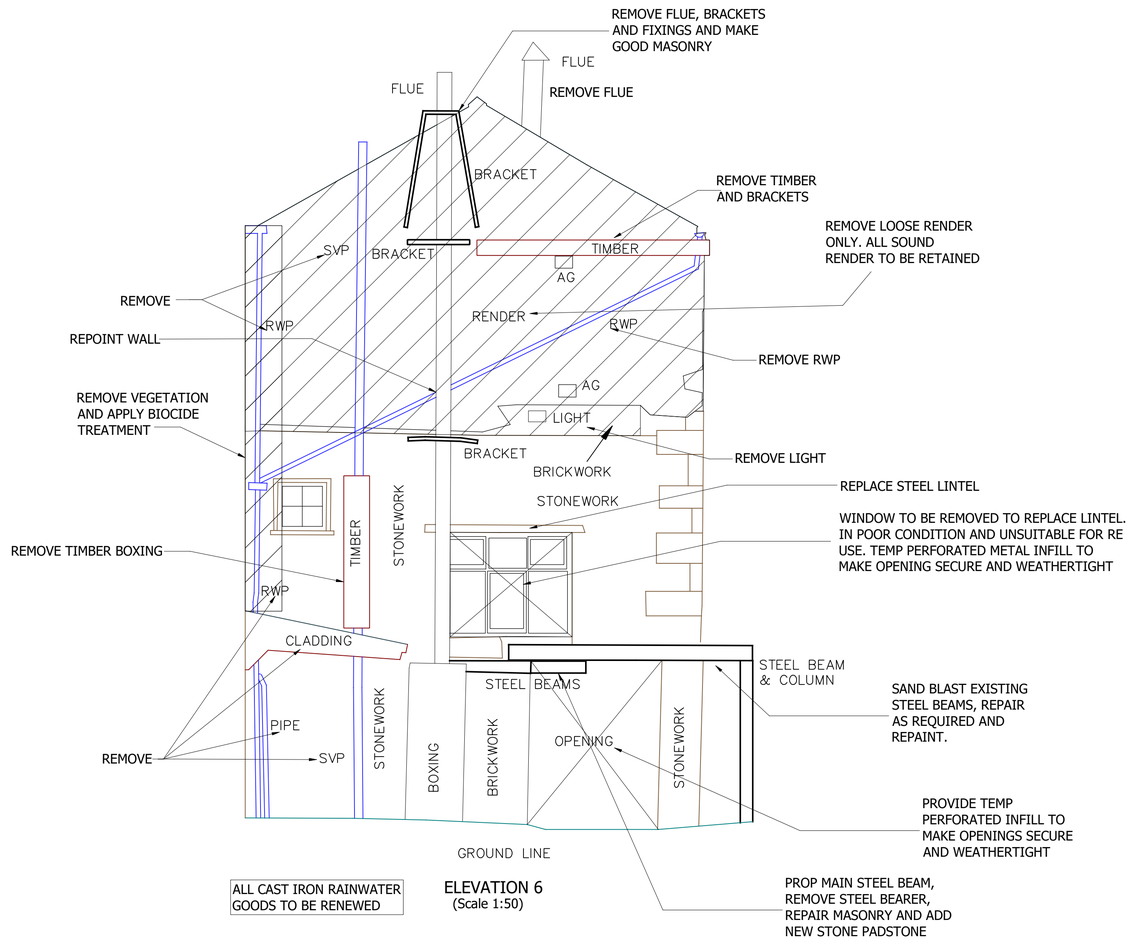

ALL CAST IRON RAINWATER GOODS TO BE RENEWED

ELEVATION 6
(Scale 1:50)

LAYOUT PLAN – KIRK MILL

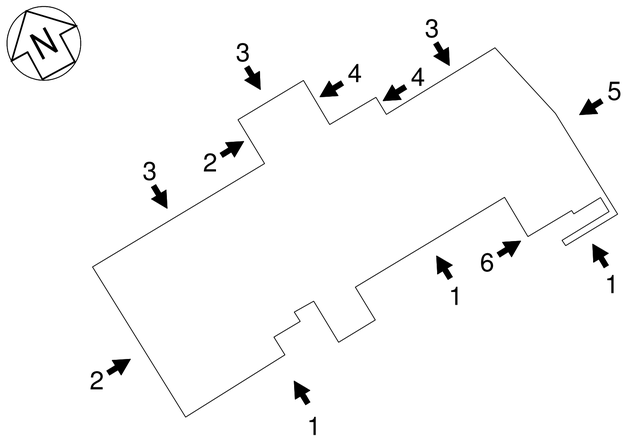

GENERAL ARRANGEMENT
(Scale 1:250)

M 1:50
0 0.5 1.0 1.5 2.0 2.5 3.0 3.5 4.0 4.5 5.0 [m]

NOTES

1. DO NOT SCALE FROM THIS DRAWING.

2. ALL DIMENSIONS IN MILLIMETERS UNLESS NOTED OTHERWISE.

3. DRAWINGS TO BE READ IN CONJUNCTION WITH ALL OTHER RELEVANT DRAWINGS AND SPECIFICATIONS.

4. REFER TO ARCHITECTS DRAWINGS FOR WINDOW, ROOF & DOOR REFURBISHMENT.

CDM

FLOODING - THE CONTRACTOR IS TO ENSURE THAT ANY DRAINAGE WORKS ON EXISTING DRAINAGE ARE CARRIED OUT IN SUCH A MANNER AS TO MAINTAIN EXISTING FLOWS. REFERENCE TO LOCAL WEATHER FORECASTS SHOULD BE ADOPTED.

Revision	Date	By	Description
B			
A	07.10.16	DW	Issued for Tender

gravitate consulting
Civil and Structural Engineers
The Heath Business & Technical Park, Runcorn, Cheshire WA7 4QX
Tel 01928 518008 Email eng@gravitateconsulting.com

Client
SCPI BOWLANDS LTD

Site
CHIPPING

Project
KIRK MILL

Drawing Title
ELEVATION 6

Status :	**Tender**	Date:	**OCT 16**
Scale :	**1:50**	Job Number:	**12-155**
Drawn By:	**CC**	Drawing Number:	**5**
Checked By:	**RS**	Revision:	**A**

12-155 Kirk Mill Plans&Elevations DW.dwg