Ground Floor

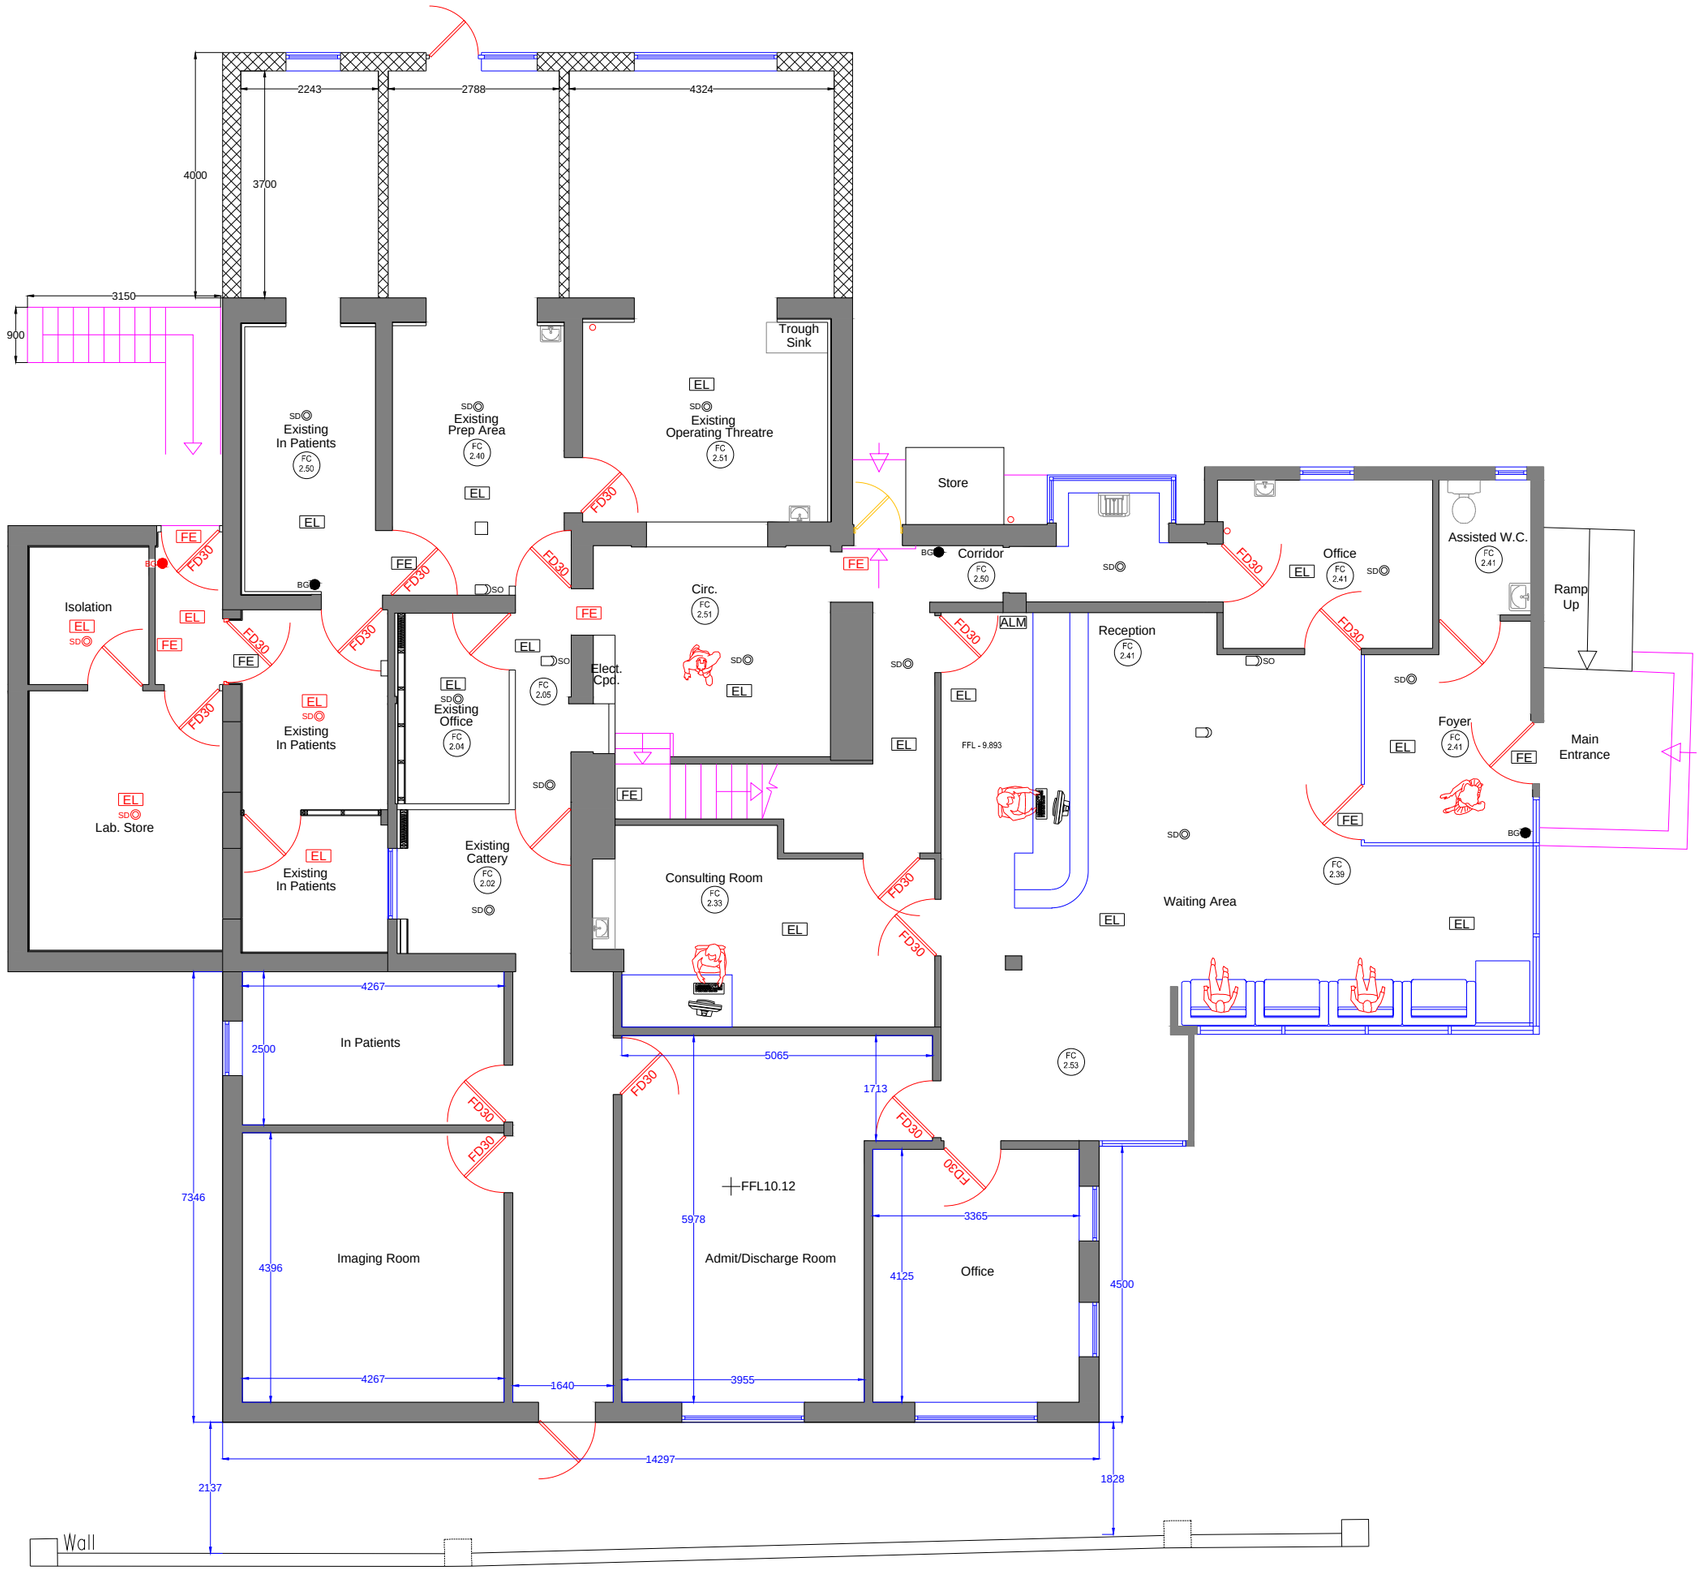

Notes

All Dimensions to be checked on site. Walls shown on plans are not to be assumed to be solid & should be checked for thickness, construction, load bearing capacity & stability.

North

0 1 2 3 4 5
Metres

ABBREVIATIONS

Rev. 0 Description. Issued

TriCAD Solutions Ltd.
2 Berkshire Close | Wilpshire | Blackburn | Lancashire | BB1 9NG
tel 01254 614055 fax 01254 209754 e-mail sales@tricadsolutions.co.uk

Site Address
My Vet
Longsight Road
Mellor

Project Description
Ground Floor Extension

Drawing Title
Proposed Floor Plan

Scale	Date	Drawn By
1:100@A3	04/10/2016	AD

Drawing Number
TRI-1836-04

The contents of this drawing and entities used are copyright TriCAD Solutions Ltd 2010 ©