Planning - Proposed Cafe Building at
Lower Gazegill Farm, Cross Hill Lane, Rimington, BB7 4EE ~

Existing Site Plan - 1:500

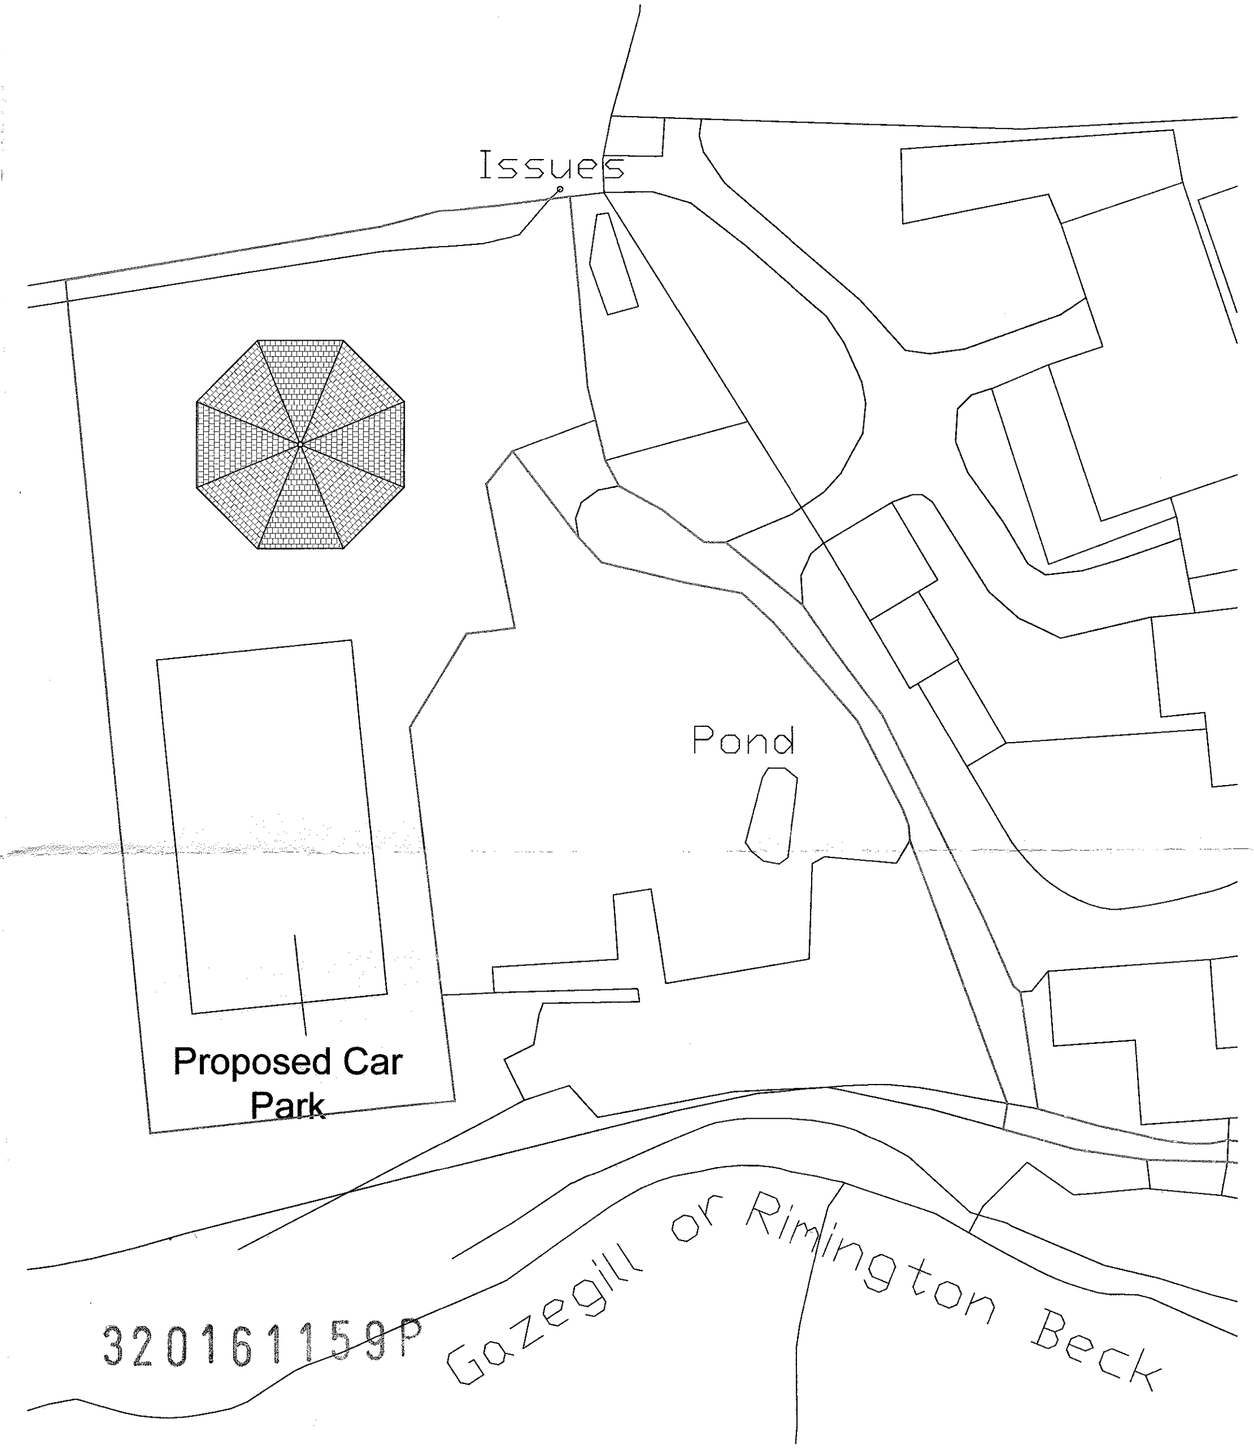

Proposed Site Plan - 1:500

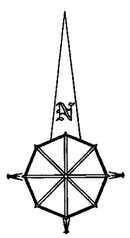

Notes:

All work is to be carried out to the latest current British standards Codes of Practice and recognised working practices.
All work and materials should comply with Health and Safety legislation.
All dimensions are in millimetres where explicitly shown otherwise.
The contractor should check and certify all dimensions as work proceeds and notify the architect of any discrepencies.
Do not scale off the drawings, if in doubt ask.

G H A
Gary Hoerty Associates
Gary Hoerty Associates Chartered Surveyors
Suite 9 - Grindleton Business Centre
The Spinney
Grindleton
Clitheroe
Lancashire BB7 4DH

T: 01200 449700
Email: info@ghaonline.co.uk

Project: (No:Rob.260.2123.GH)

Planning - Proposed Cafe Building at
Lower Gazegill Farm
Cross Hill Lane
Rimington
BB7 4EE

Title: Existing and Proposed Site Plans.

Drawing No: Rob/260/2123/02 **Drawn:** PF

Client: Mr & Mrs I Robinson

Date: 02.12.2016 **Scale:** 1:500 @ A2

Amendments: