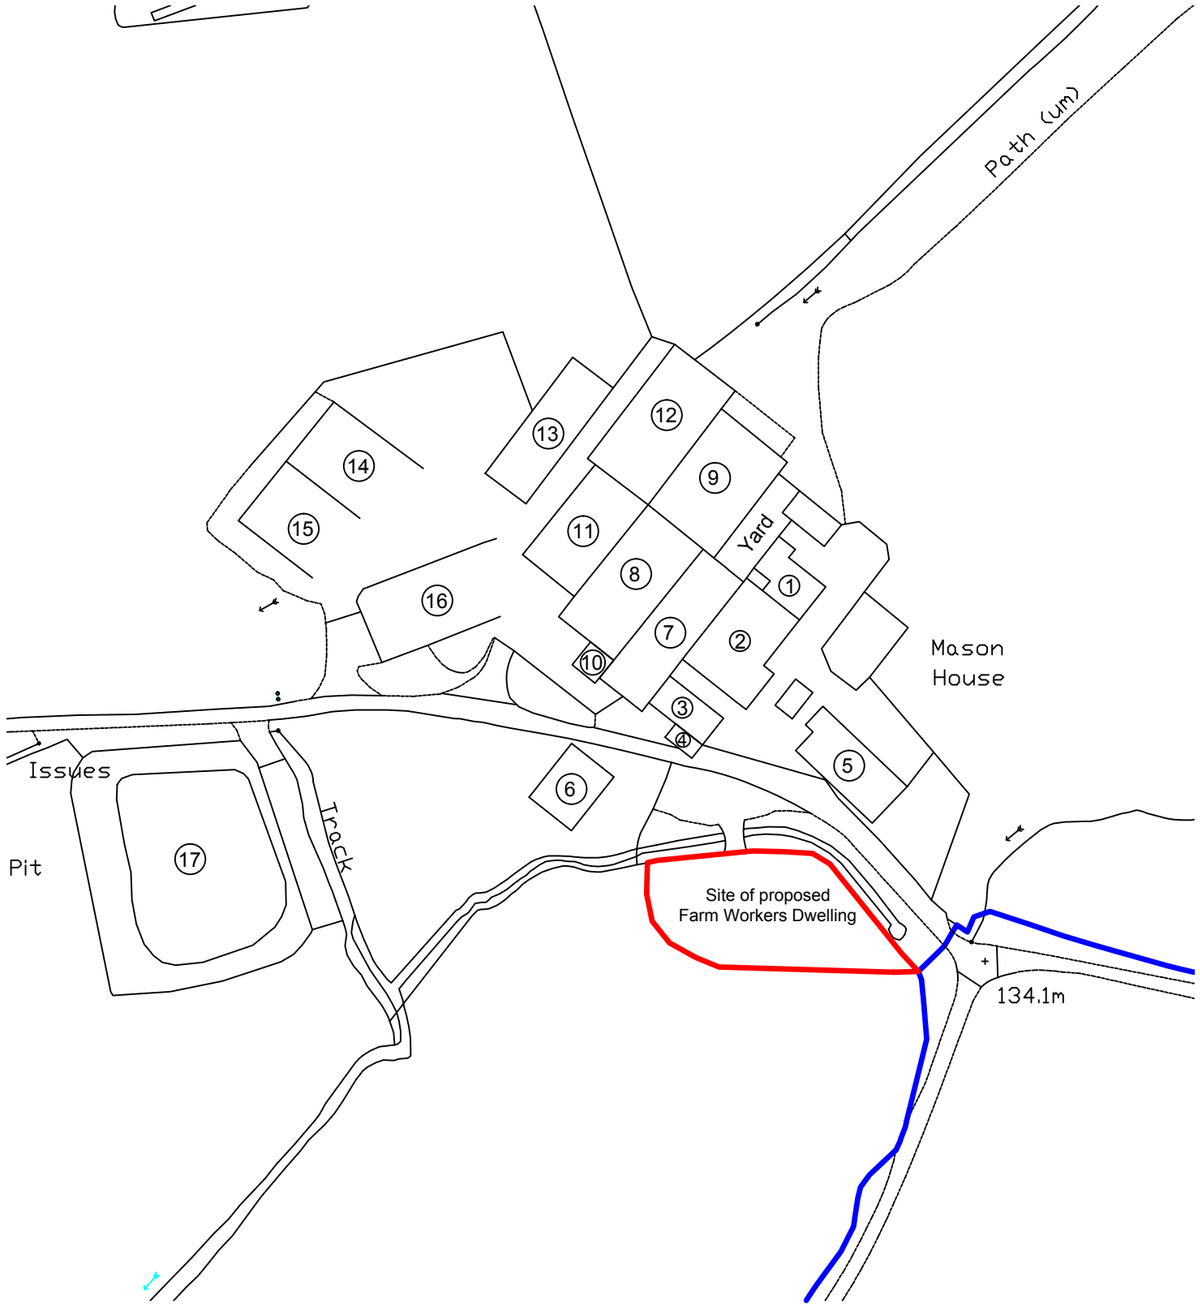

Proposed Site Plan - 1:1250

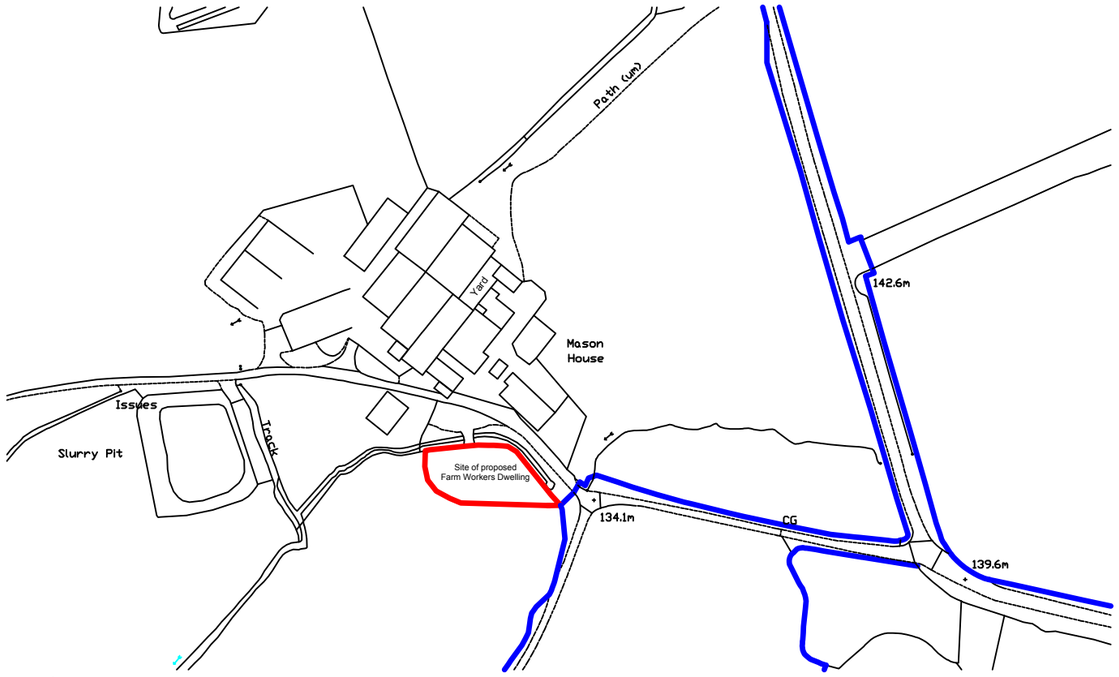

Proposed Location Plan - 1:2500

Notes:

All work is to be carried out to the latest current British standards Codes of Practice and recognised working practices.
All work and materials should comply with Health and Safety legislation.
All dimensions are in millimetres where explicitly shown otherwise.
The contractor should check and certify all dimensions as work proceeds and notify the architect of any discrepencies.
Do not scale off the drawings, if in doubt ask.

Gary Hoerty Associates

Gary Hoerty Associates Chartered Surveyors
Suite 9 - Grindleton Business Centre
The Spinney, Grindleton, Clitheroe
Lancashire BB7 4DH
T: 01200 449700
Email: info@ghaonline.co.uk

Project: (No: Har.774.2175)

Planning - Farm Workers Dwelling at

Mason House Farm
Clitheroe Road
Bashall Eaves
BB7 3DD

Title: Proposed Site and Location Plan

Drawing No: Har/774/2175/02

Drawn: PF

Client: Mr J Hartley

Date: 07.12.2016

Scale: 1:1250 & 1:2500 @ A3

Amendments: