

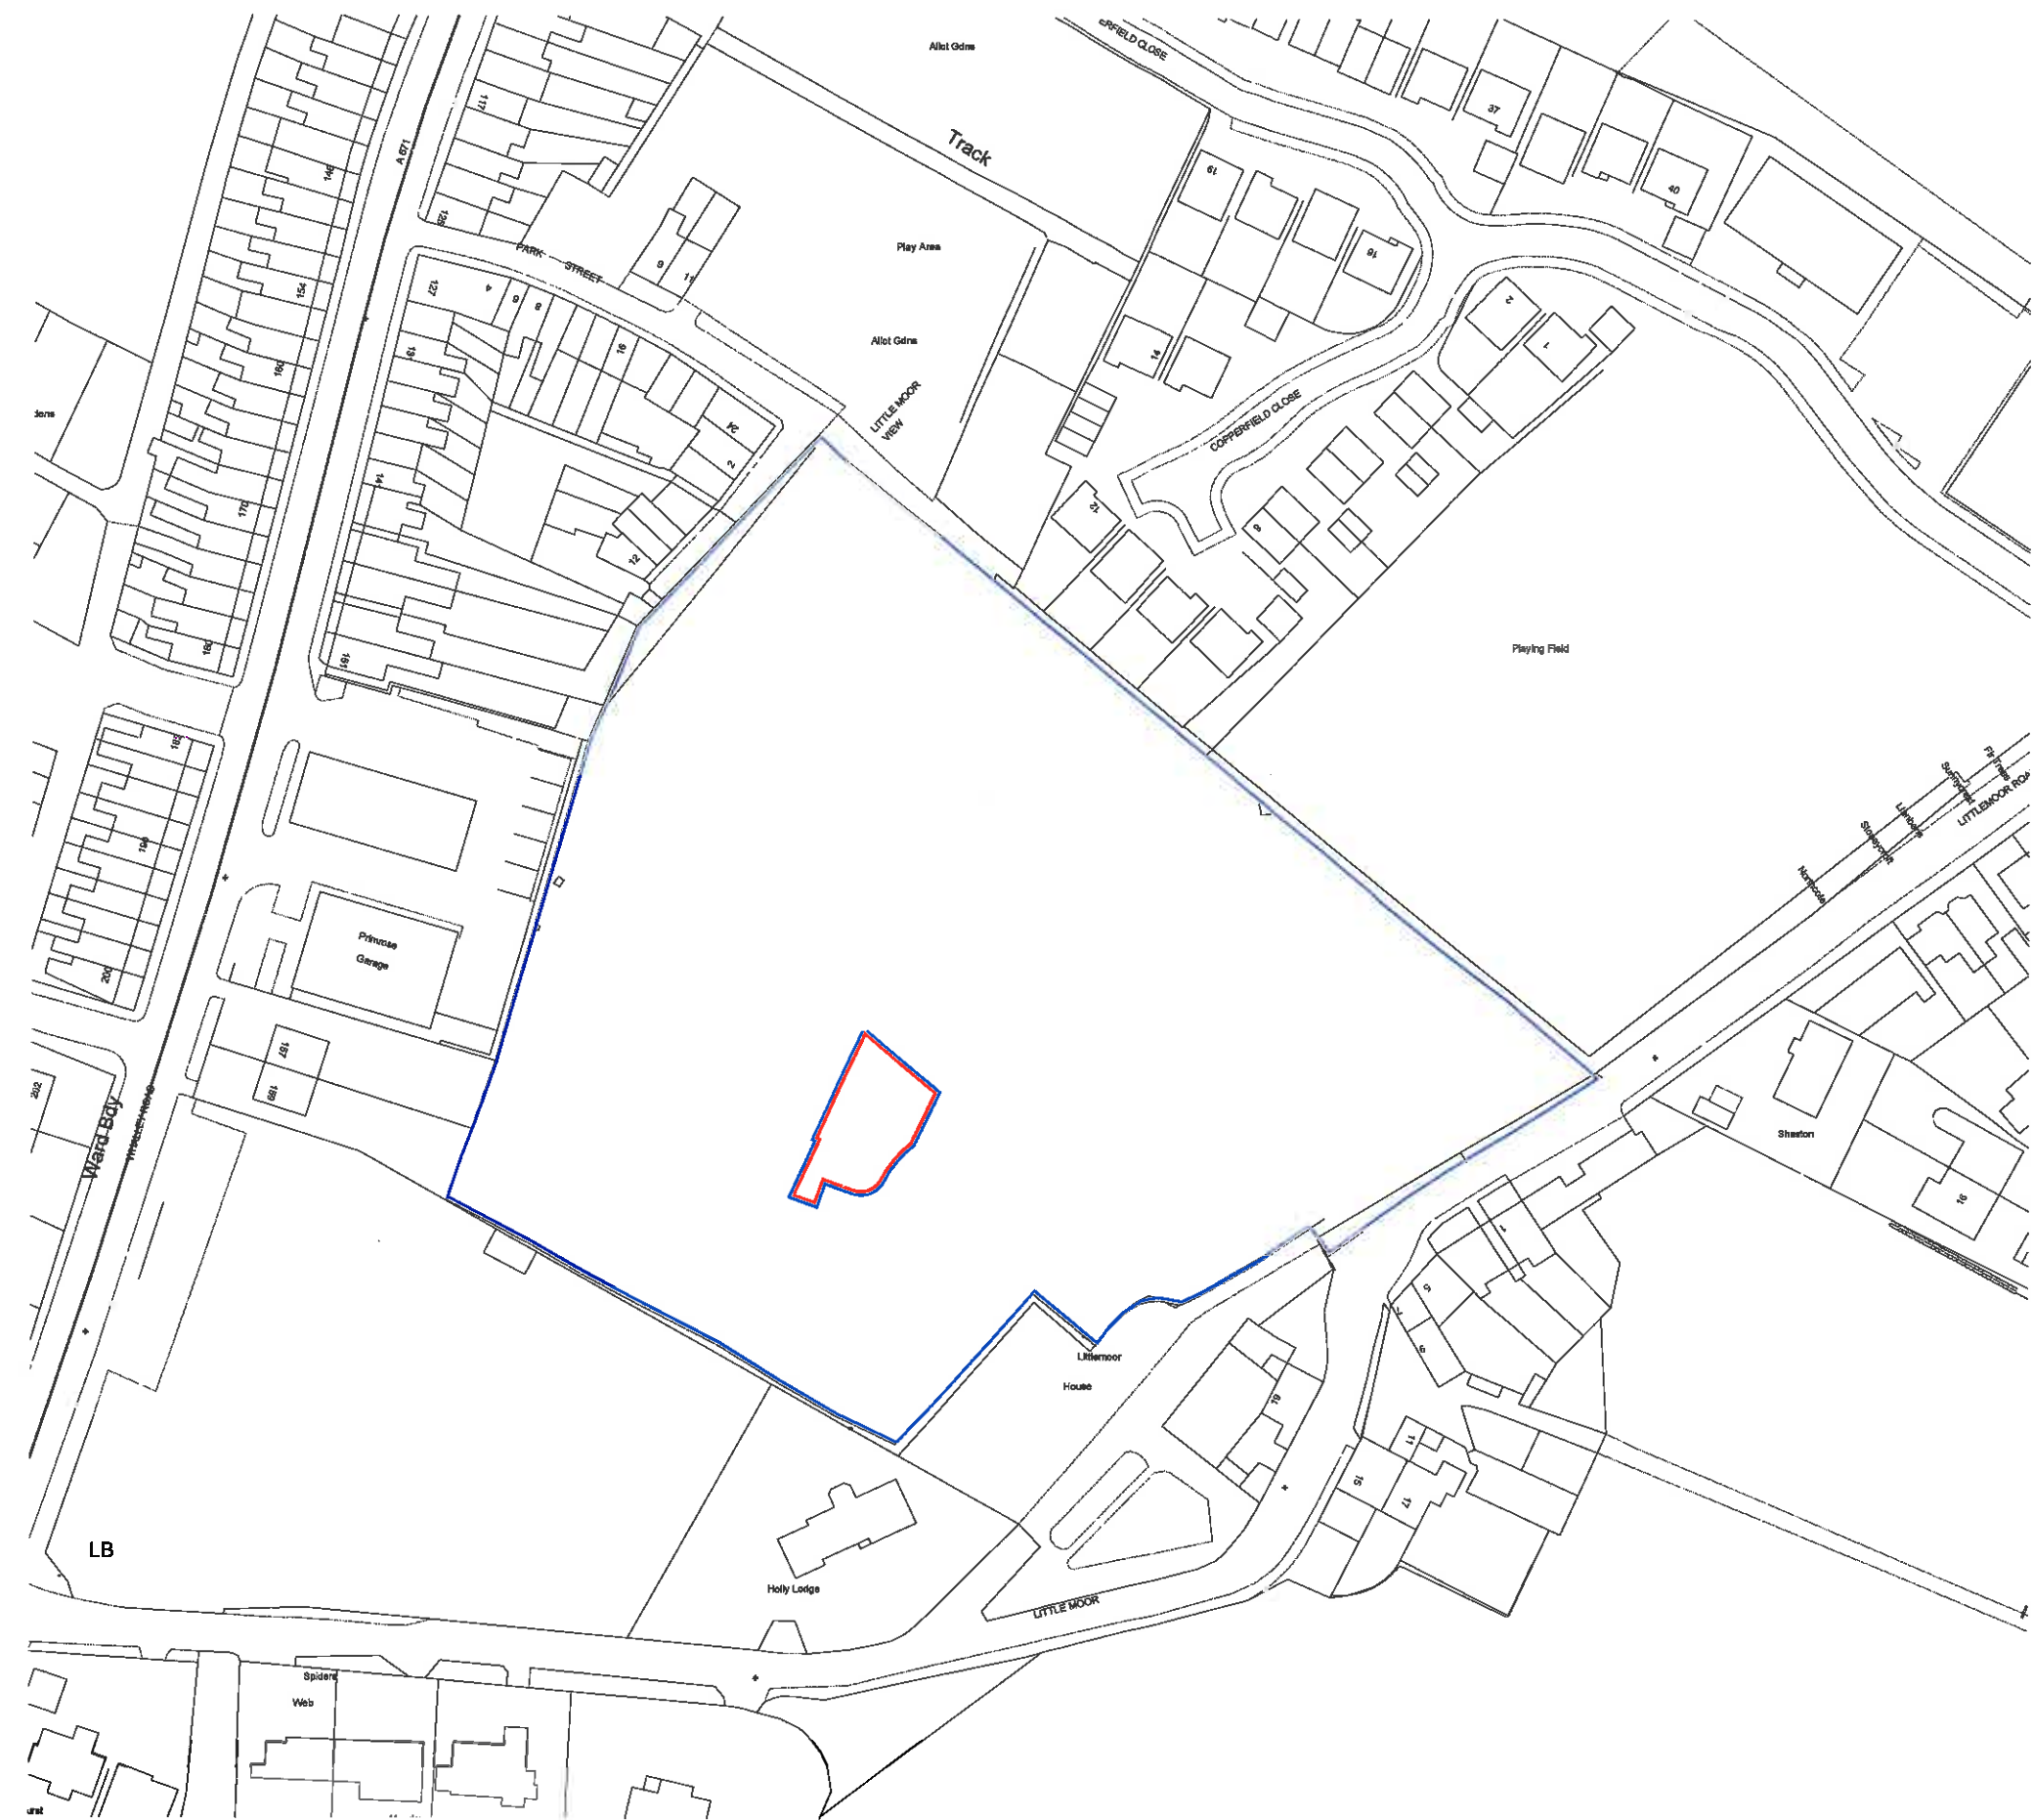


The Contractor is responsible for checking dimensions and any discrepancy to be verified with the Architects before proceeding. Figured dimensions to be worked to only.
DO NOT SCALE

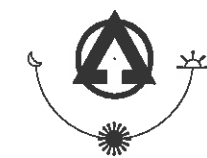

320170061P

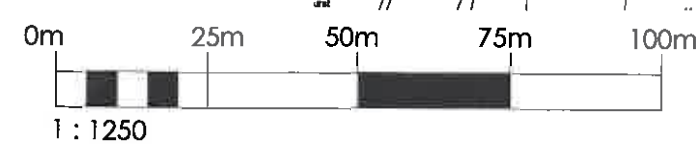

REV DETAIL DATE

location
**LITTLEMOOR,
CLITHEROE**

title
Plot 28 Site Location Plan

scale 1:1250	size A3	drawn by RT	checked by	date 31/05/16
-----------------	------------	----------------	------------	------------------

drawing no. LITTLEMOOR/P28/LOC/01	rev -
---	----------



JONES HOMES LTD
NEWFIELD HOUSE, 5 FLEET STREET, LYTHAM ST ANNES, LANC'S FY8 2DD
Tel: (01253) 728780 Fax: (01253) 712204