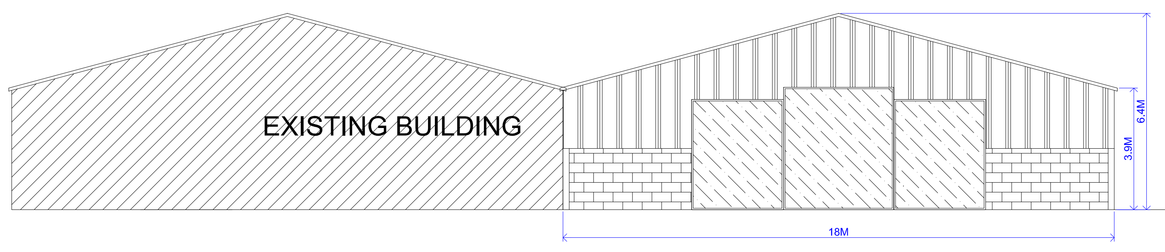

PROPOSED EAST FACING GABLE ELEVATION

PROPOSED NORTH FACING ELEVATION (SOUTH FACING AGAINST EXISTING BUILDING)

MATERIALS:- ROOF IN PROFILE 6 CEMENT FIBRE SHEETS WITH GRP ROOFLIGHTS, COLOUR NATURAL GREY

WALLS IN TANALIZED TIMBER YORKSHIRE BOARDS, WITH CONCRETE BLOCKS TO LOWER WALLS

DOORS IN FLAT TIN SHEETED GATES

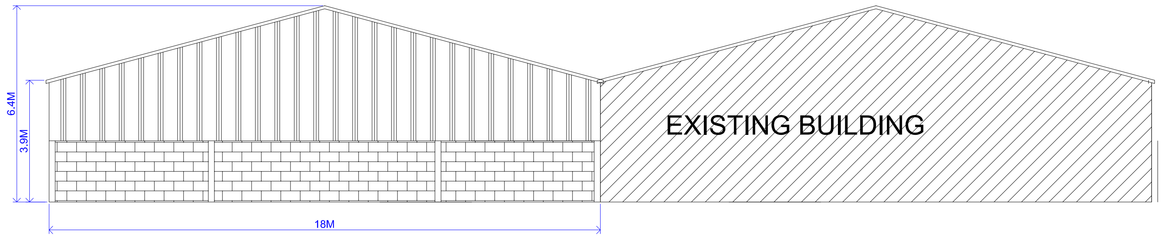

PROPOSED WEST FACING GABLE ELEVATION

PROPOSED PLAN VIEW

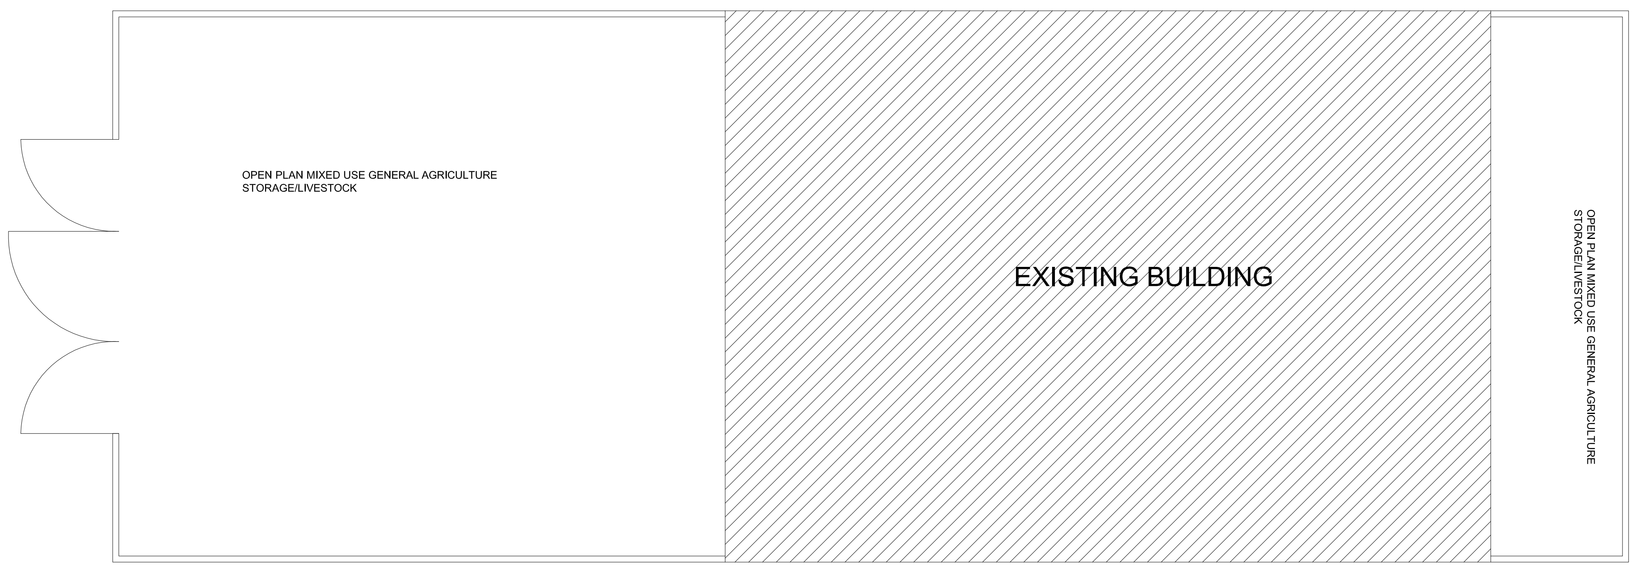

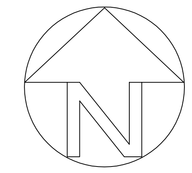

SITE PLAN SCALE 1:500

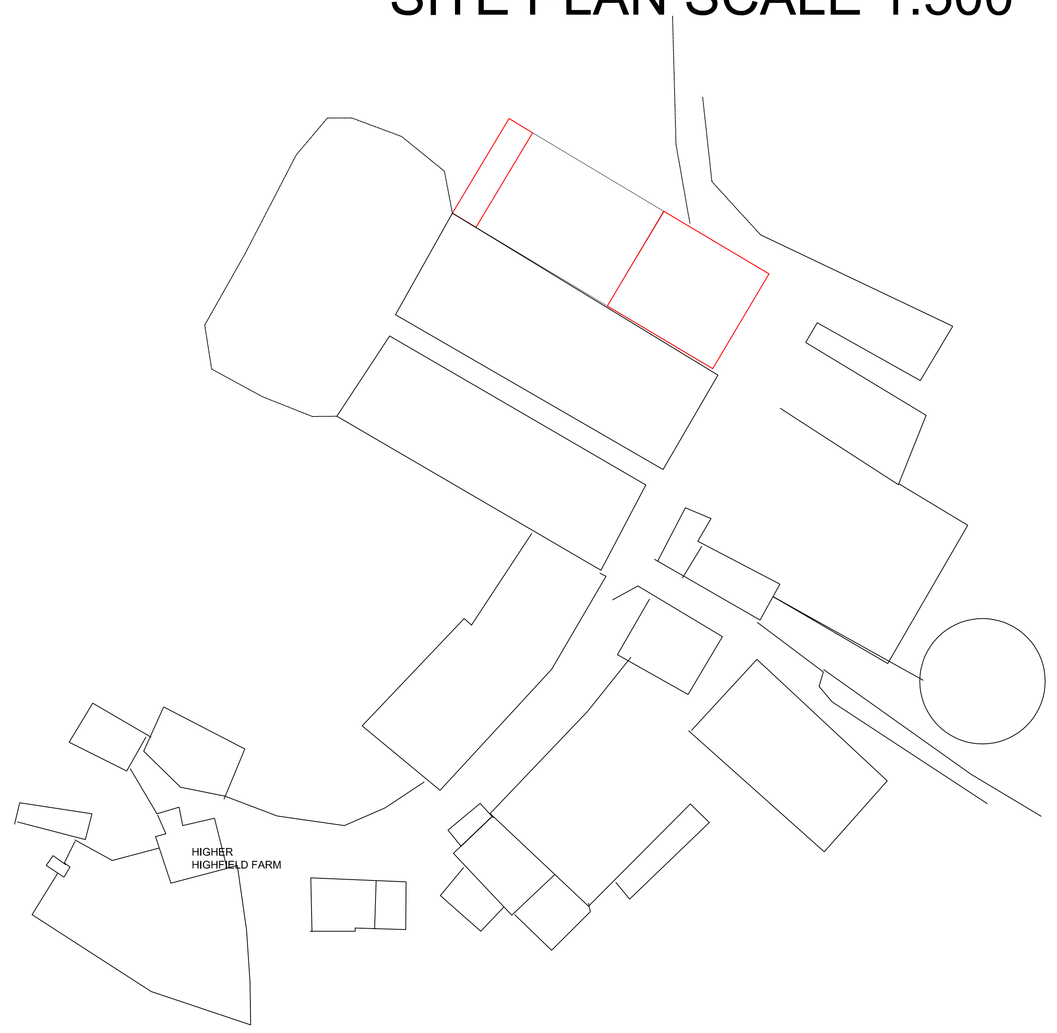

DRAWN BY:

Planning Consultancy Ltd

5 Bobbin Mill Cottages, Stubbins Lane, Claughton on Brock, Preston, Lancashire PR3 0PL
Telephone 01995 640135.
Mobile 07813 296 287
e-mail: mel@mlplanning.co.uk

CLIENT: MR J MASON

PROJECT : EXTENSION TO EXISTING AGRICULTURAL BUILDING FOR MIXED AGRICULTURAL USE (STORAGE & LIVESTOCK)

LOCATION; HIGHER HIGHFIELD FARM, TINKLERS LANE, SLAIDBURN, CLITHEROE. BB7 4TP

DATE: 13 Feb 17

DWG NO. ML/JM/5613
SCALE: 1:100 & 1:500
A0