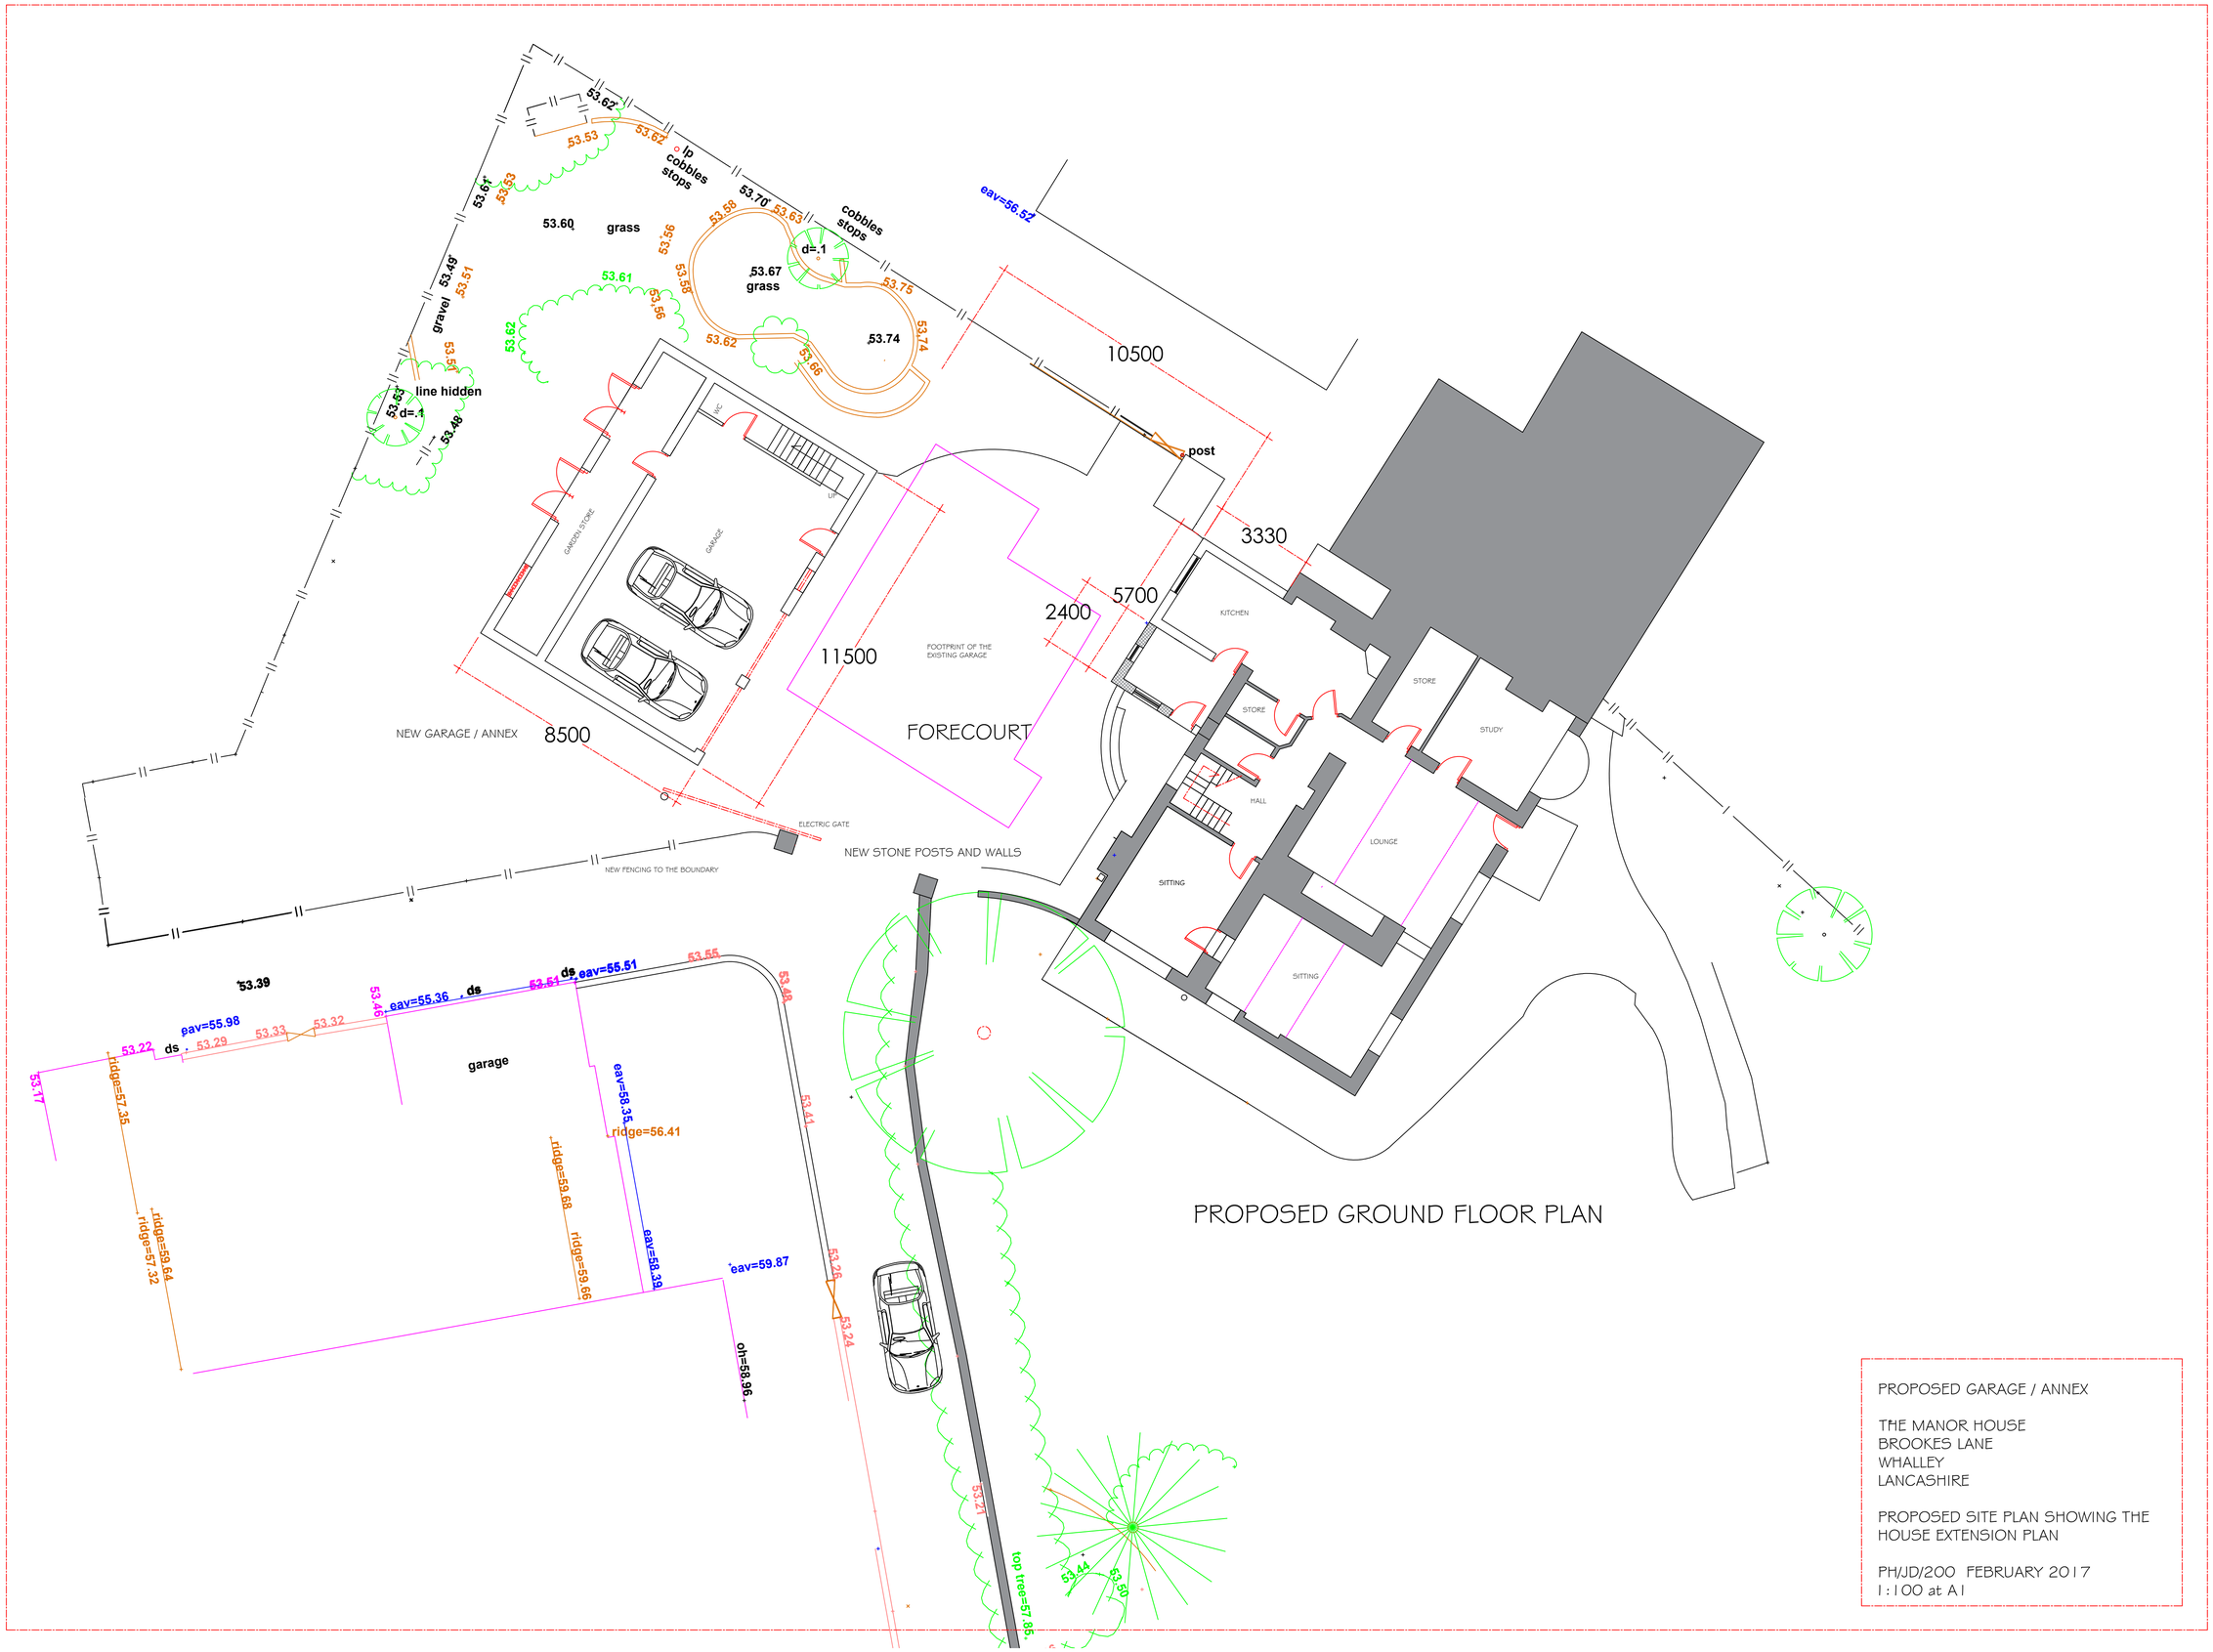

PROPOSED GARAGE / ANNEX

THE MANOR HOUSE
BROOKES LANE
WHALLEY
LANCASHIRE

PROPOSED SITE PLAN SHOWING THE
HOUSE EXTENSION PLAN

PH/JD/200 FEBRUARY 2017
1:100 at A1