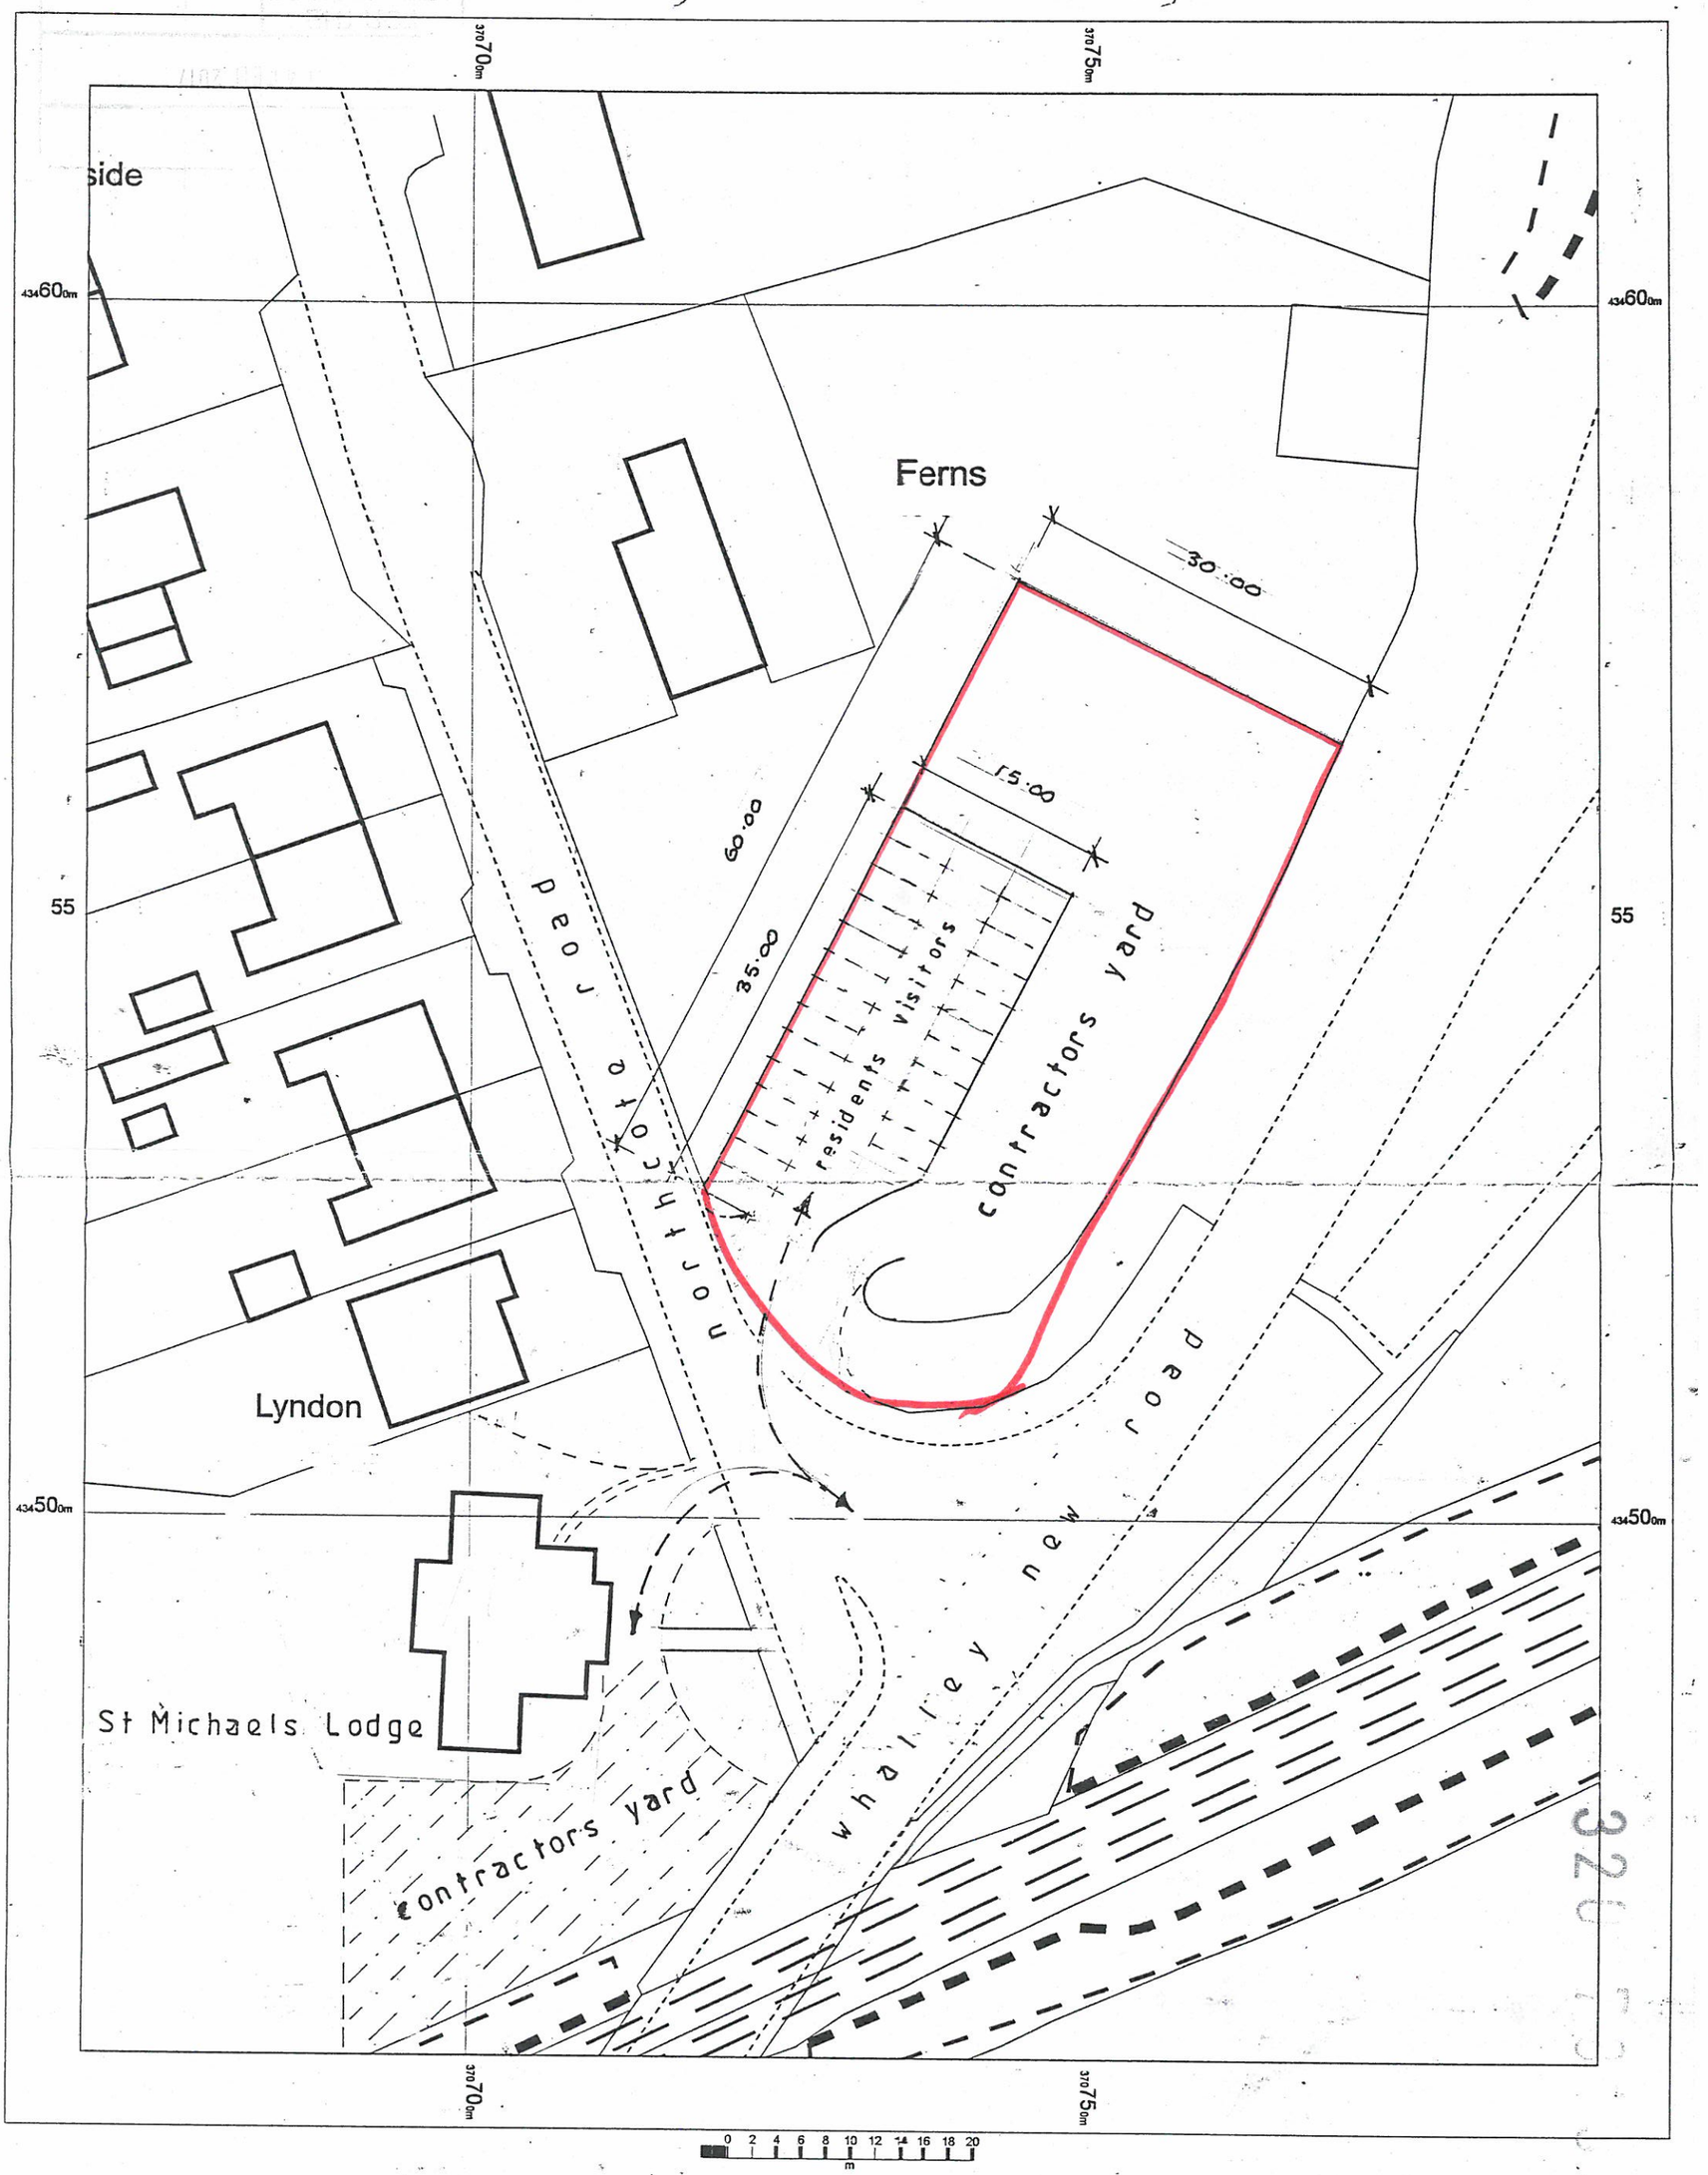

proposed plan
dwg no 004 a

OS MasterMap 1250/2500/10000 scale
08 July 2015, ID: BW1-00444876
www.blackwellmapping.co.uk

1:500 scale print at A3, Centre: 370730 E, 434537 N

©Crown Copyright Ordnance Survey. L' ce no. 100041040

application site
land ownership
tarmac surface
trimmed hedge
wheel wash eqipment

N

Mapping sourced from Ordnance Survey

BLACKWELL'S
www.blackwellmapping.co.uk
TEL: 0113 245 2623
maps.leeds@blackwell.co.uk