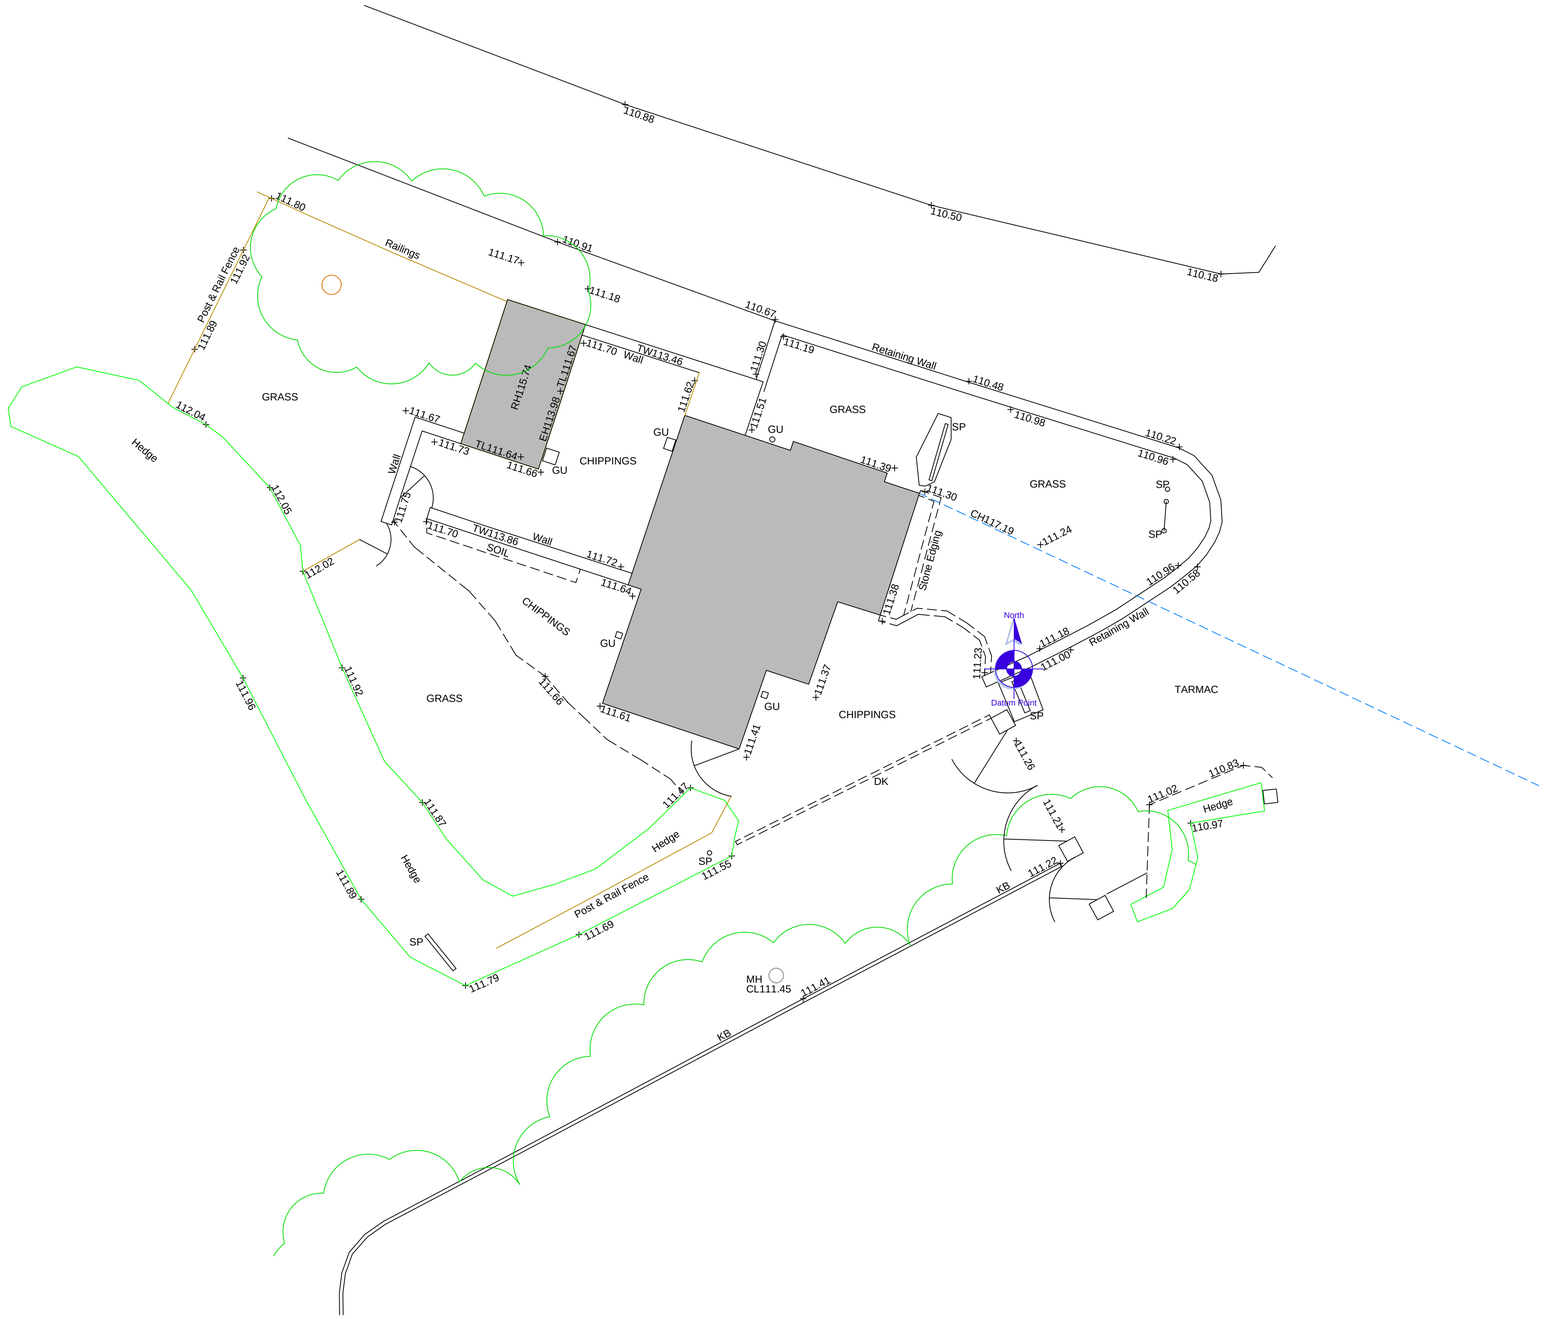

Notes

All Dimensions to be checked on site. Walls shown on plans are not to be assumed to be solid & should be checked for thickness, construction, load bearing capacity & stability.

North

0 1 2 3 4 5 6 7 8 9 10
Metres

ABBREVIATIONS

AB	Air Brick
CH	Cable Height
ch:	Cieling Height
CL	Cover Level
EH	Eaves Height
ffl:	Finished Floor Level
GU	Gully
MH	Man Hole
RH	Ridge/Roof Height
RWP	Rain Water Pipe
SP	Sign Post
SVP	Soil Vent Pipe
TL	Threshold Level
usb:	Under Side of Beam
usr:	Under Side of Ridge

NOTE

All levels and coordinates relate to OSGB36(15) using GNSS data.

Levels defining edge of carriageway are observed at channel (bottom of kerb).

Rev.0 Description. Issued

TriCAD Solutions Ltd.
BUILDING & LAND SURVEYORS
2 Berkshire Close | Wilpshire | Blackburn | Lancashire | BB1 9NG
tel 01254 614055 fax 01254 209754 e-mail sales@tricadsolutions.co.uk

Site Address

Gate Lodge
Stonyhurst Collage
Clitheroe. BB7 9PZ

Project Description

Site Survey

Drawing Title

Existing Site Layout

Scale	Date	Drawn By
1:100@A1	15/11/2016	MW

Drawing Number

TRI-1858-01

The contents of this drawing and entities used are copyright TriCAD Solutions Ltd 2010 ©