This drawing is subject to copyright and is not to be reproduced in part or whole without approval.
Do not scale this drawing - check all dimensions on site .

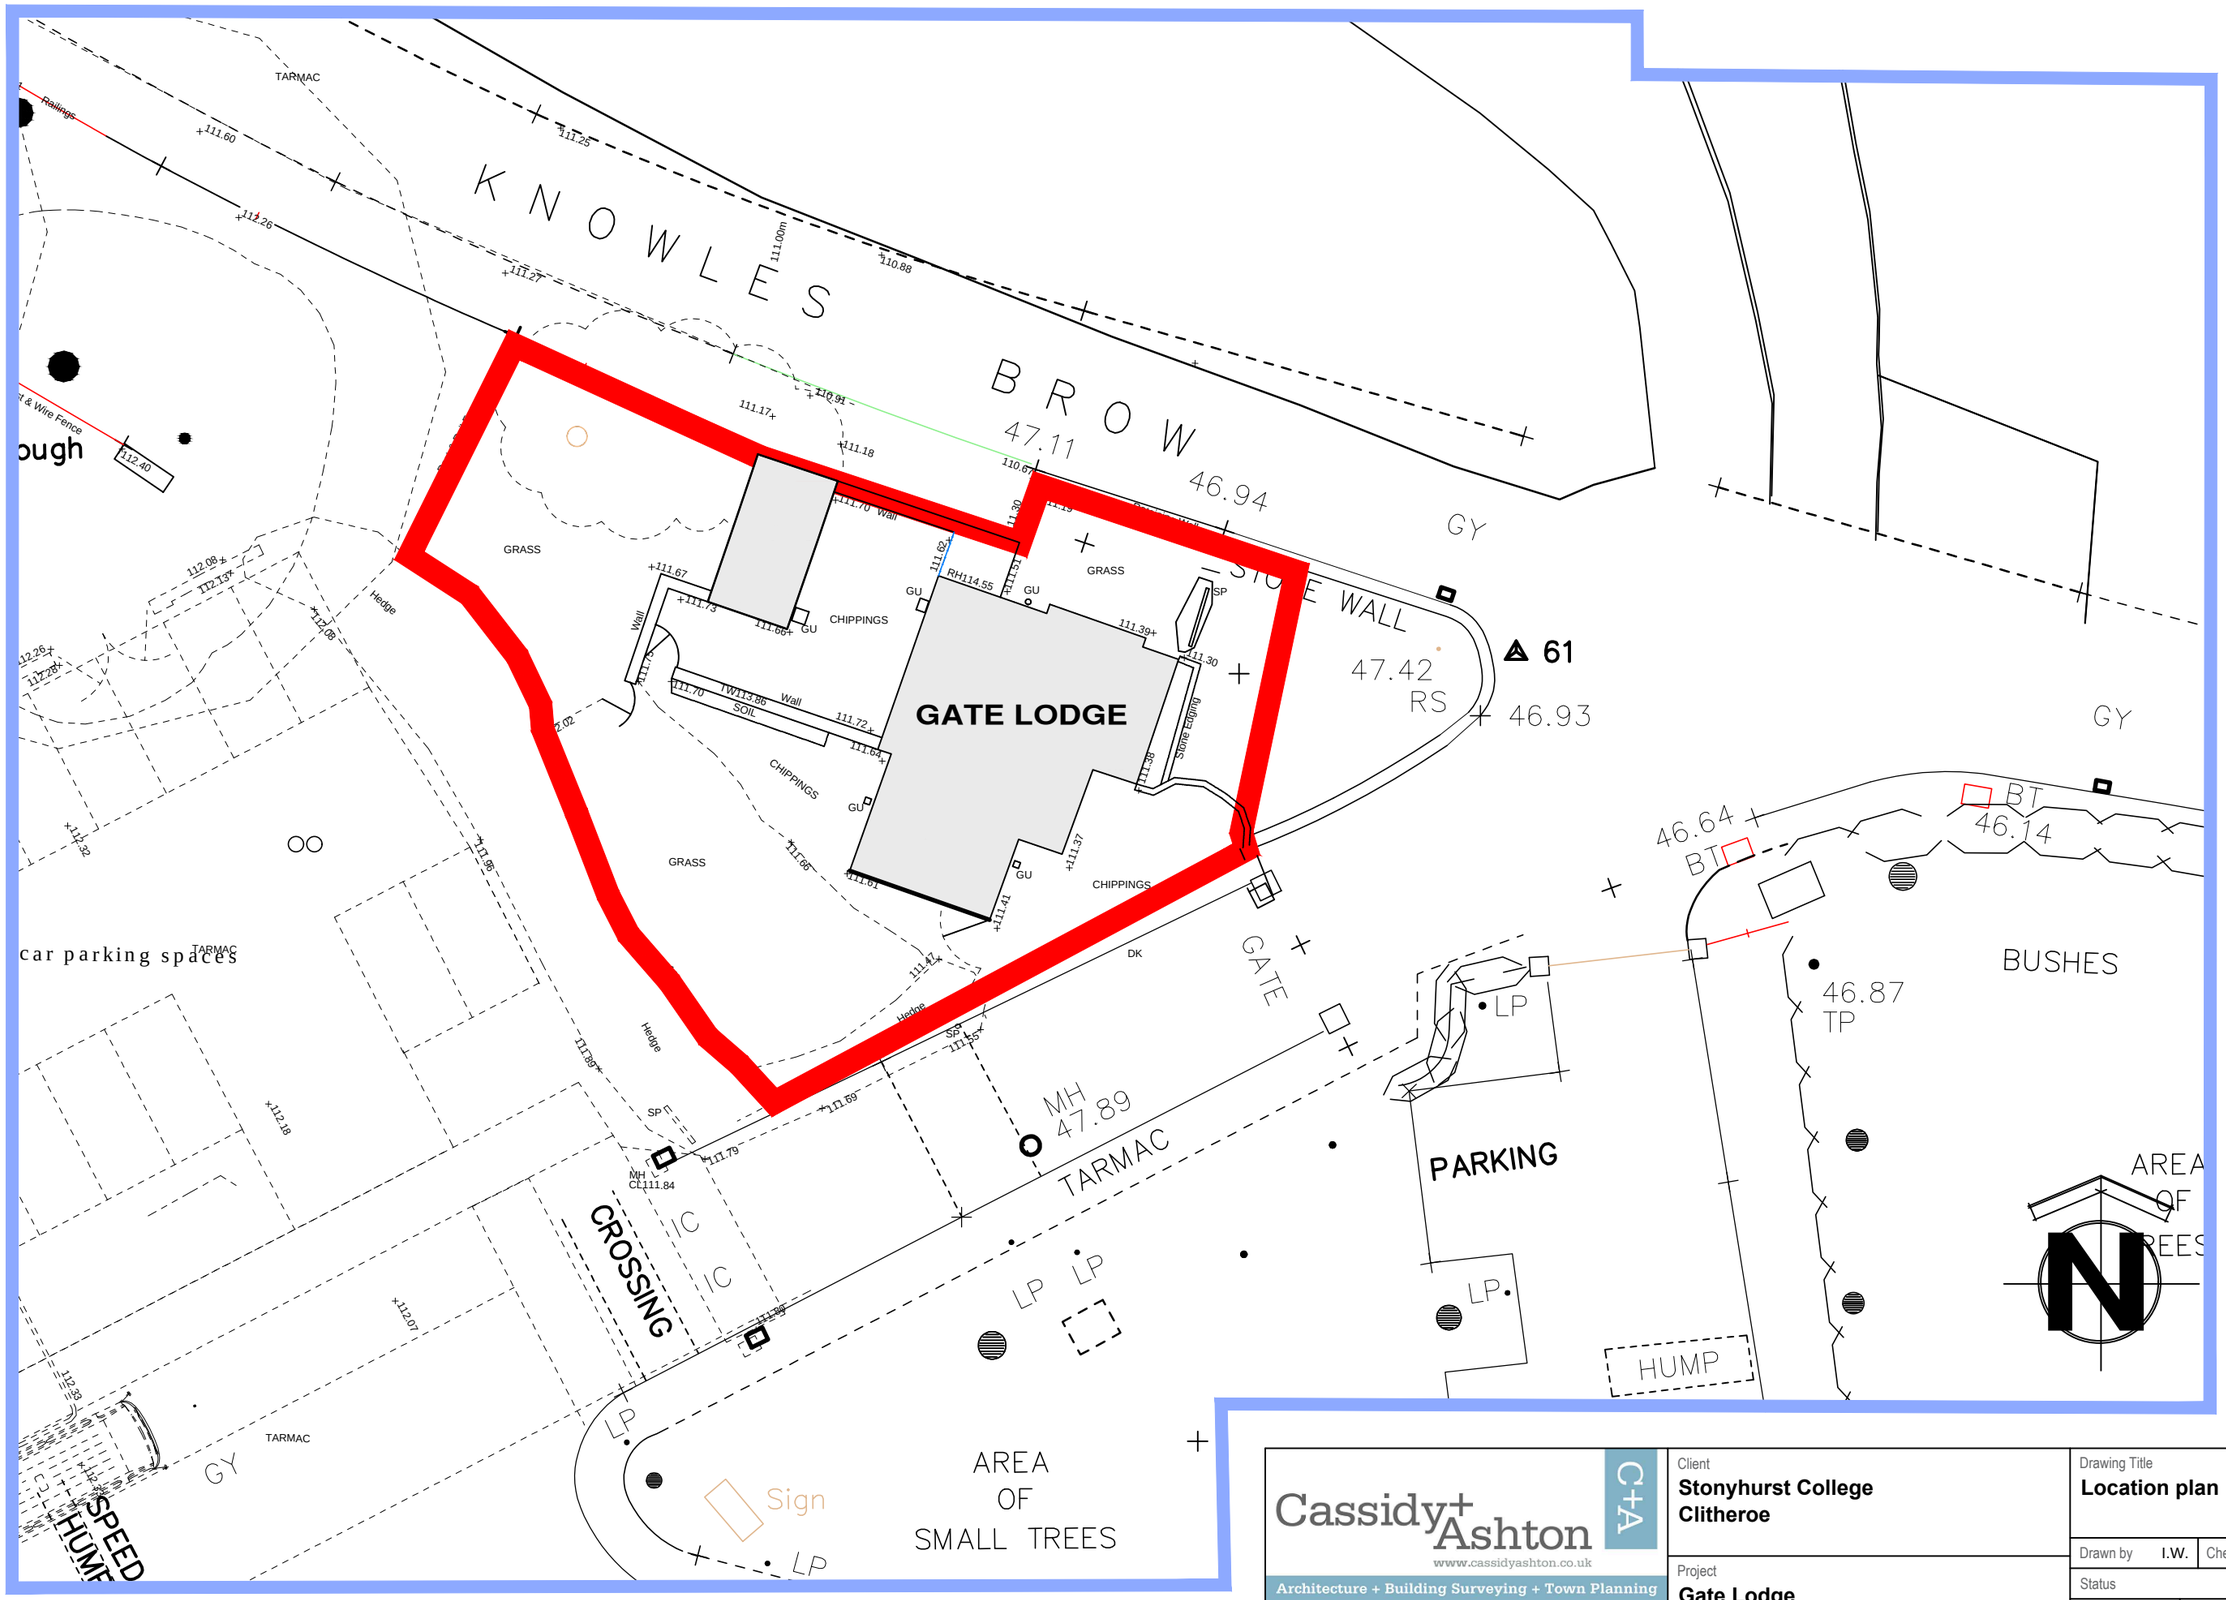

Cassidy+Ashton C+A
www.cassidyashton.co.uk
Architecture + Building Surveying + Town Planning
7 East Cliff, Preston, Lancashire, PR1 3JE 01772 258 356
10 Hunters Walk, Canal Street,
Chester, CH1 4EB 01244 402 900

Client
Stonyhurst College
Clitheroe

Project
Gate Lodge

Drawing Title
Location plan

Drawn by	I.W.	Checked by		Date	April 17
Status				Scale @ A3	1:200
Job no.	8996	Dwg.no.	L08	Rev.	