The drawing is the property of IWA Architects. Copyright is reserved by them and they shall be entitled to prevent the use of any material extract which is in part without the consent in writing of IWA Architects.

Dimensions should not be scaled. All dimensions to be checked on site by the contractor before commencement of the relevant part of the work.

1:50

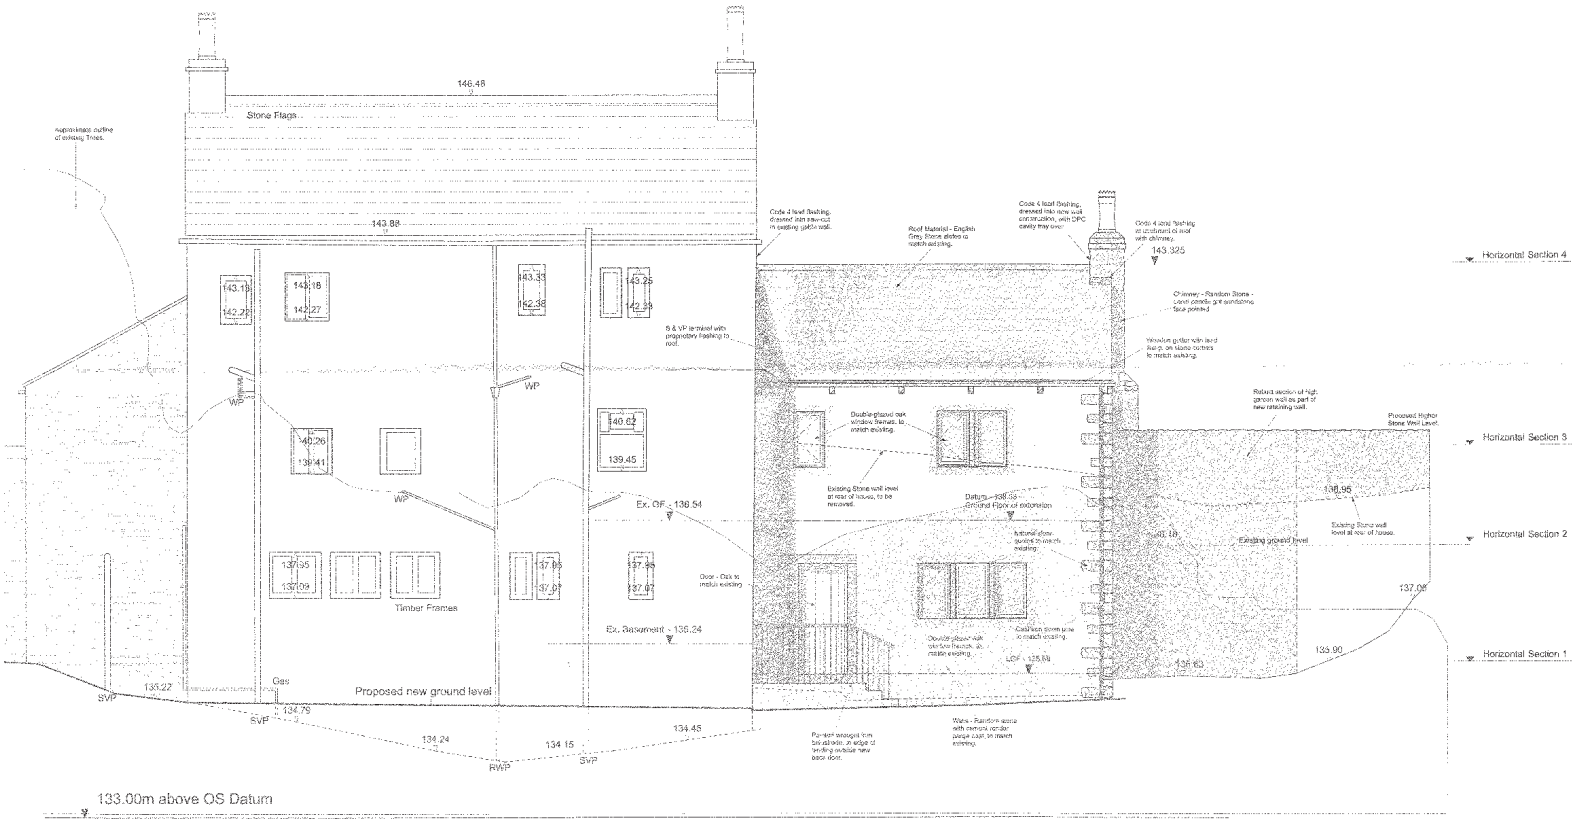

North West Elevation

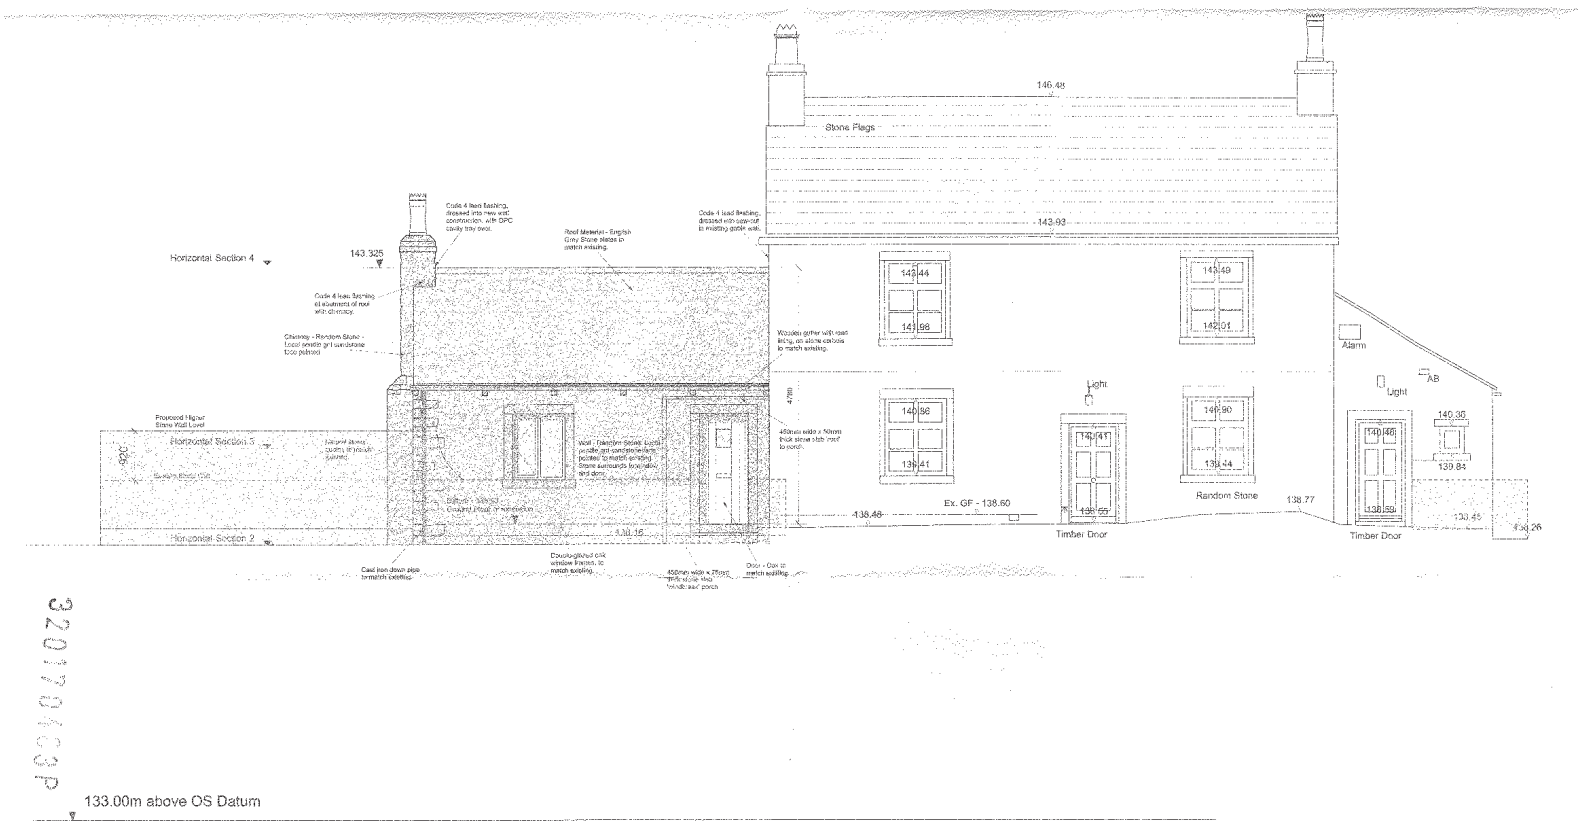

South East Elevation

Rev	Date	Description
-		

'Ridings'
Whalley Old Road, Billington

Proposed Front and Rear Elevations - Building Regulations

Drwg. No.: 2116.BR.04 | Rev.: -

Date: Apr '17 | Scale: 1:50@A1

IWA Architects
Wilworks Mill, Waterloo Road, Clitheroe, Lancashire, BB7 1LR.
t: + 44 (0) 1200 423487
f: + 44 (0) 1200 423270
e: admin@iwaarchitects.co.uk
w: www.iwaarchitects.co.uk

This drawing is the property of IWA Architects. Copyright is reserved by law and the drawing is issued on condition that it is not copied either wholly or in part without the consent in writing of IWA Architects.

Dimensions should not be scaled. All dimensions to be checked on site by the contractor before commencement of the relevant part of the work.

1:50

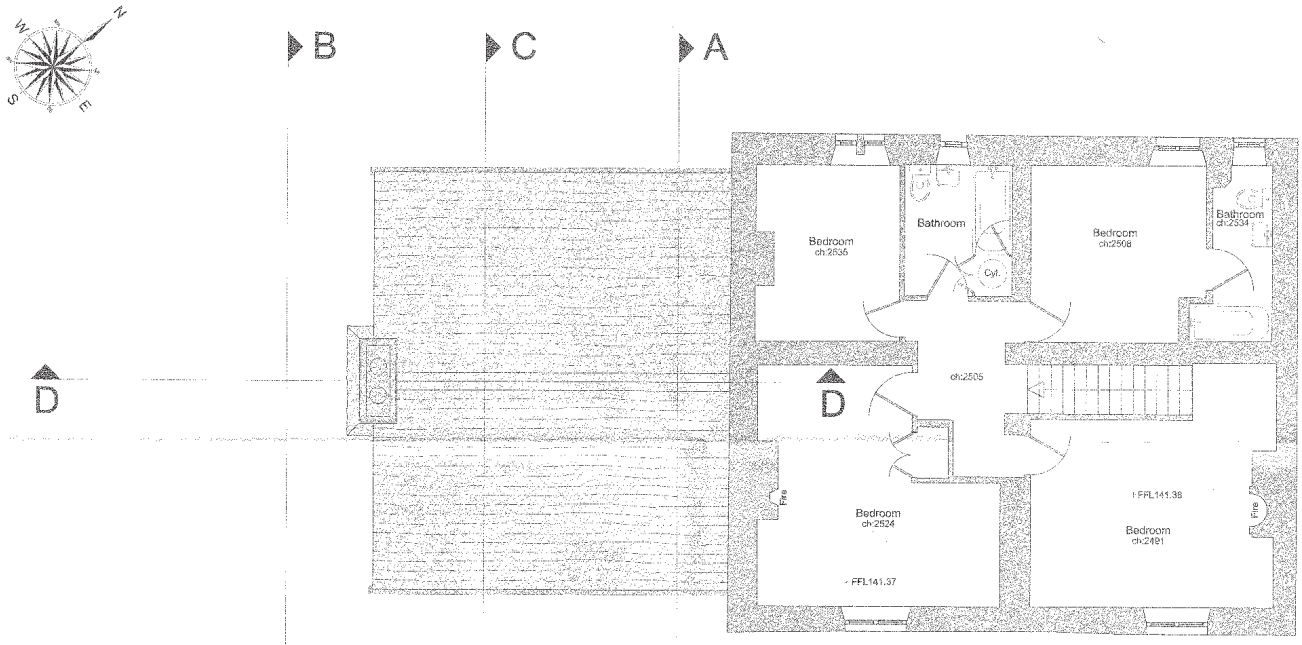

Horizontal Section 4
First Floor / Roof Plan

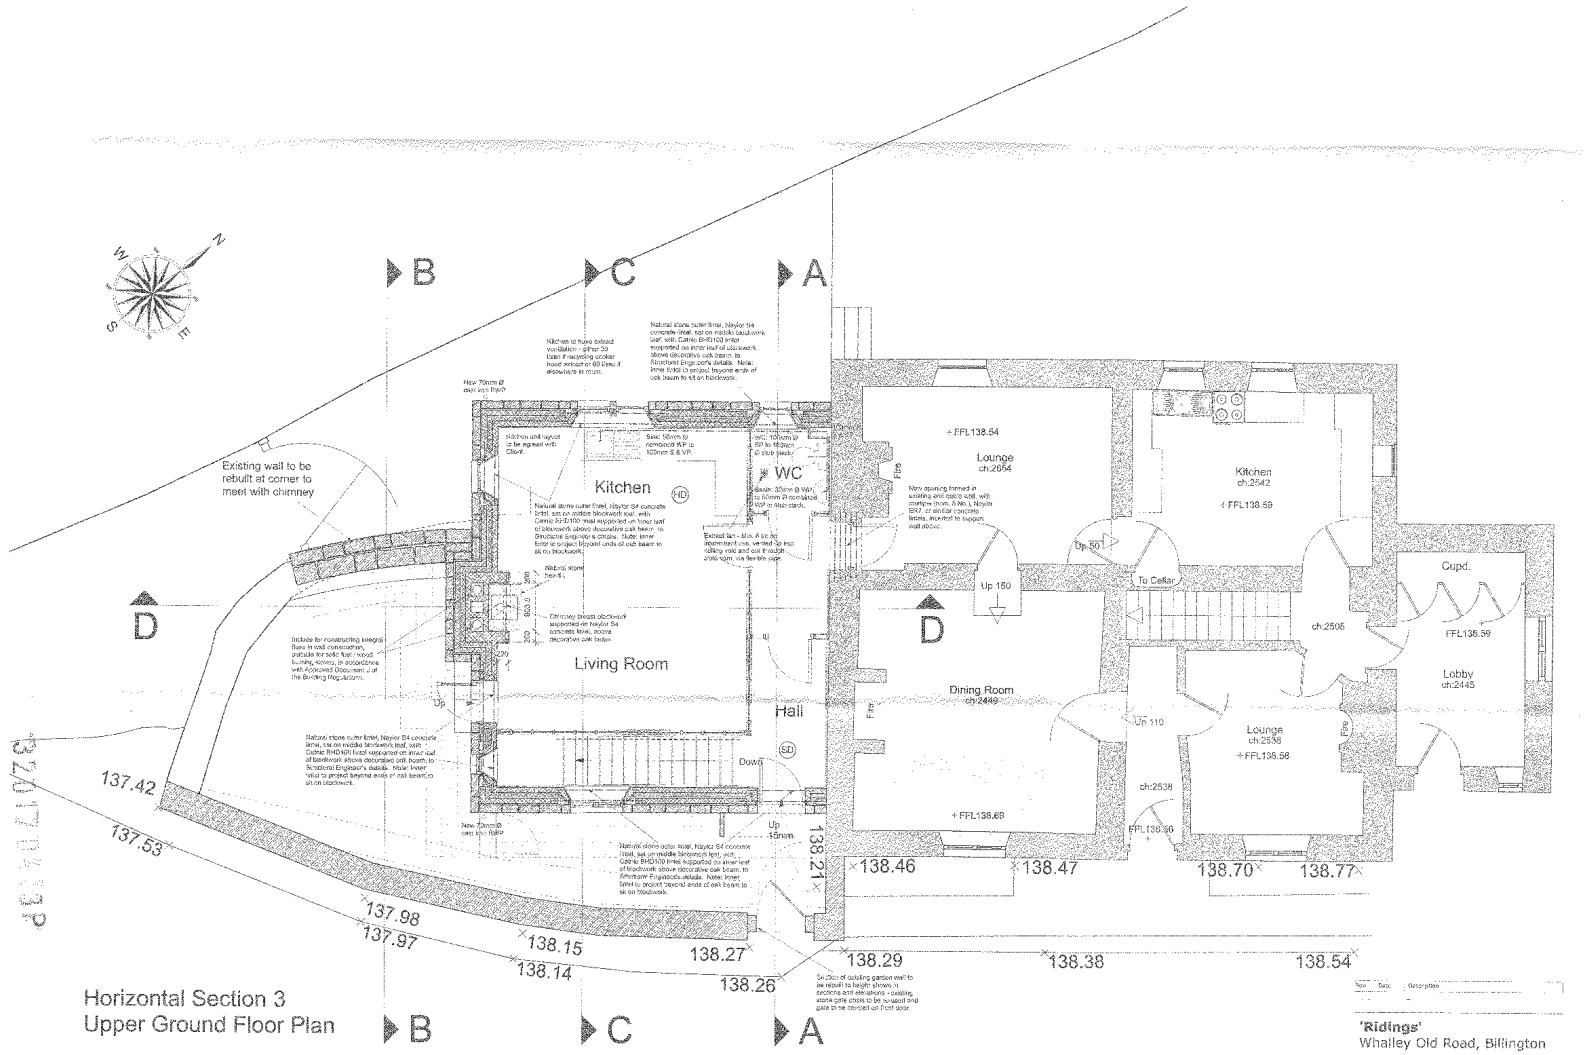

Horizontal Section 3
Upper Ground Floor Plan

Rev	Date	Description
-		

'Ridings'
Whalley Old Road, Billington

Proposed Upper Ground and First Floor / Roof Plans - Building Regulations

Dwg. No.: 2116.BR.03 Rev.: -

Date: Apr '17 Scale: 1:50@A1

IWA Architects
Waterloo Mill, Waterloo Road, Clitheroe, Lancashire, BB7 1LN.
t: +44 (0) 1200 425980
f: +44 (0) 1200 424018
e: admin@iwarchitects.co.uk
w: www.iwarchitects.co.uk

This drawing is the property of IWA Architects. Copyright is reserved by them and the drawing is issued on condition that it is not copied either wholly or in part without the consent of IWA Architects.

Dimensions must not be scaled. All dimensions to be checked on site by the contractor before commencement of the relevant part of the work.

1:50 0 1000 2000

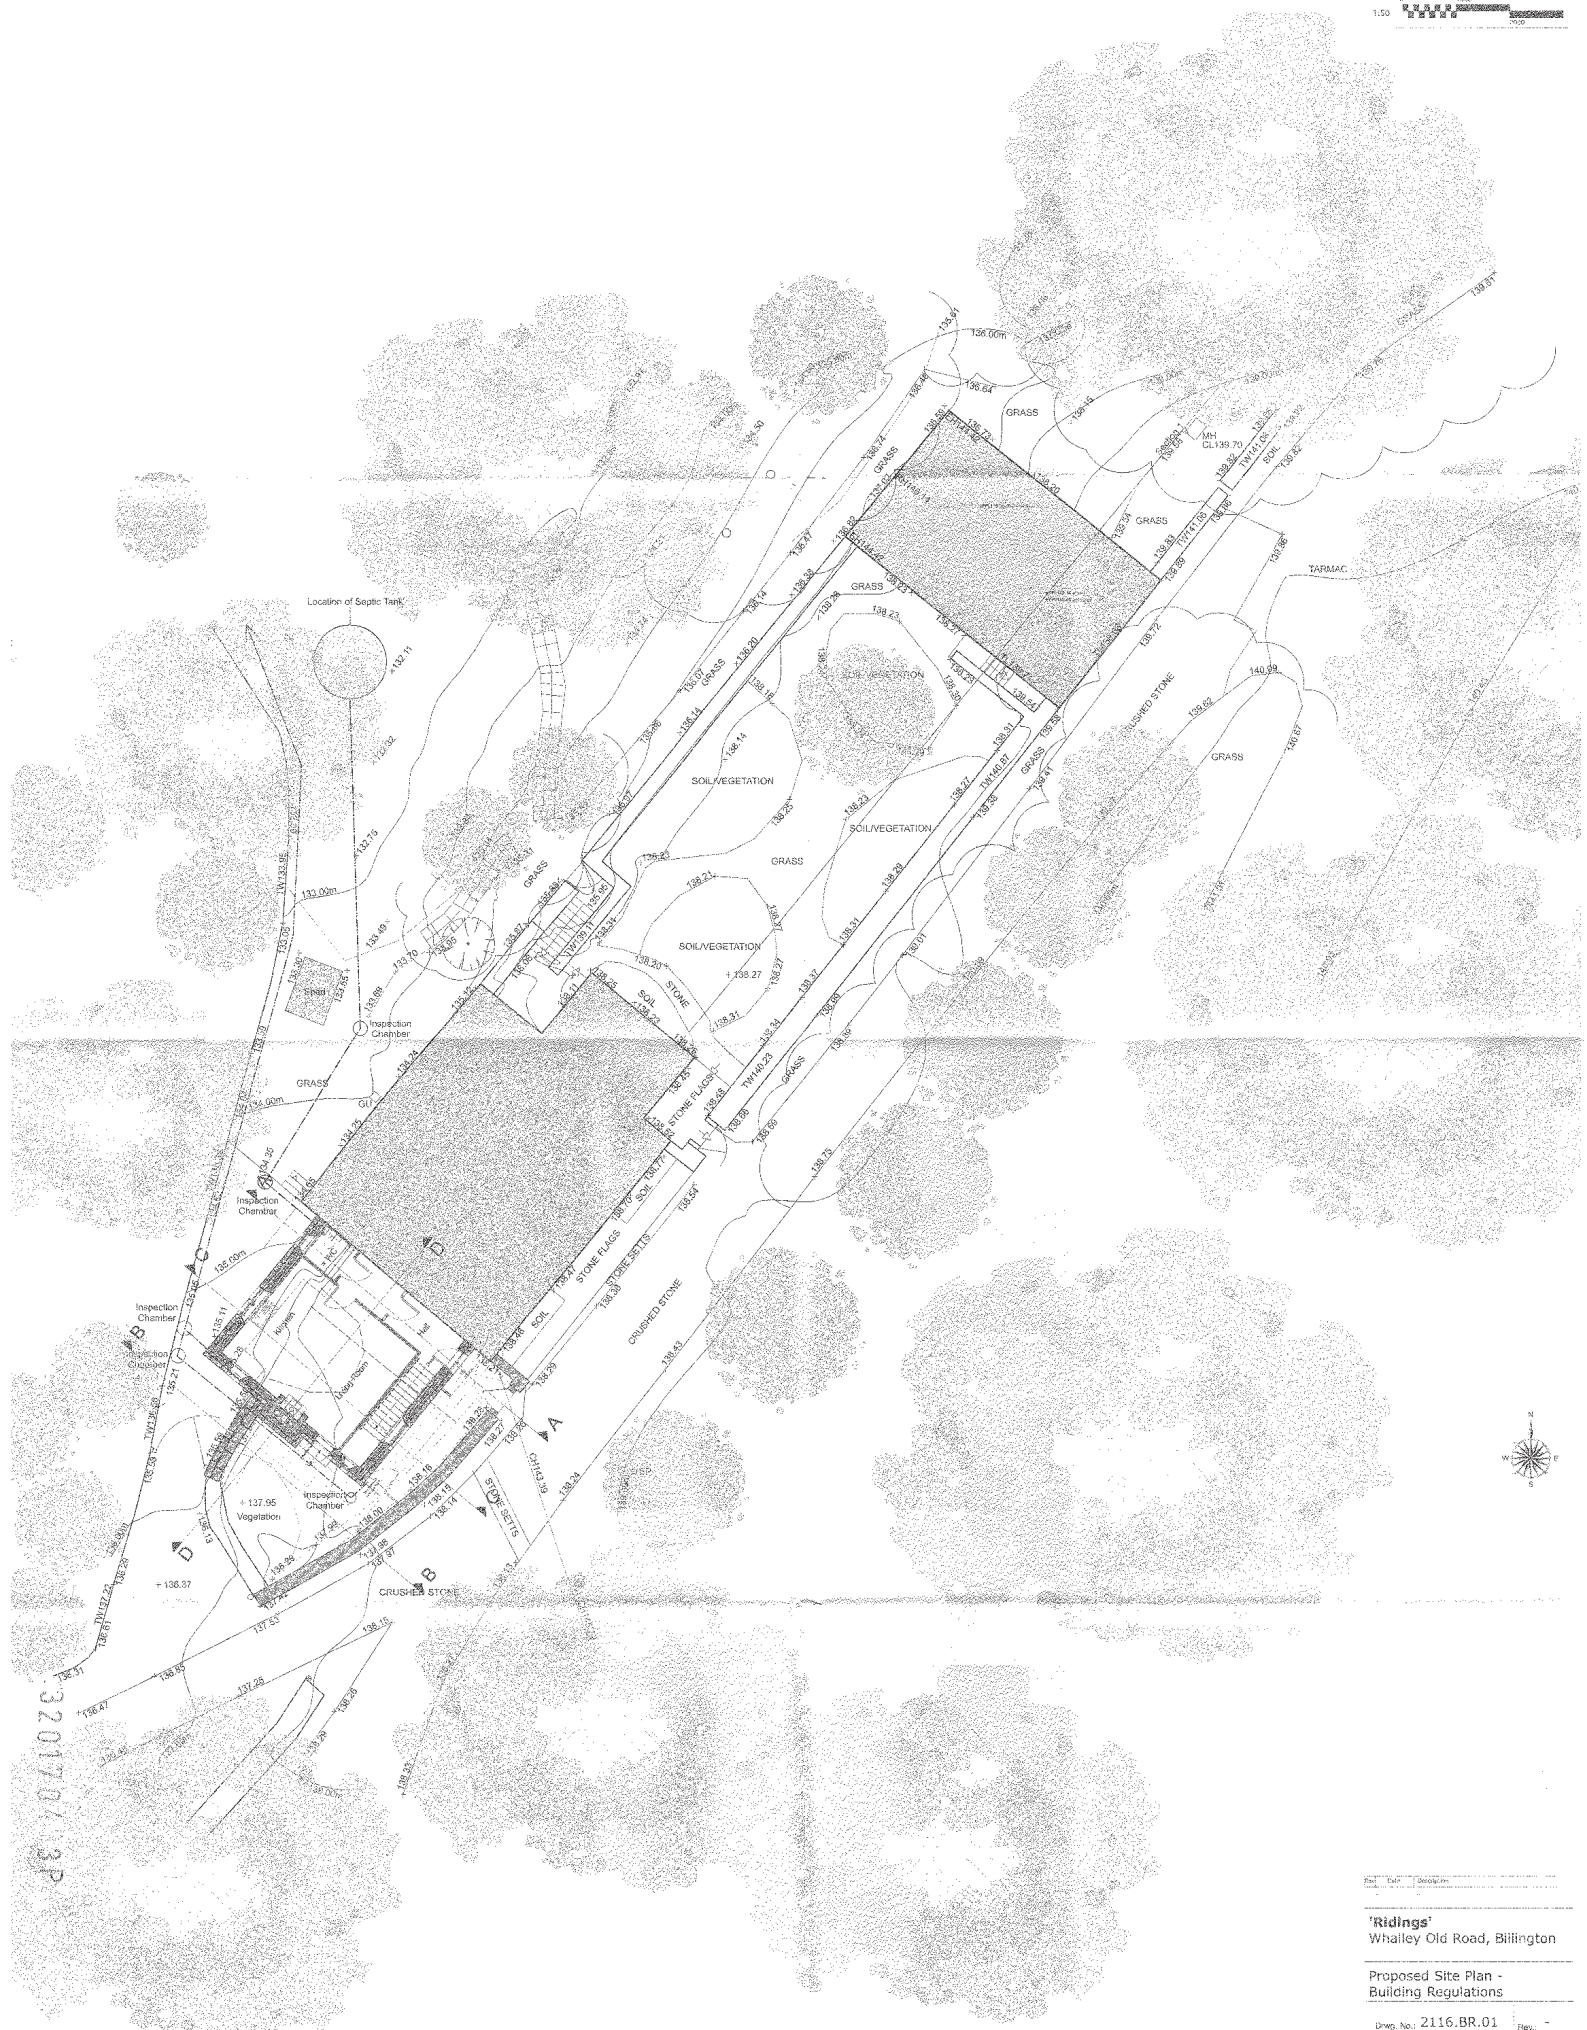

Rev	Date	Description

'Ridings'
Whalley Old Road, Billington

Proposed Site Plan - Building Regulations

Drwg. No.: 2116.BR.01 Rev.: -

Date: Apr '17 Scale: 1:100@A1

IWA Architects
Waterfoot Mill, Waterfoot Road, Clitheroe, Lancashire, BB7 1LR.
t: +44 (0) 1200 429487
f: +44 (0) 1200 442218
e: admin@iwaarchitects.co.uk
w: www.iwaarchitects.co.uk

This drawing is the property of IWA Architects. Copyright is reserved by them and the drawing is issued on condition that it is not copied either wholly or in part without the consent in writing of IWA Architects.

Dimensions should not be scaled. All dimensions to be checked on site by the contractor before commencement of the relevant part of the work.

1:50 0 1000 2000

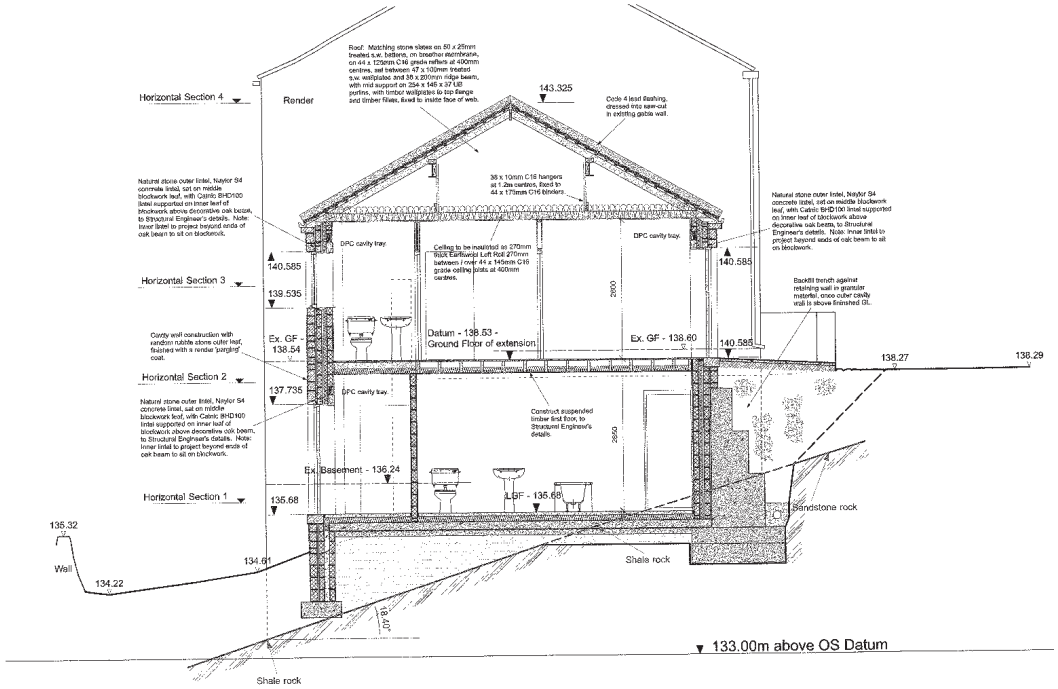

Section A-A

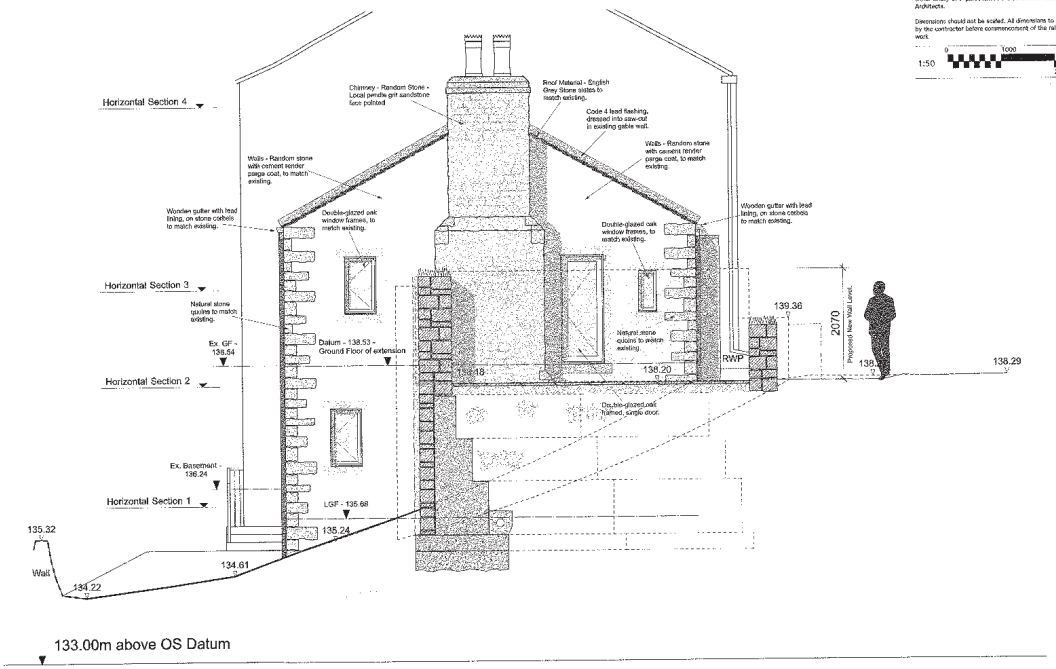

South West Sectional Elevation B-B

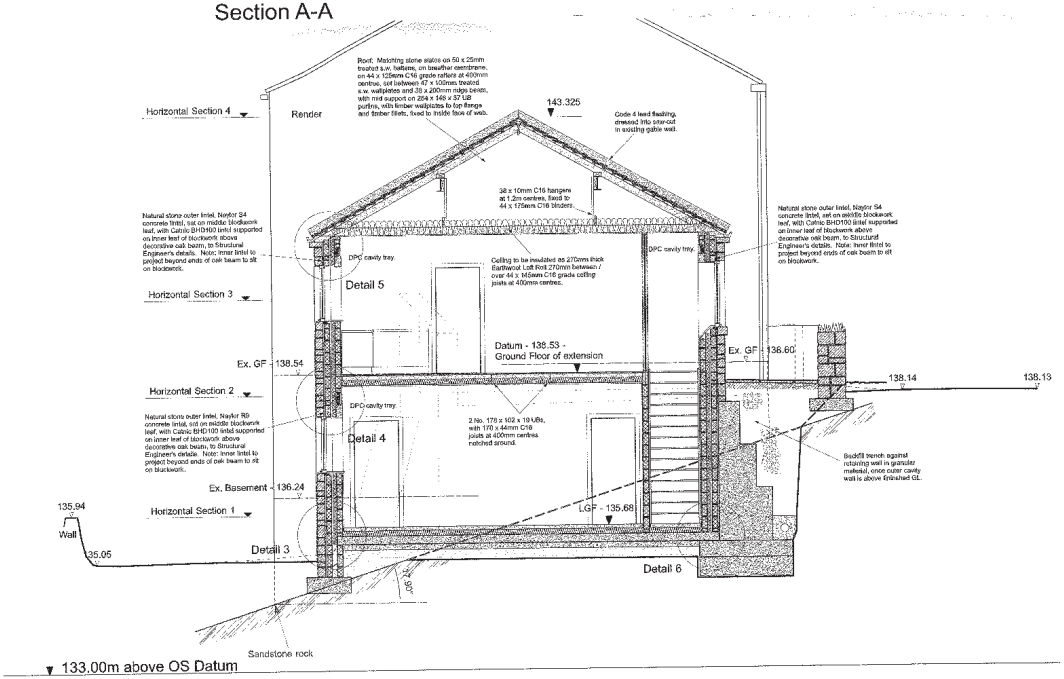

Section C-C

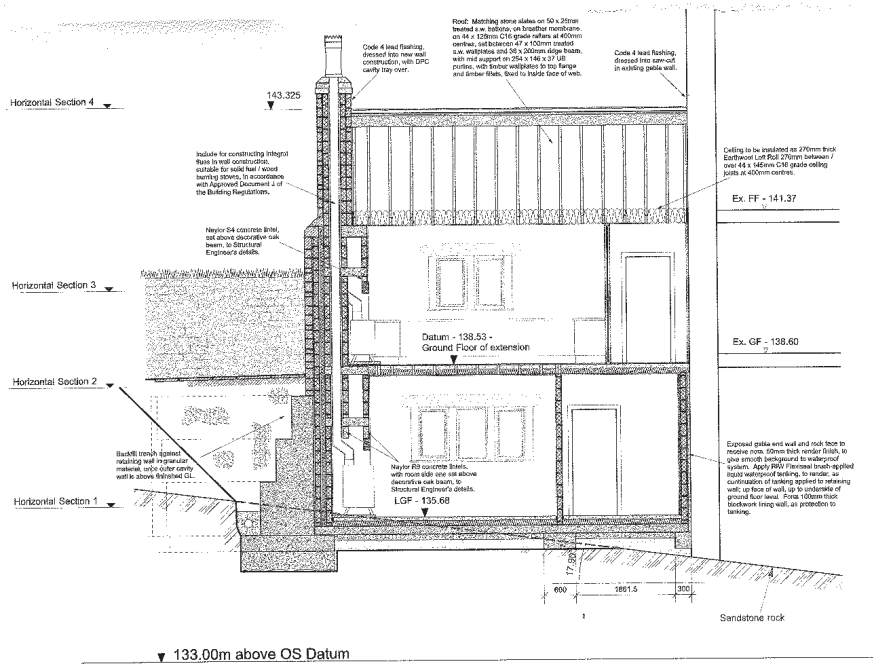

Section D-D

Rev.	Date	Description
-		

'Ridings'
Whalley Old Road, Billington

Proposed Sections Sheet 1 - Building Regulations

Drwg. No.: 2116.BR.05 Rev.: -

Date: Apr '17 Scale: 1:50@A1

IWA Architects
Waterloo Mill, Waterloo Road, Clitheroe, Lancashire, BB7 1LR.
t: +44 (0) 1200 423487
f: +44 (0) 1200 468278
e: admin@iwaarchitects.co.uk
w: www.iwaarchitects.co.uk

3201704 3P