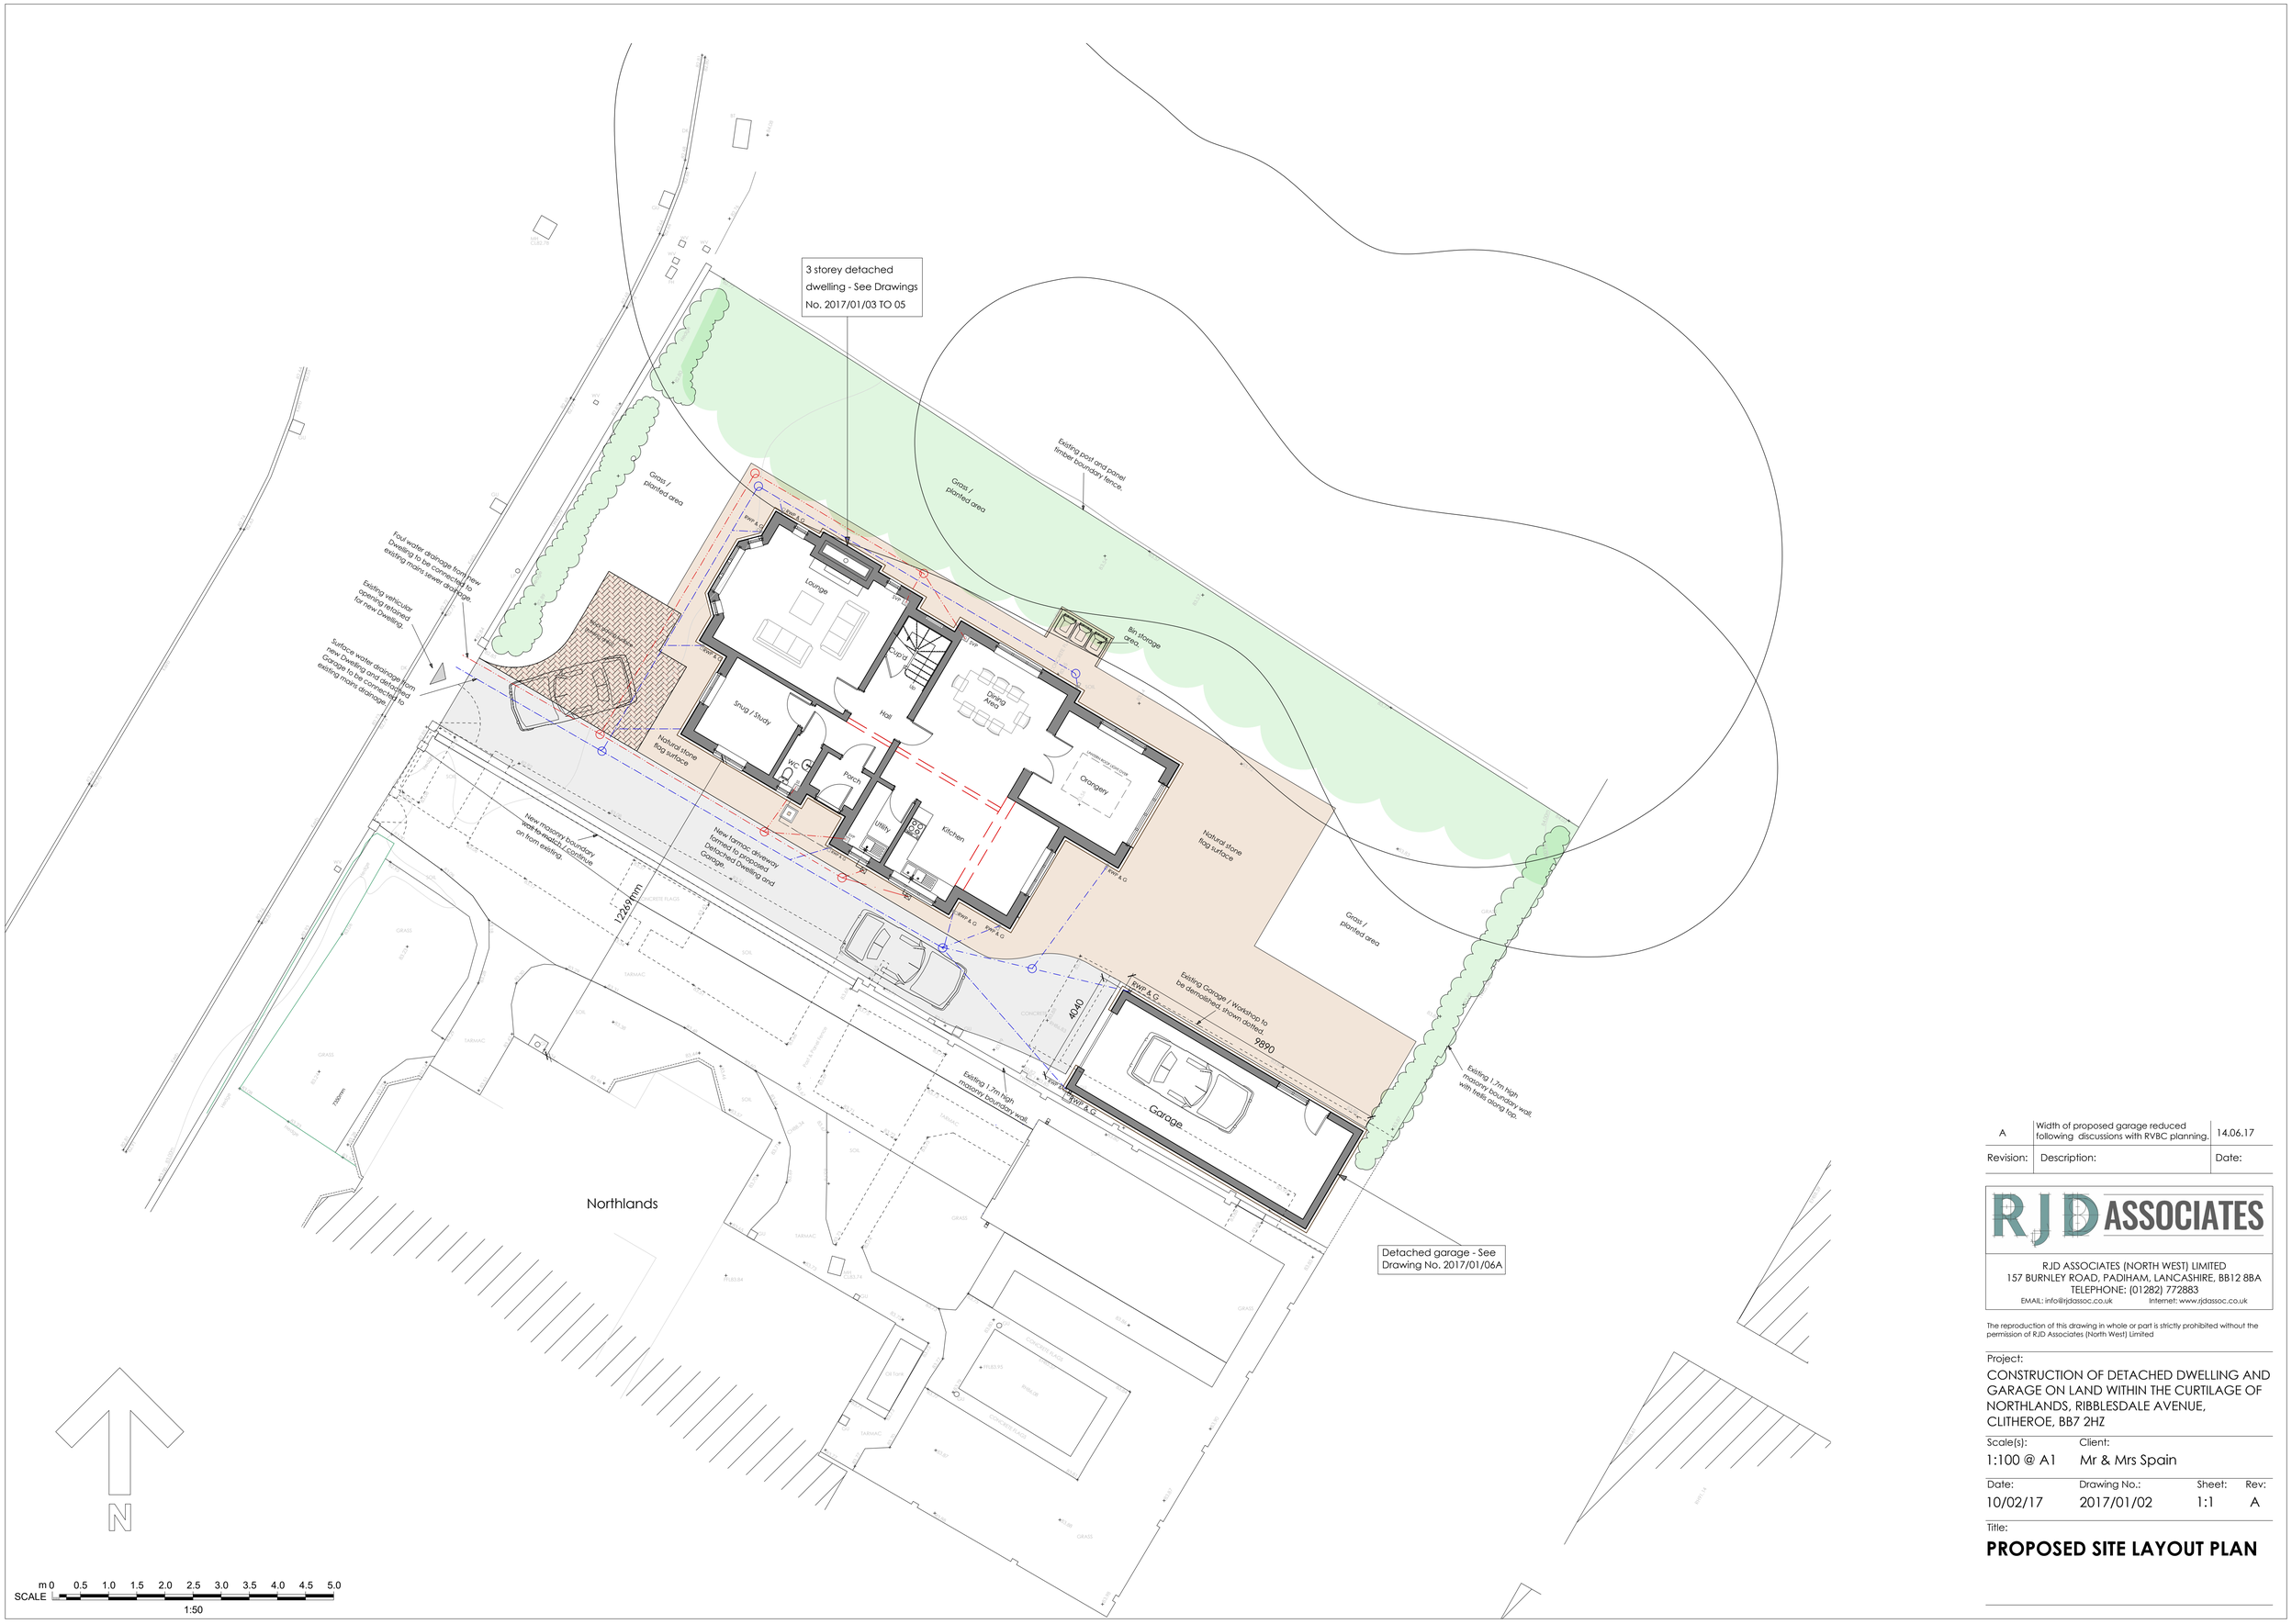

Revision:	Description:	Date:
A	Width of proposed garage reduced following discussions with RVBC planning.	14.06.17

RJD ASSOCIATES

RJD ASSOCIATES (NORTH WEST) LIMITED
157 BURNLEY ROAD, PADIHAM, LANCASHIRE, BB12 8BA
TELEPHONE: (01282) 772883
EMAIL: info@rjdassoc.co.uk Internet: www.rjdassoc.co.uk

The reproduction of this drawing in whole or part is strictly prohibited without the permission of RJD Associates (North West) Limited

Project:
CONSTRUCTION OF DETACHED DWELLING AND GARAGE ON LAND WITHIN THE CURTILAGE OF NORTHLANDS, RIBBLESDALE AVENUE, CLITHEROE, BB7 2HZ

Scale(s): 1:100 @ A1

Client: Mr & Mrs Spain

Date:	Drawing No.:	Sheet:	Rev:
10/02/17	2017/01/02	1:1	A

Title:
PROPOSED SITE LAYOUT PLAN