




T12

7A

T7

T3

T1

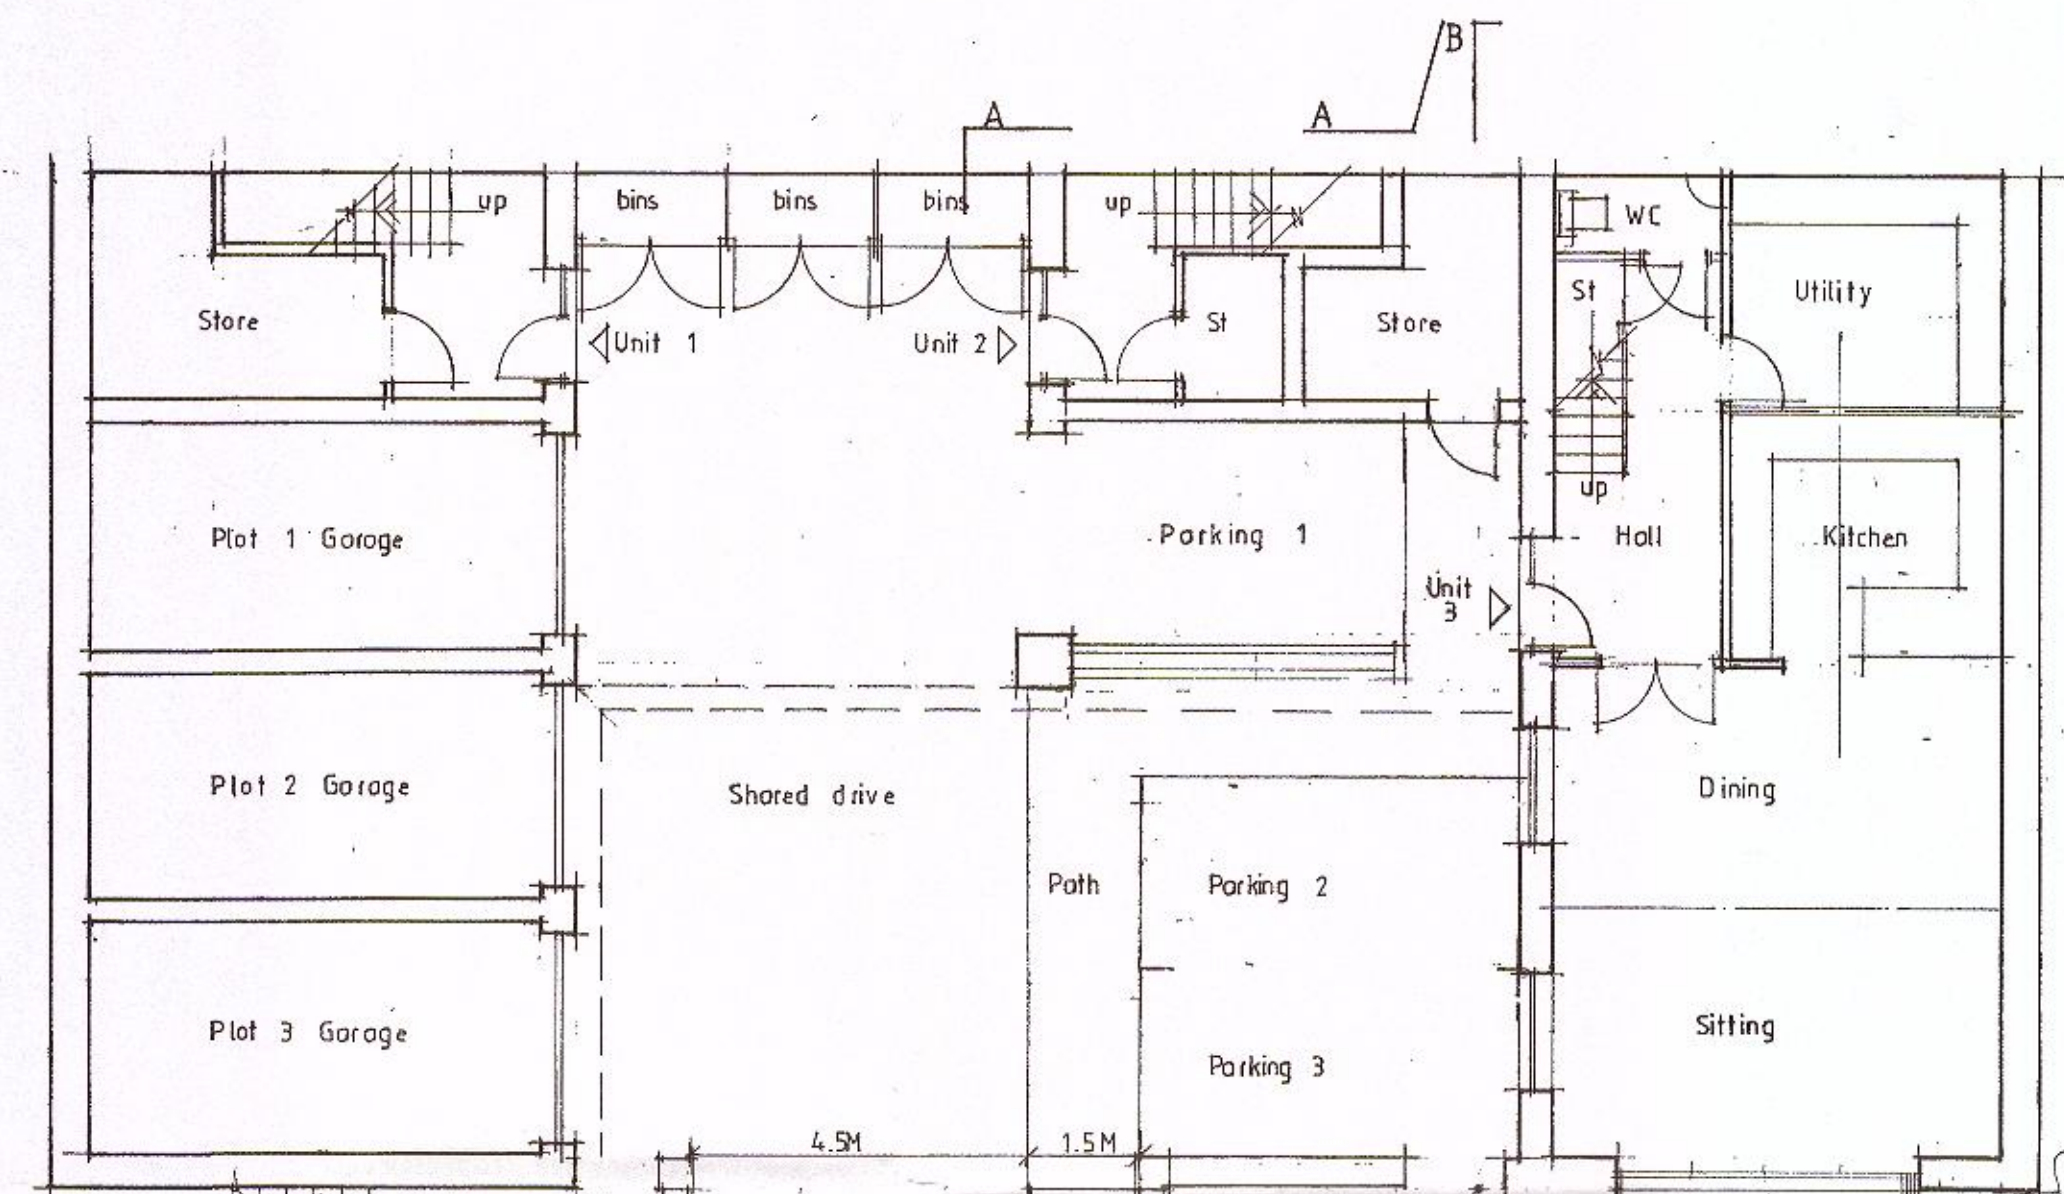

PRIMROSE ROAD

BL

320170422P

Client		
Mr A. Nester		
Job Title		
Proposed Erection Of 3No. Dwellings at No. 30 Beverley Drive Clitheroe		
Drawing Title		
Proposed Ground Floor and Site Layout		
Scale	Date	Drawn
1/100 @ A1	March 2017	SGH
spa ARCHITECTS		
SUNDERLAND PEACOCK & ASSOCIATES LTD. HAZELME, PRIMROSE ROAD, CLITHEROE, LANCASHIRE, BB7 2AG T 01200 423176 F 01200 427328 E info@sunderlandpeacock.com www.sunderlandpeacock.com		
5195 - 01 / 02A		