



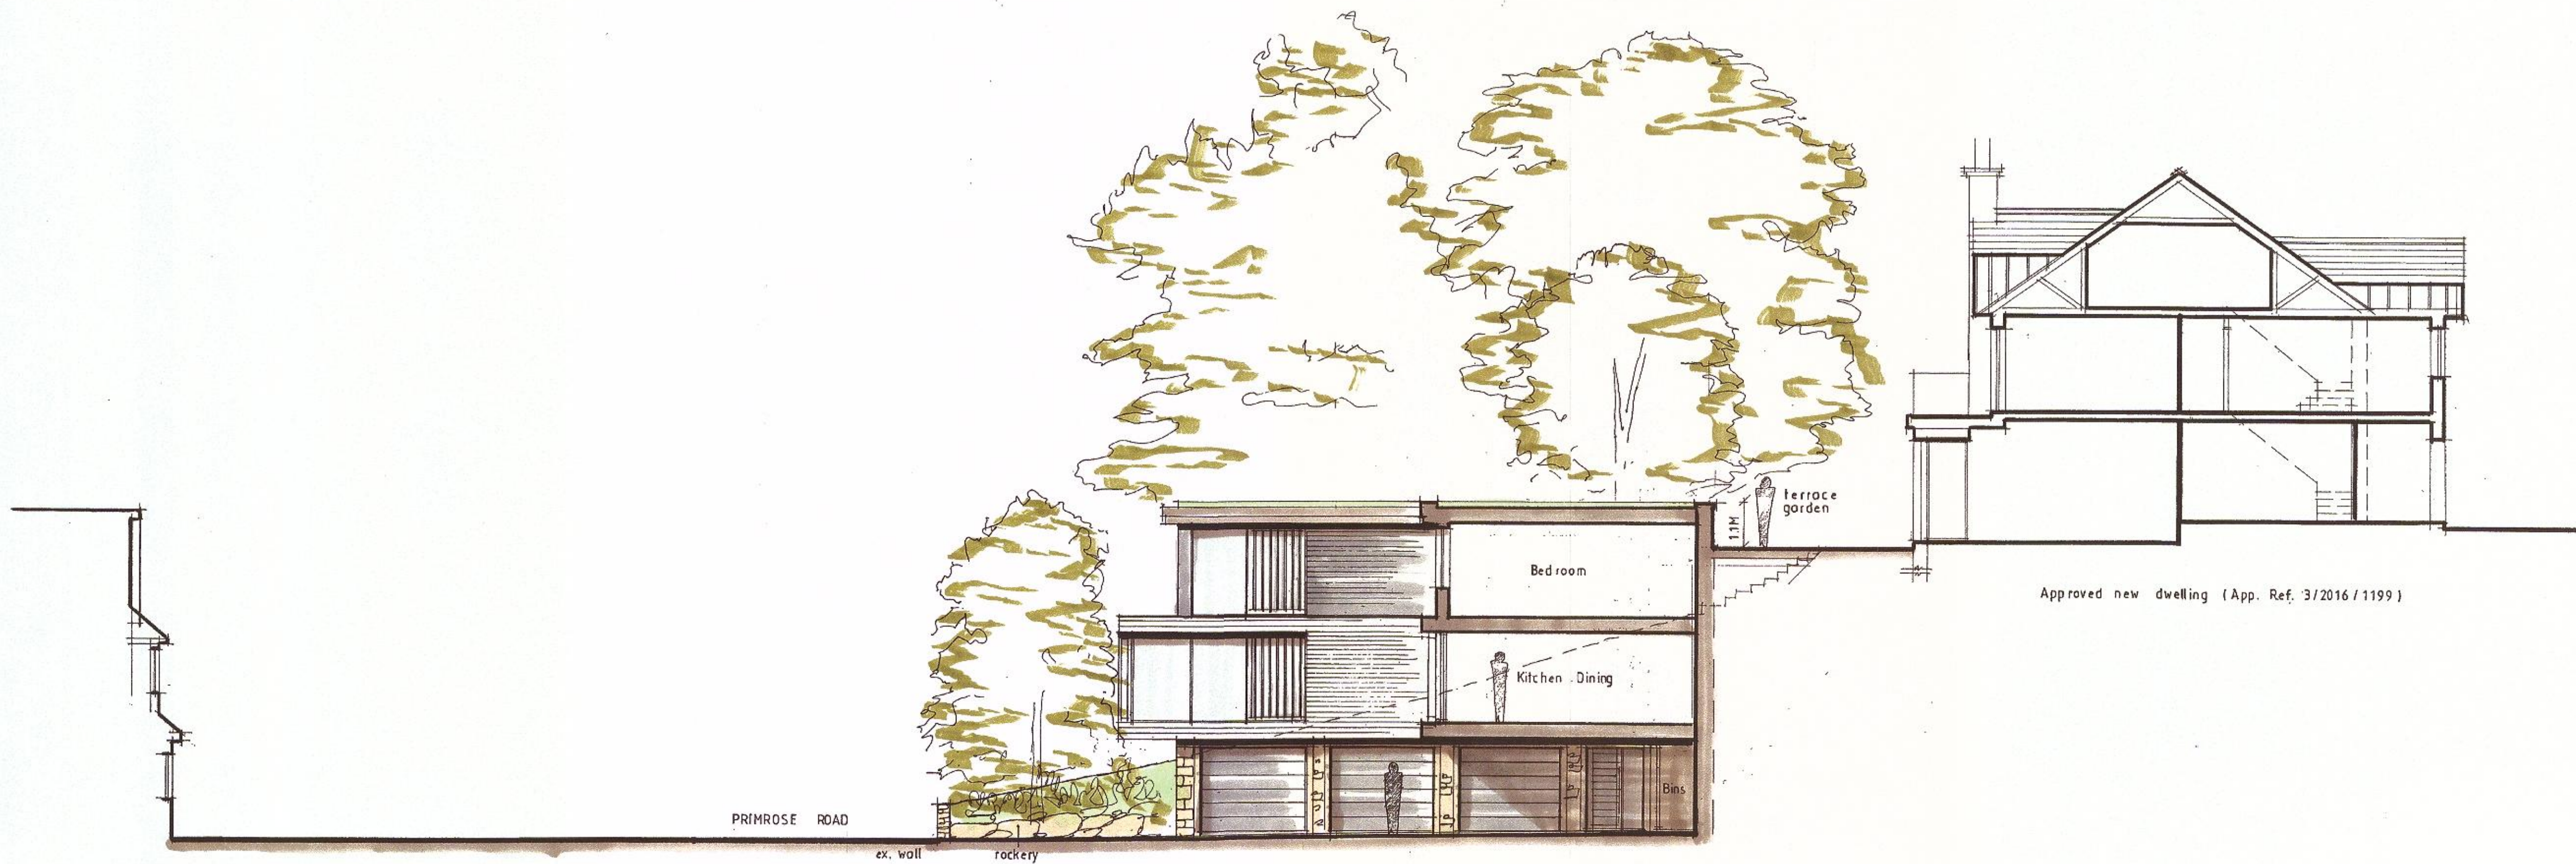

Approved new dwelling (App. Ref. 3/2016/1199)

SECTIONAL ELEVATION THRO' A-A

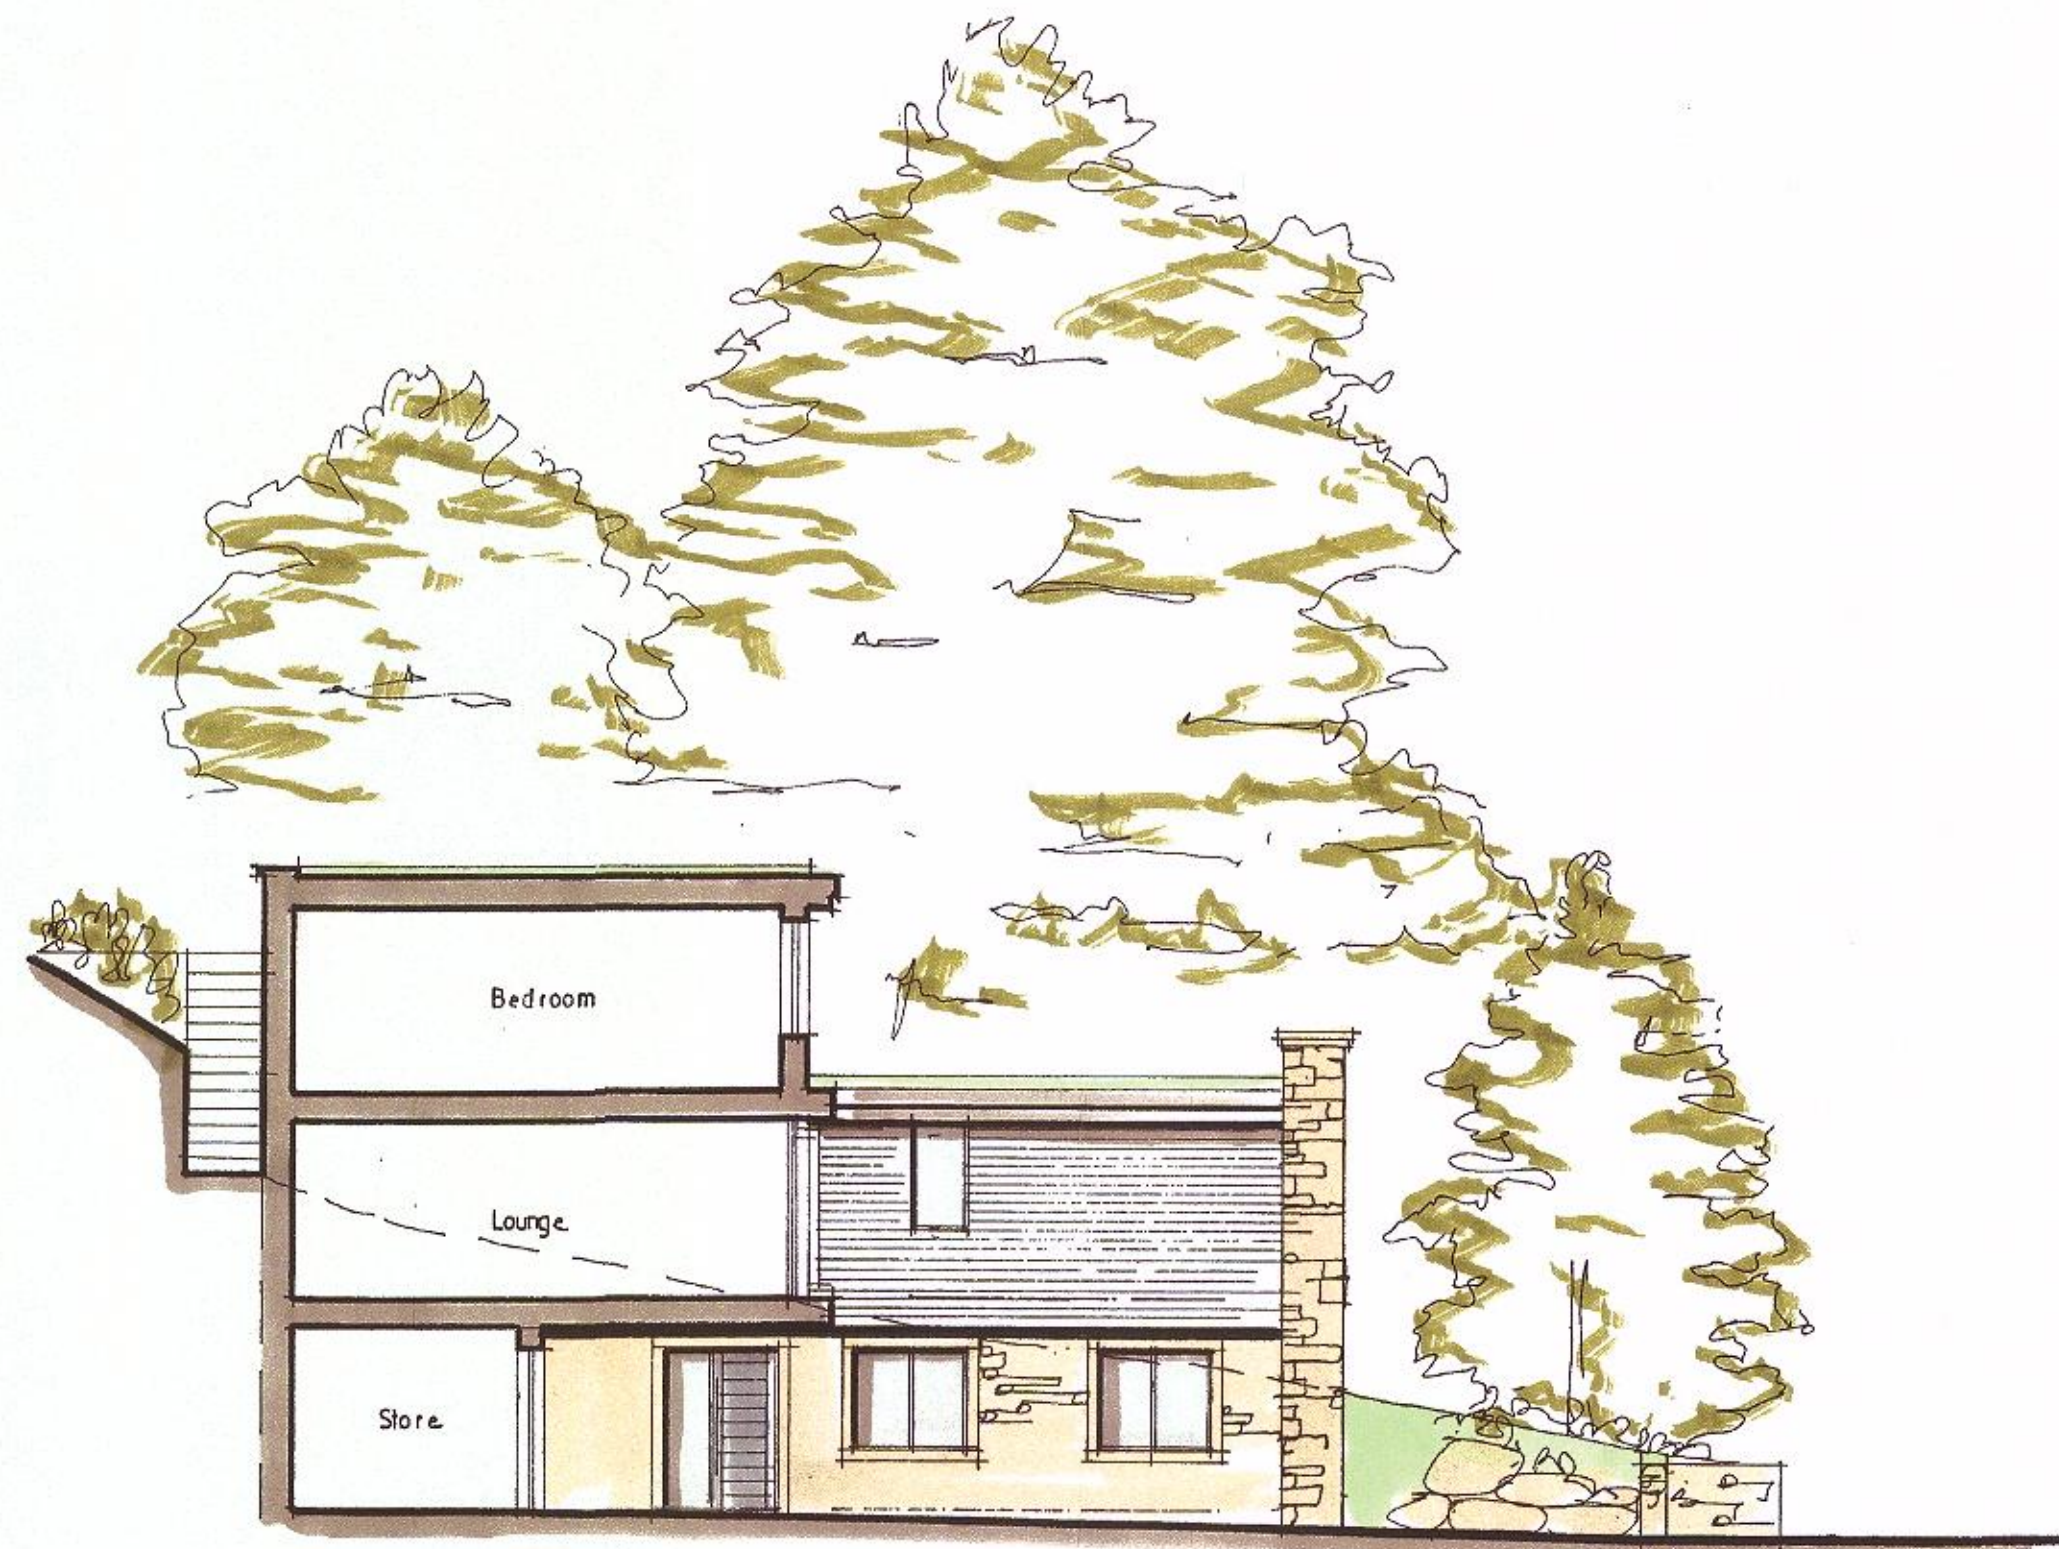

SECTIONAL ELEVATION THRO' B-B

REV A Section thro' AA revised and
Section BB added 24/04/17 SGH

320170422P

Client
MR A NESTER

Job Title
PROPOSED ERECTION OF
3NO. DWELLINGS AT
NO. 30 BEVERLEY DRIVE
CLITHEROE

Drawing Title
PROPOSED SECTIONS

Scale 1/100 @ A1 Date MARCH '17 Drawn SGH

spa ARCHITECTS
SUNDERLAND PEACOCK & ASSOCIATES LTD.
HAZEL NERE, PUBLIC ROAD, CLITHEROE,
LANCASHIRE, BB7 2AG
T 01200 423178 F 01200 427288
E info@sunderlandpeacock.com
www.sunderlandpeacock.com

5195 01 / 01 A