


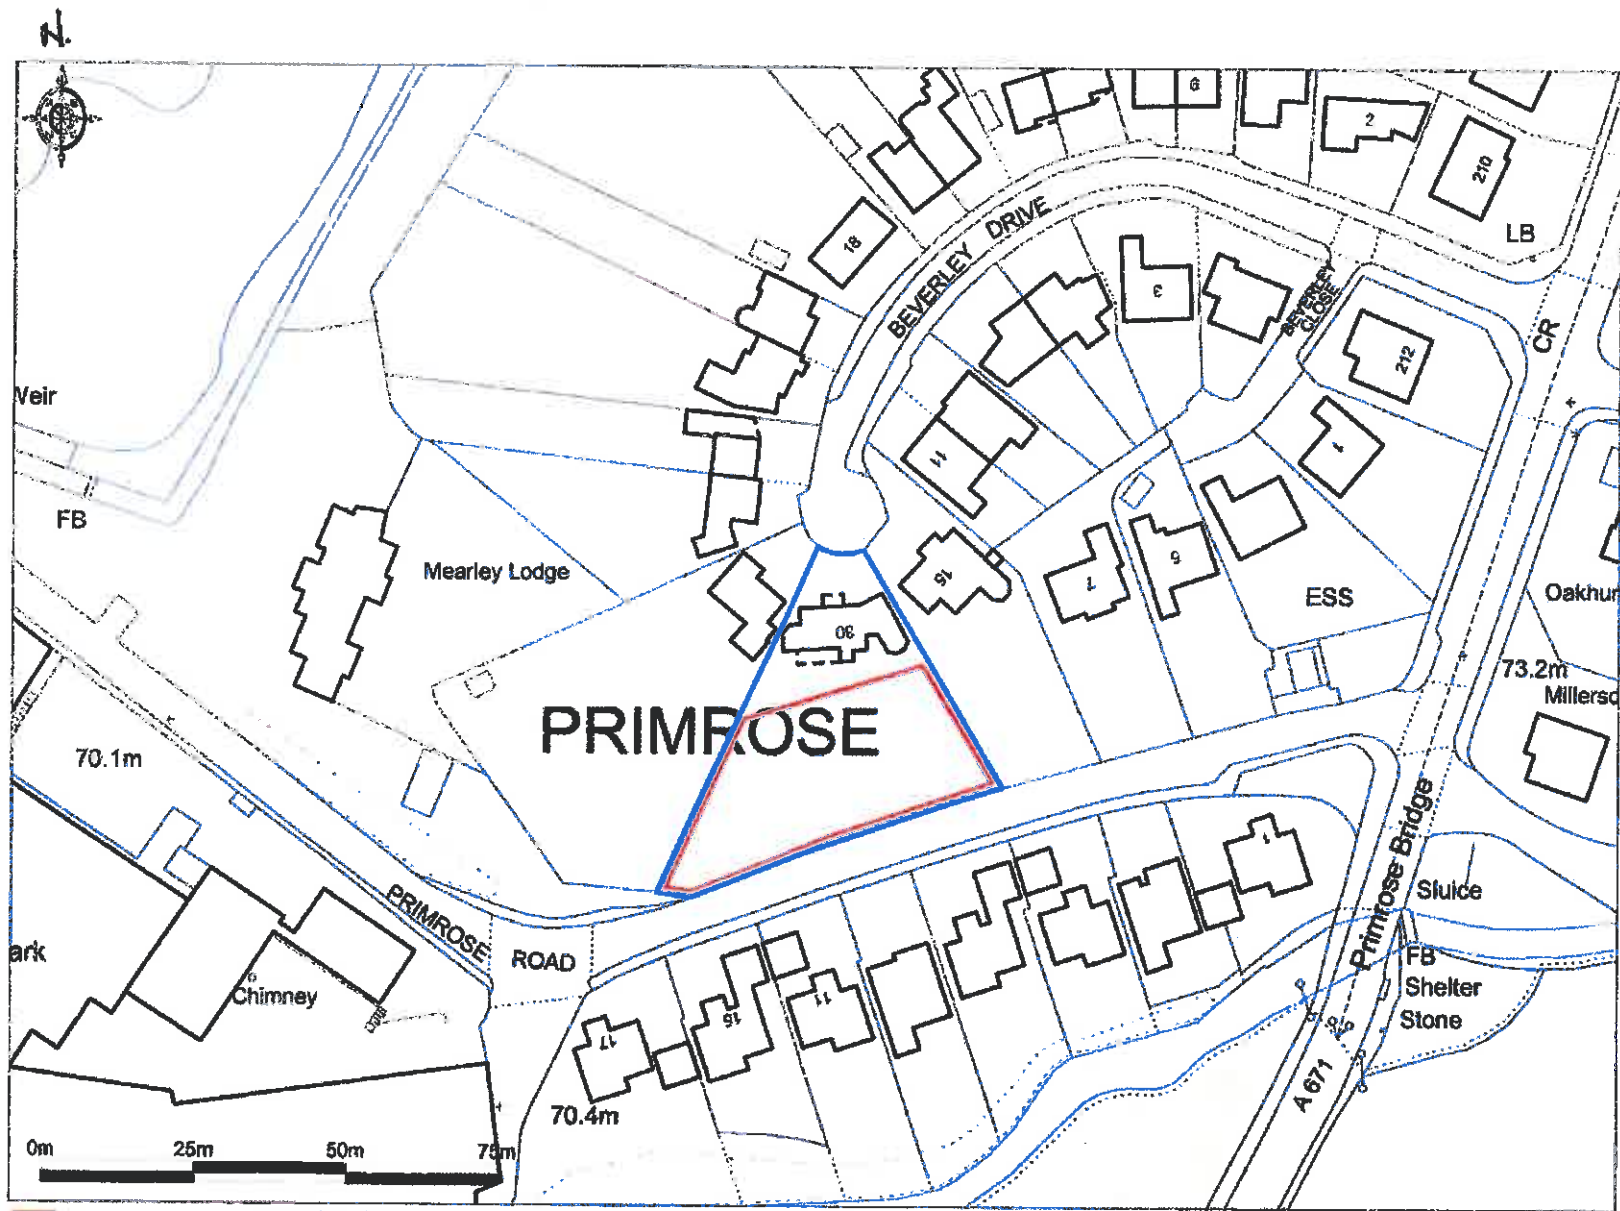

Promap

Ordnance Survey: © Crown Copyright 2016. All rights reserved. Licence number 100023432. Plotted Scale - 1:1250

NO. 30 BEVERLEY DRIVE, CLITHEROE BB7 1HY

320170422P