



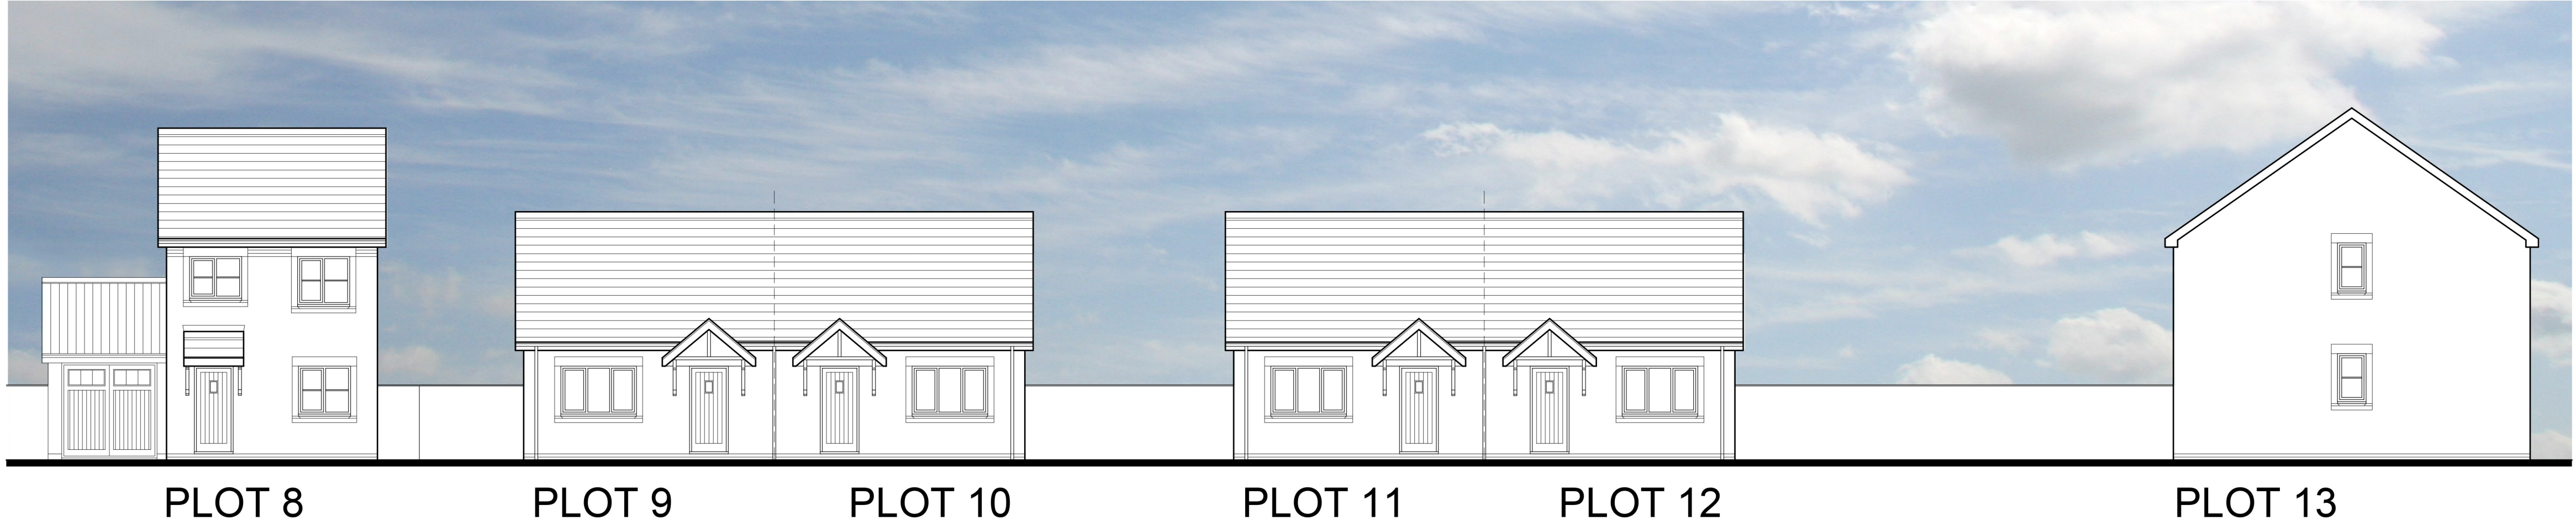

0m 5m 10m
Scale: 1:100

Revision Notes:
A: Street scenes amended following adjustments to proposed site layout.

WA 25/09/17

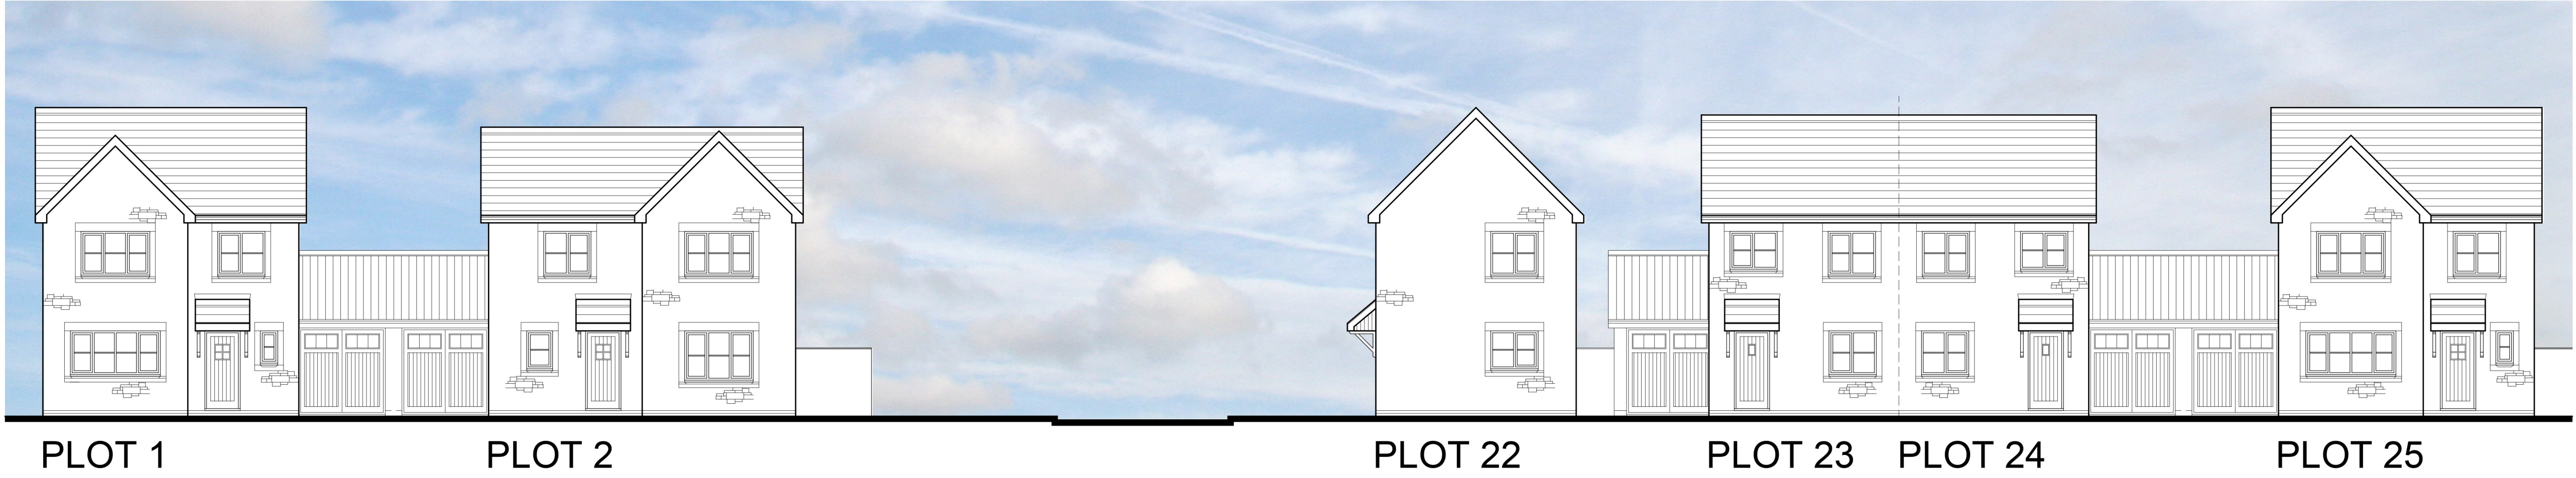

CLIENT
Strategic Land Group Ltd.

PROJECT NAME
Proposed Residential Development at

Henthorn Road (Phase 2), Clitheroe

DRAWING NAME
Indicative Proposed Street Scene

SCALE	DRAWN BY	DATE	DRAWING NUMBER	REVISION
1:100 @ A1	JAL	30/03/17	17/018/P02	A

213 Preston Road, Whittle-le-Woods, Chorley, Lancashire, PR6 7PS
Telephone: 01257 261555 Fax: 01257 267224 Website: www.lmparchitects.co.uk
LMP Architectural Consultants is the trading name of Lavinia Margerson Practice Ltd. Registered in England and Wales. No. 5597973 ©