


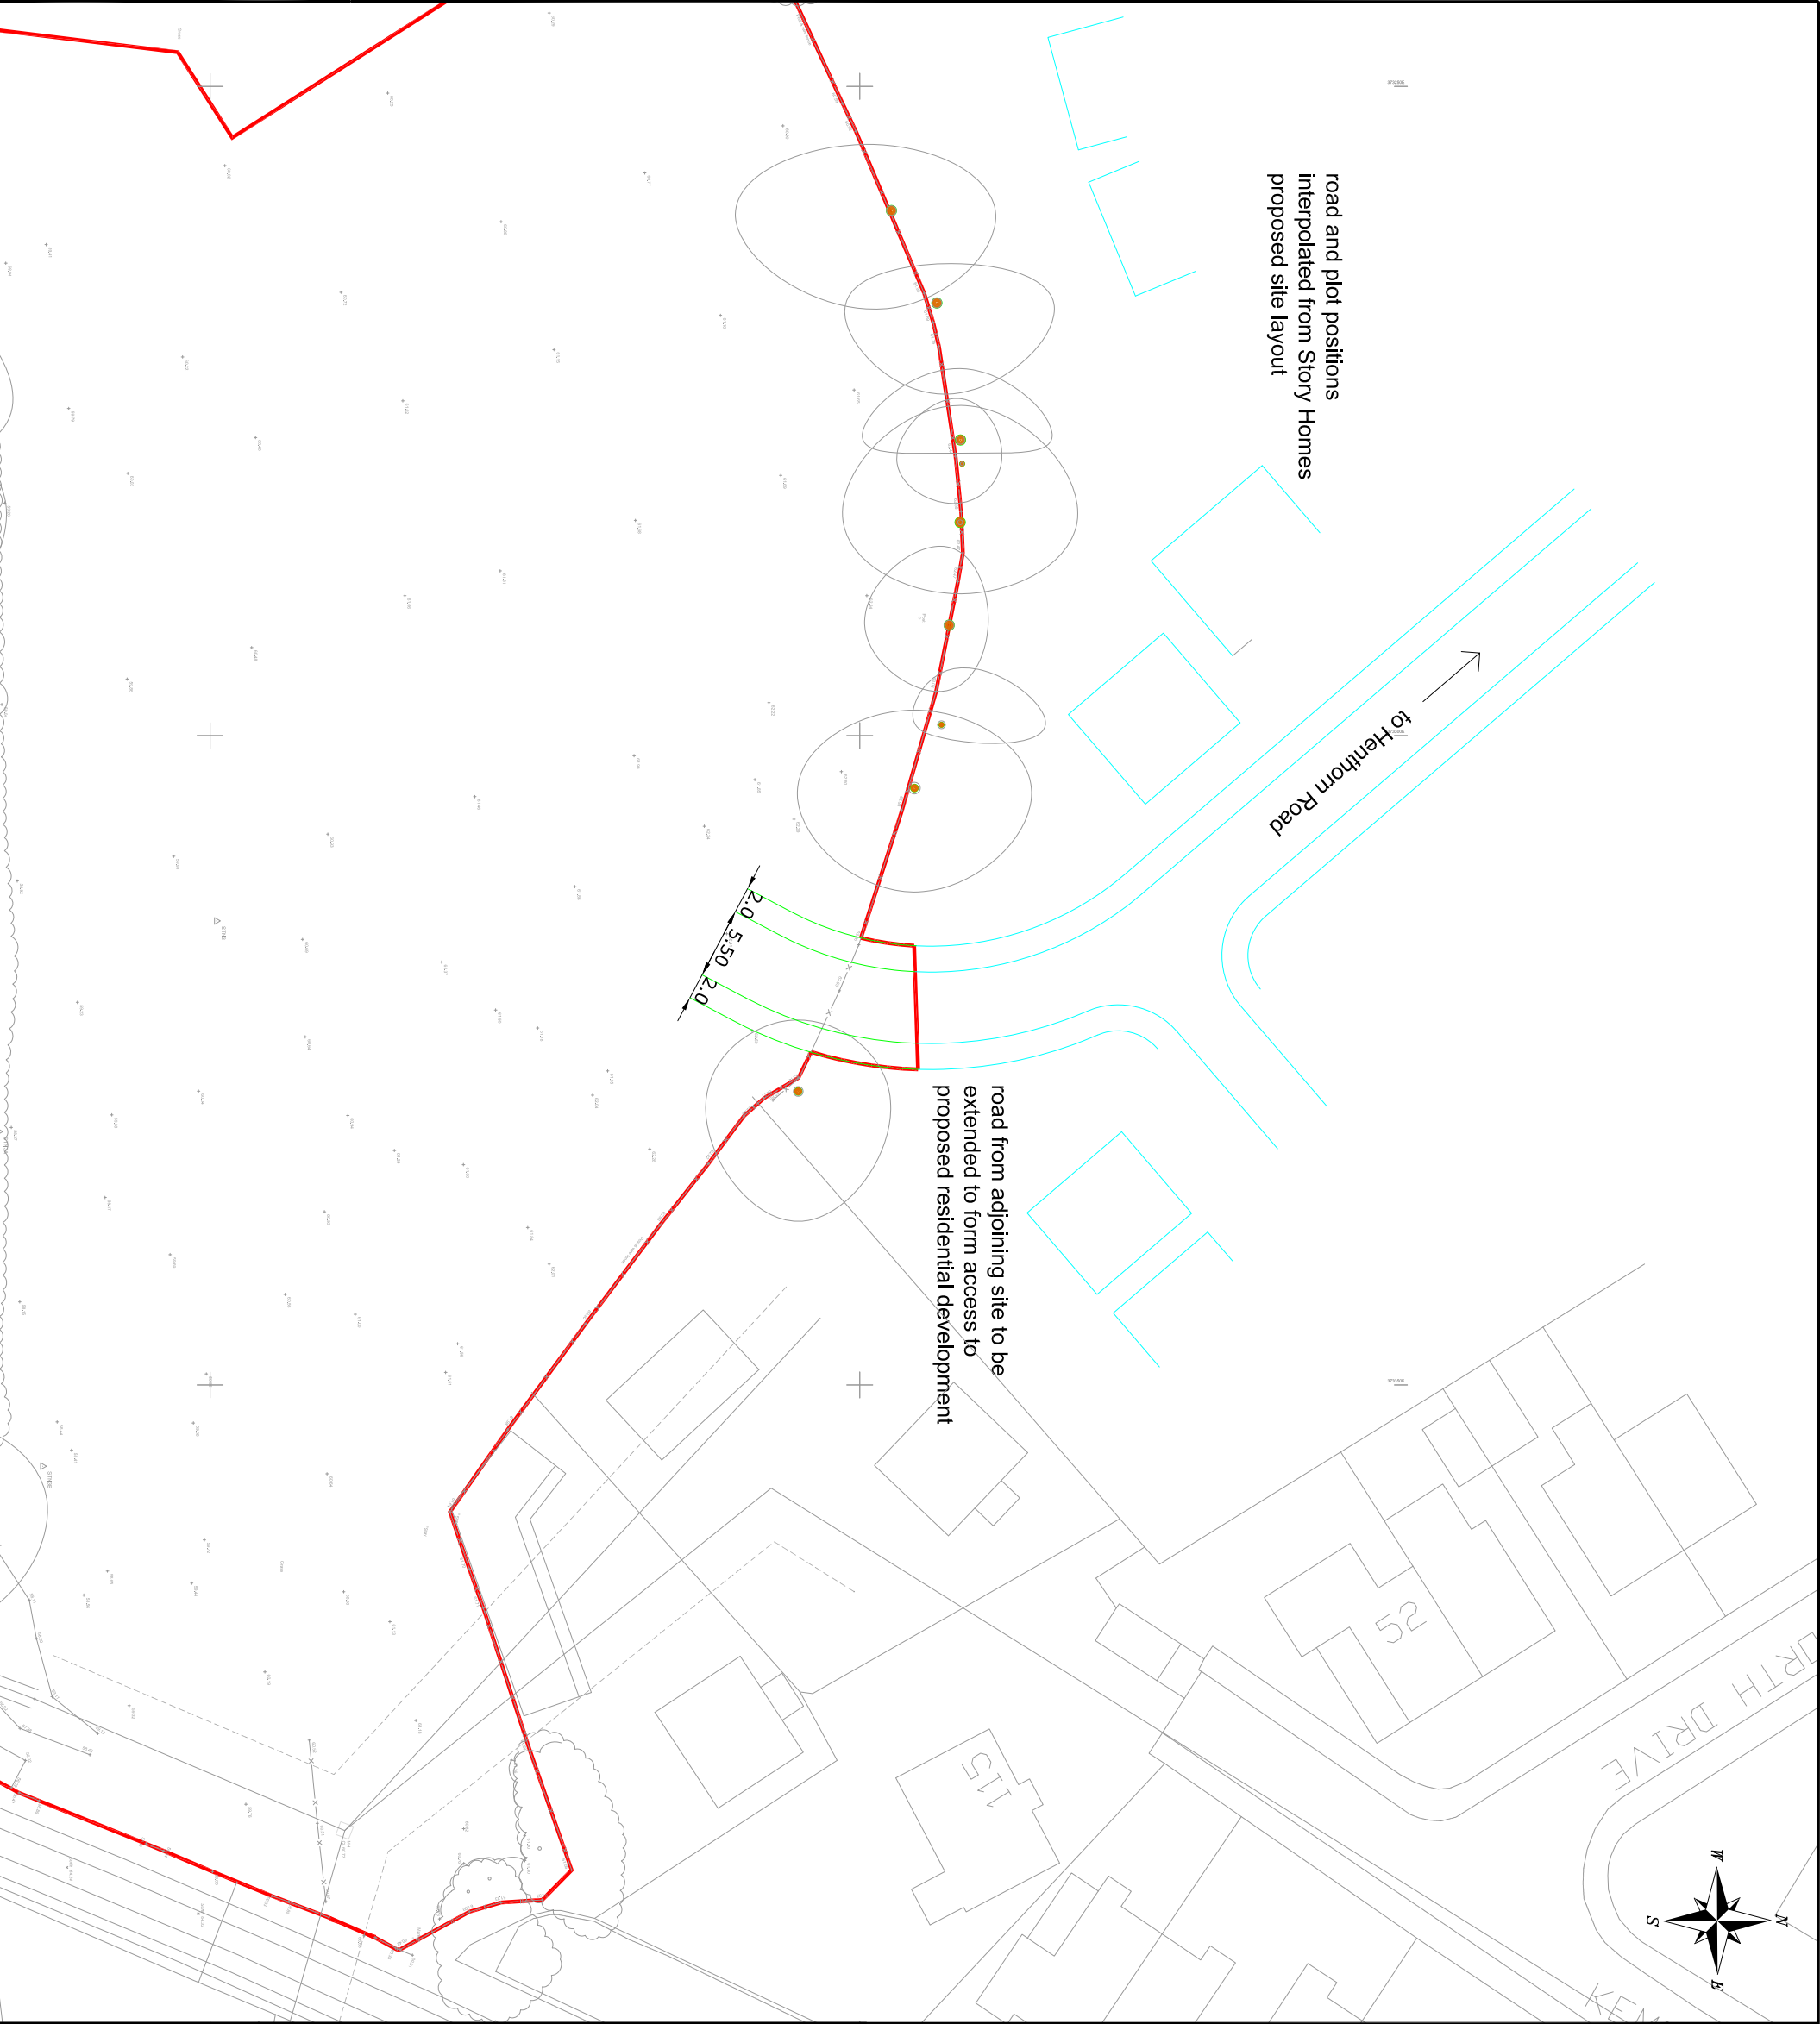

NOTES

THIS IS NOT A CONSTRUCTION DRAWING
AND IS FOR INDICATIVE PURPOSES ONLY.

INDICATIVE SITE BOUNDARY
DENOTES NEW KERBS

9 Jordan Street,
Manchester,
M15 4PY

Email: info@crofts.co.uk
Tel: 0161 667 3746
Web: www.crofts.co.uk

croft
Transport Solutions

DRAWING NUMBER: 1820-F01

REVISION: .