
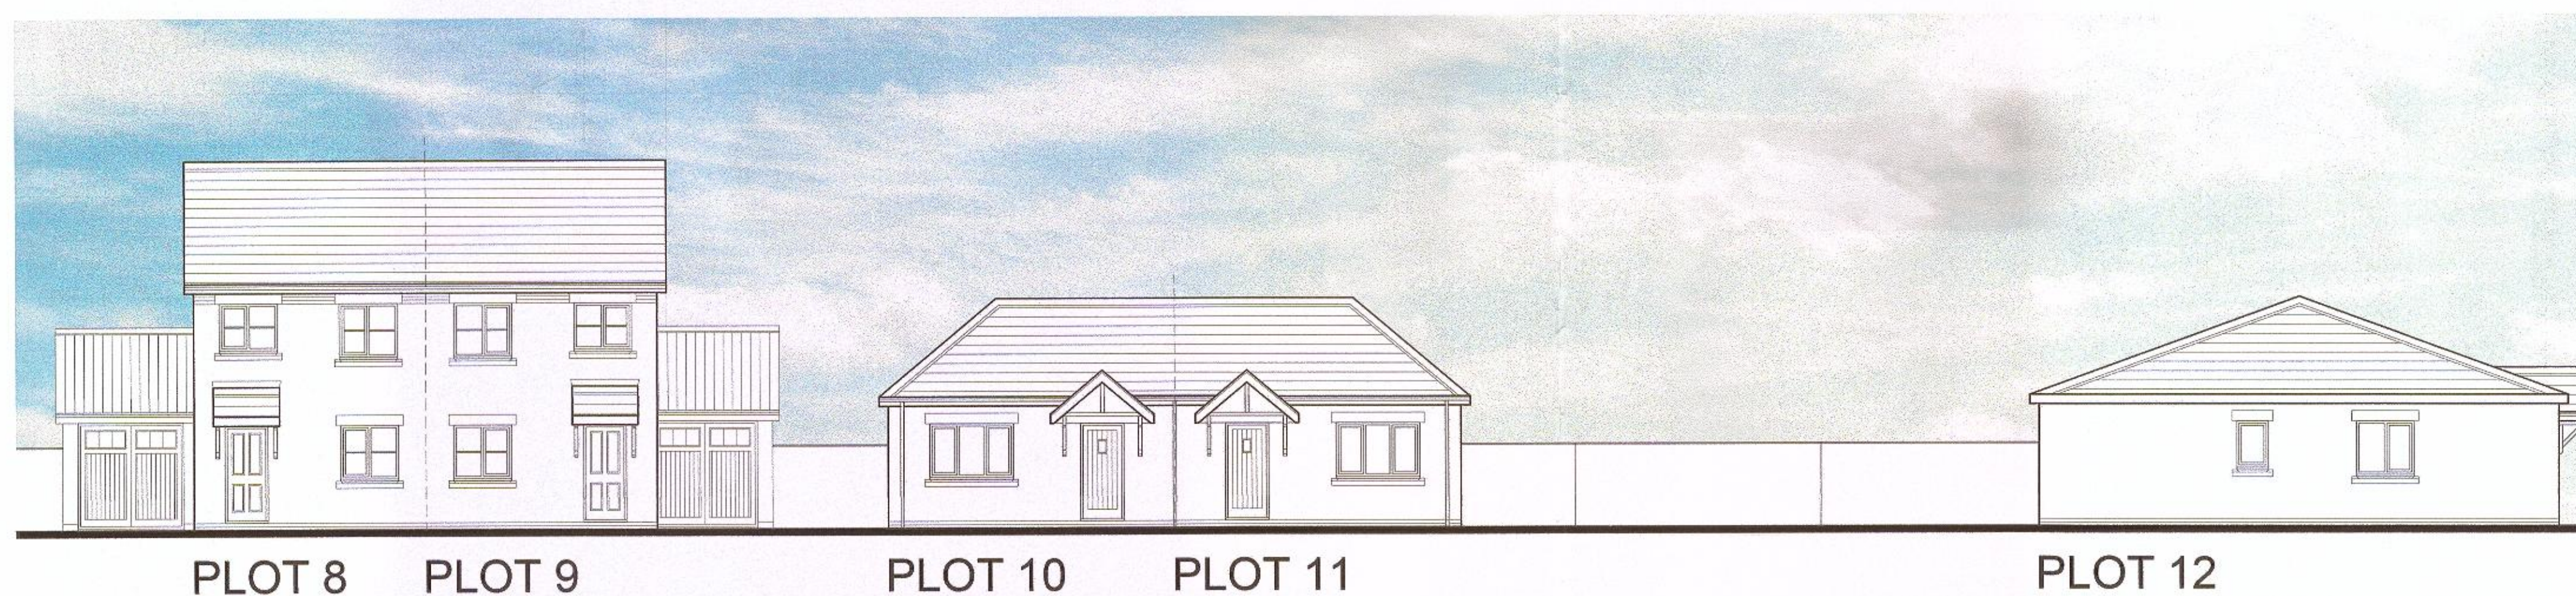
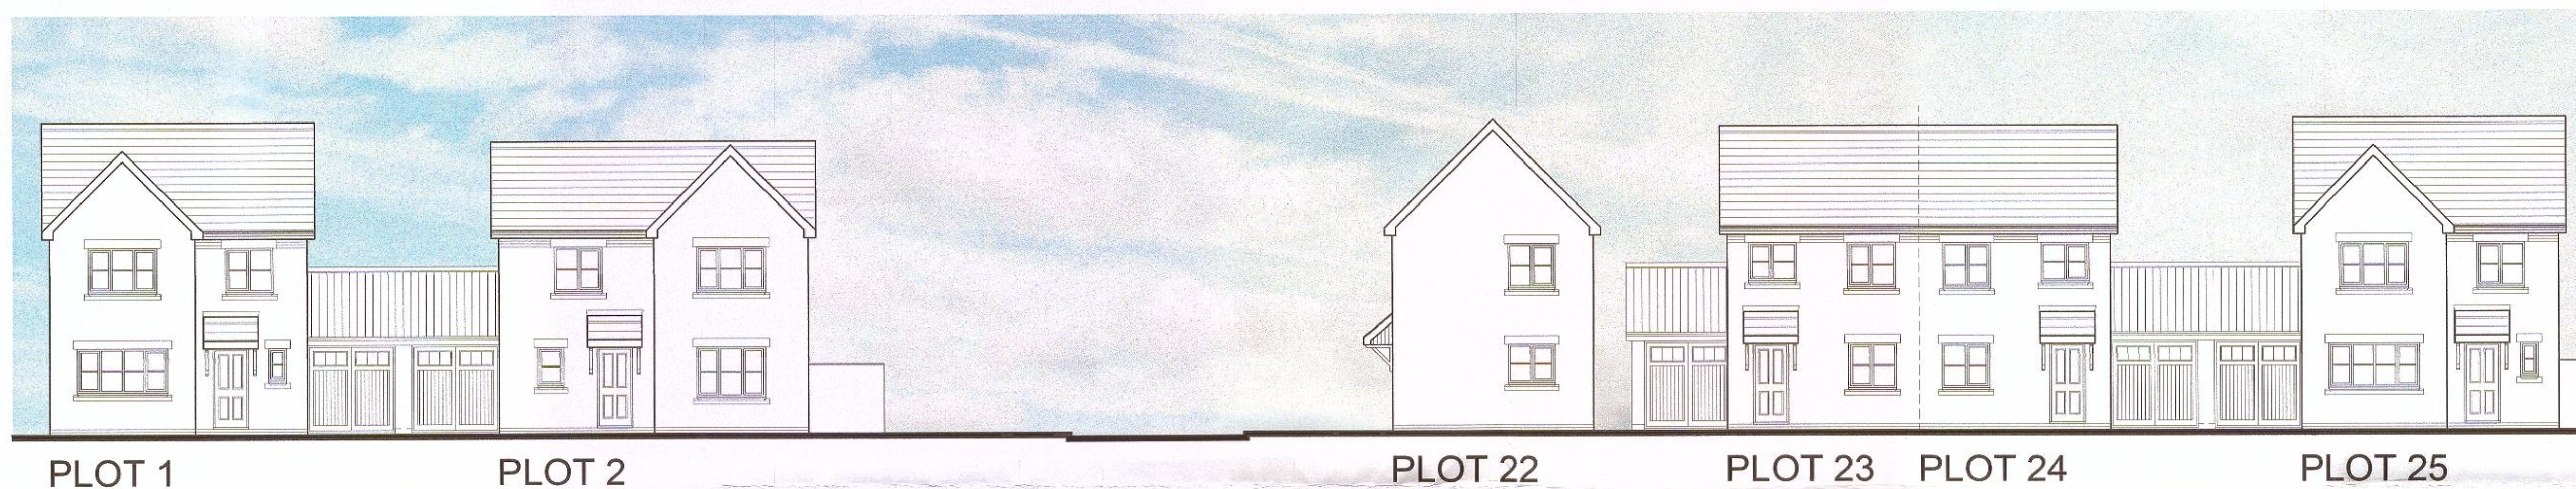


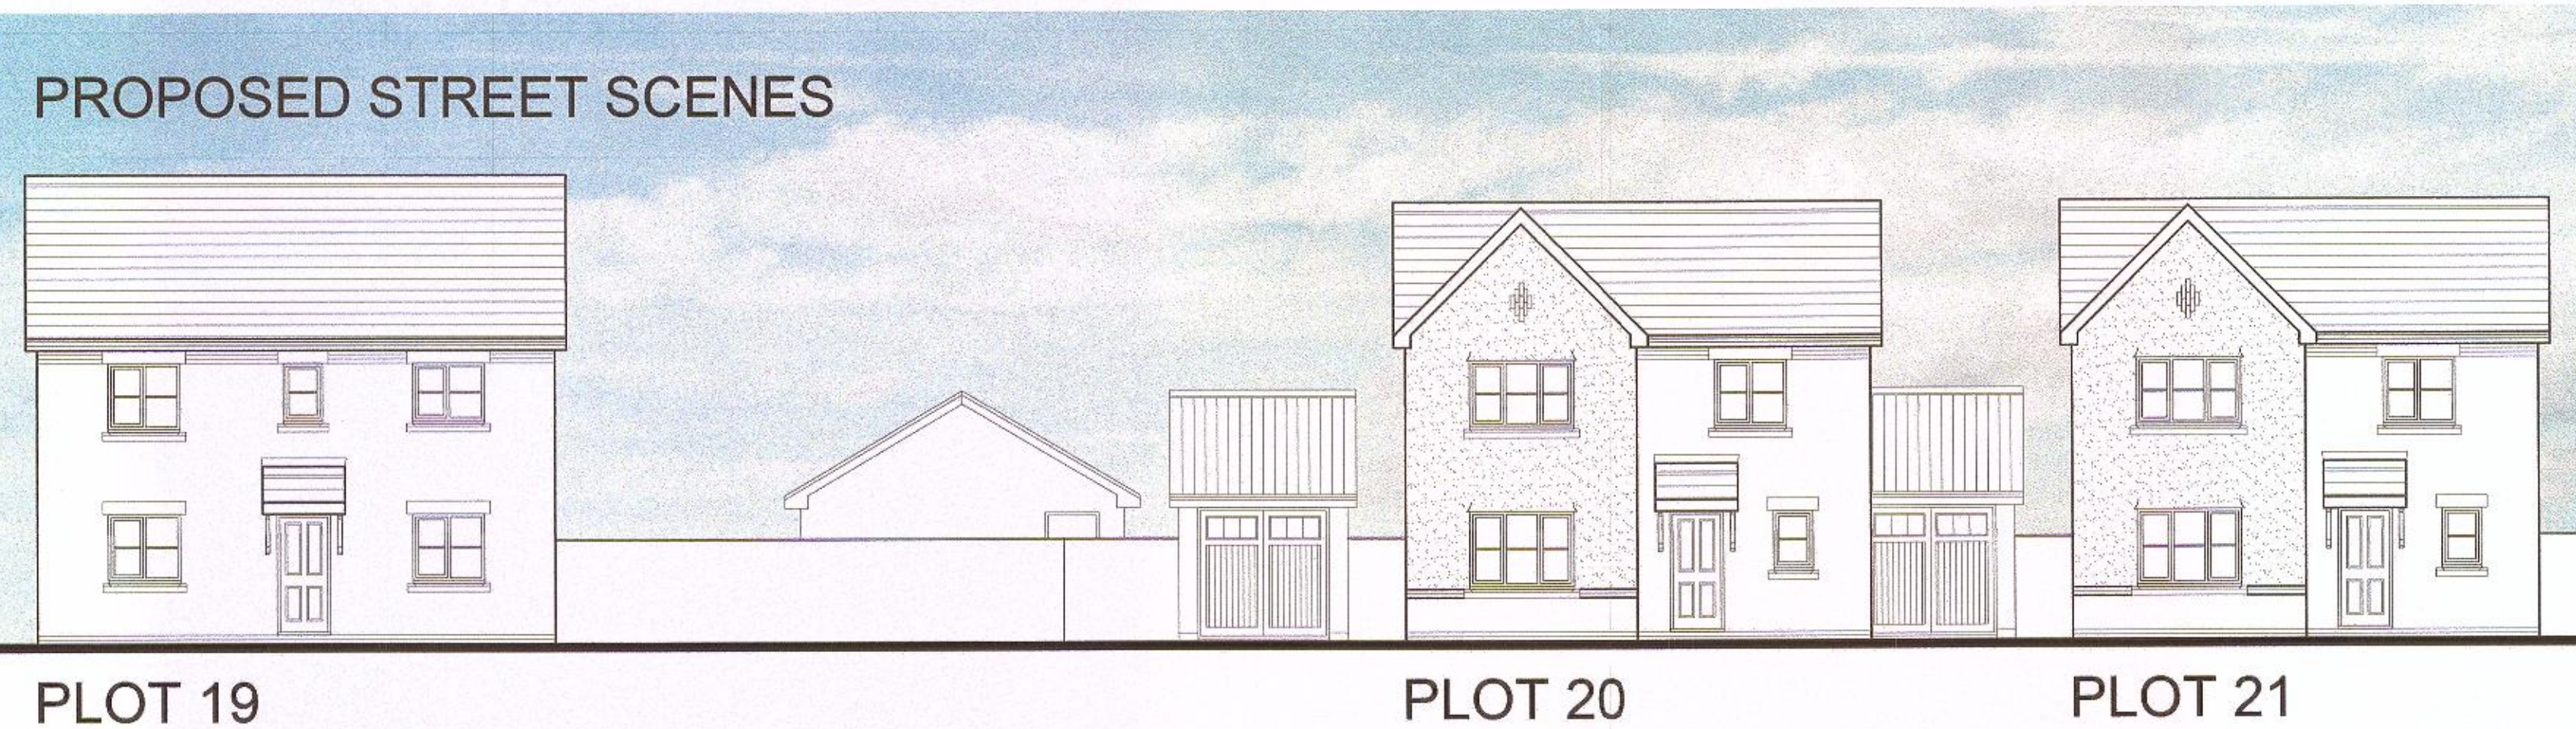

0m 5m 10m

Scale: 1:100

320170433P

Revision Notes:

LMP
ARCHITECTURAL CONSULTANTS

CLIENT
Strategic Land Group Ltd.

PROJECT NAME
Proposed Residential Development at

Henthorn Road (Phase 2), Clitheroe

DRAWING NAME
Indicative Proposed Street Scene

SCALE	DRAWN BY	DATE	DRAWING NUMBER	REVISION
1:100 @ A1	JAL	30/03/17	17/018/P02	-

213 Preston Road, Whittle-le-Woods, Chorley, Lancashire, PR6 7PS
Telephone: 01257 261555 Fax: 01257 267224 Website: www.lmparchitects.co.uk
LMP Architectural Consultants is the trading name of Lawson Margerson Practice Ltd. Registered in England and Wales. No. 5587973 ©