0 50 100 150 200m

1:2500 Scale

This drawing is to be read in conjunction with all relevant Architect, consultants' and specialists' drawings and specifications. The Architect is to be notified of any discrepancies before proceeding. Do not scale from this drawing. All dimensions and levels are to be checked on site. This drawing is subject to copyright. All work carried out before Planning and Building Permission has been granted is at the contractor/clients risk.

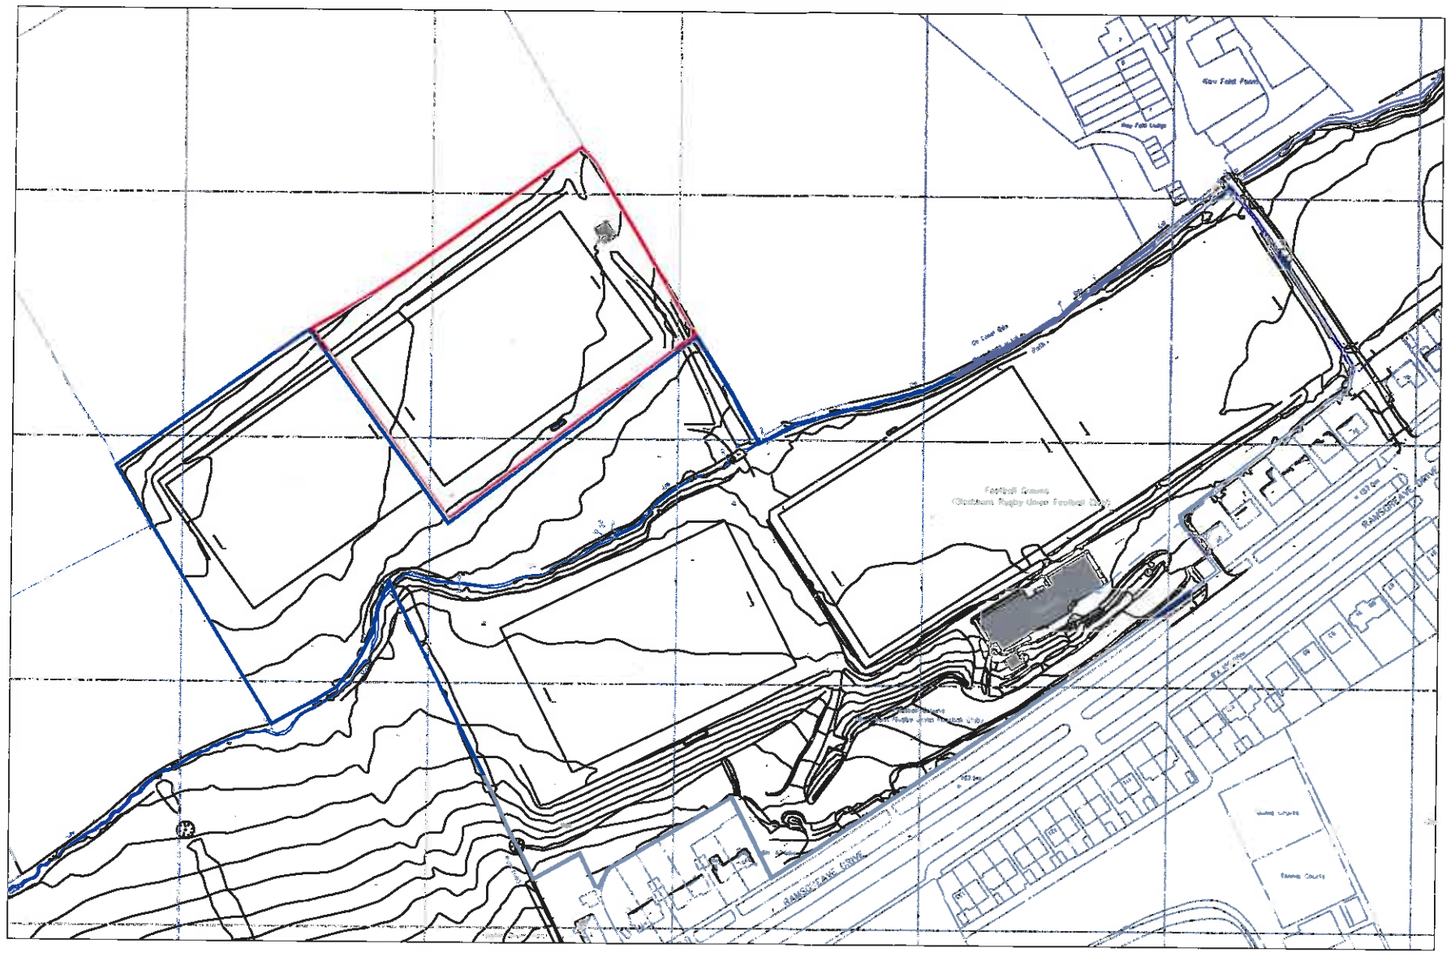

320170492P

Client
Blackburn Rugby Union Club

Job Title
Proposed Floodlight Application
Blackburn Rugby Union Club
Ramsgreave Drive
Lancs
BB1 8NB

Drawing Title
Location Plan

Scale	Date	Drawn
1:1250 @ A3	MAY 2017	RBM

SUNDERLAND PEACOCK ARCHITECTS
SUNDERLAND PEACOCK & ASSOCIATES LTD.
HAZELMERE, PIMLICO ROAD, CLITHEROE
LANCASHIRE, BB7 2AG
01200 423178 01200 427328
info@sunderlandpeacock.com

4313 - E00