TriCAD Solutions Ltd.
BUILDIN LAND SURVEYORS
2 Berkshire Close | Wilpshire | Blackburn | Lancashire | BB1 9NG
tel 01254 614055 fax 01254 209754 e-mail sales@tricadsolutions.co.uk

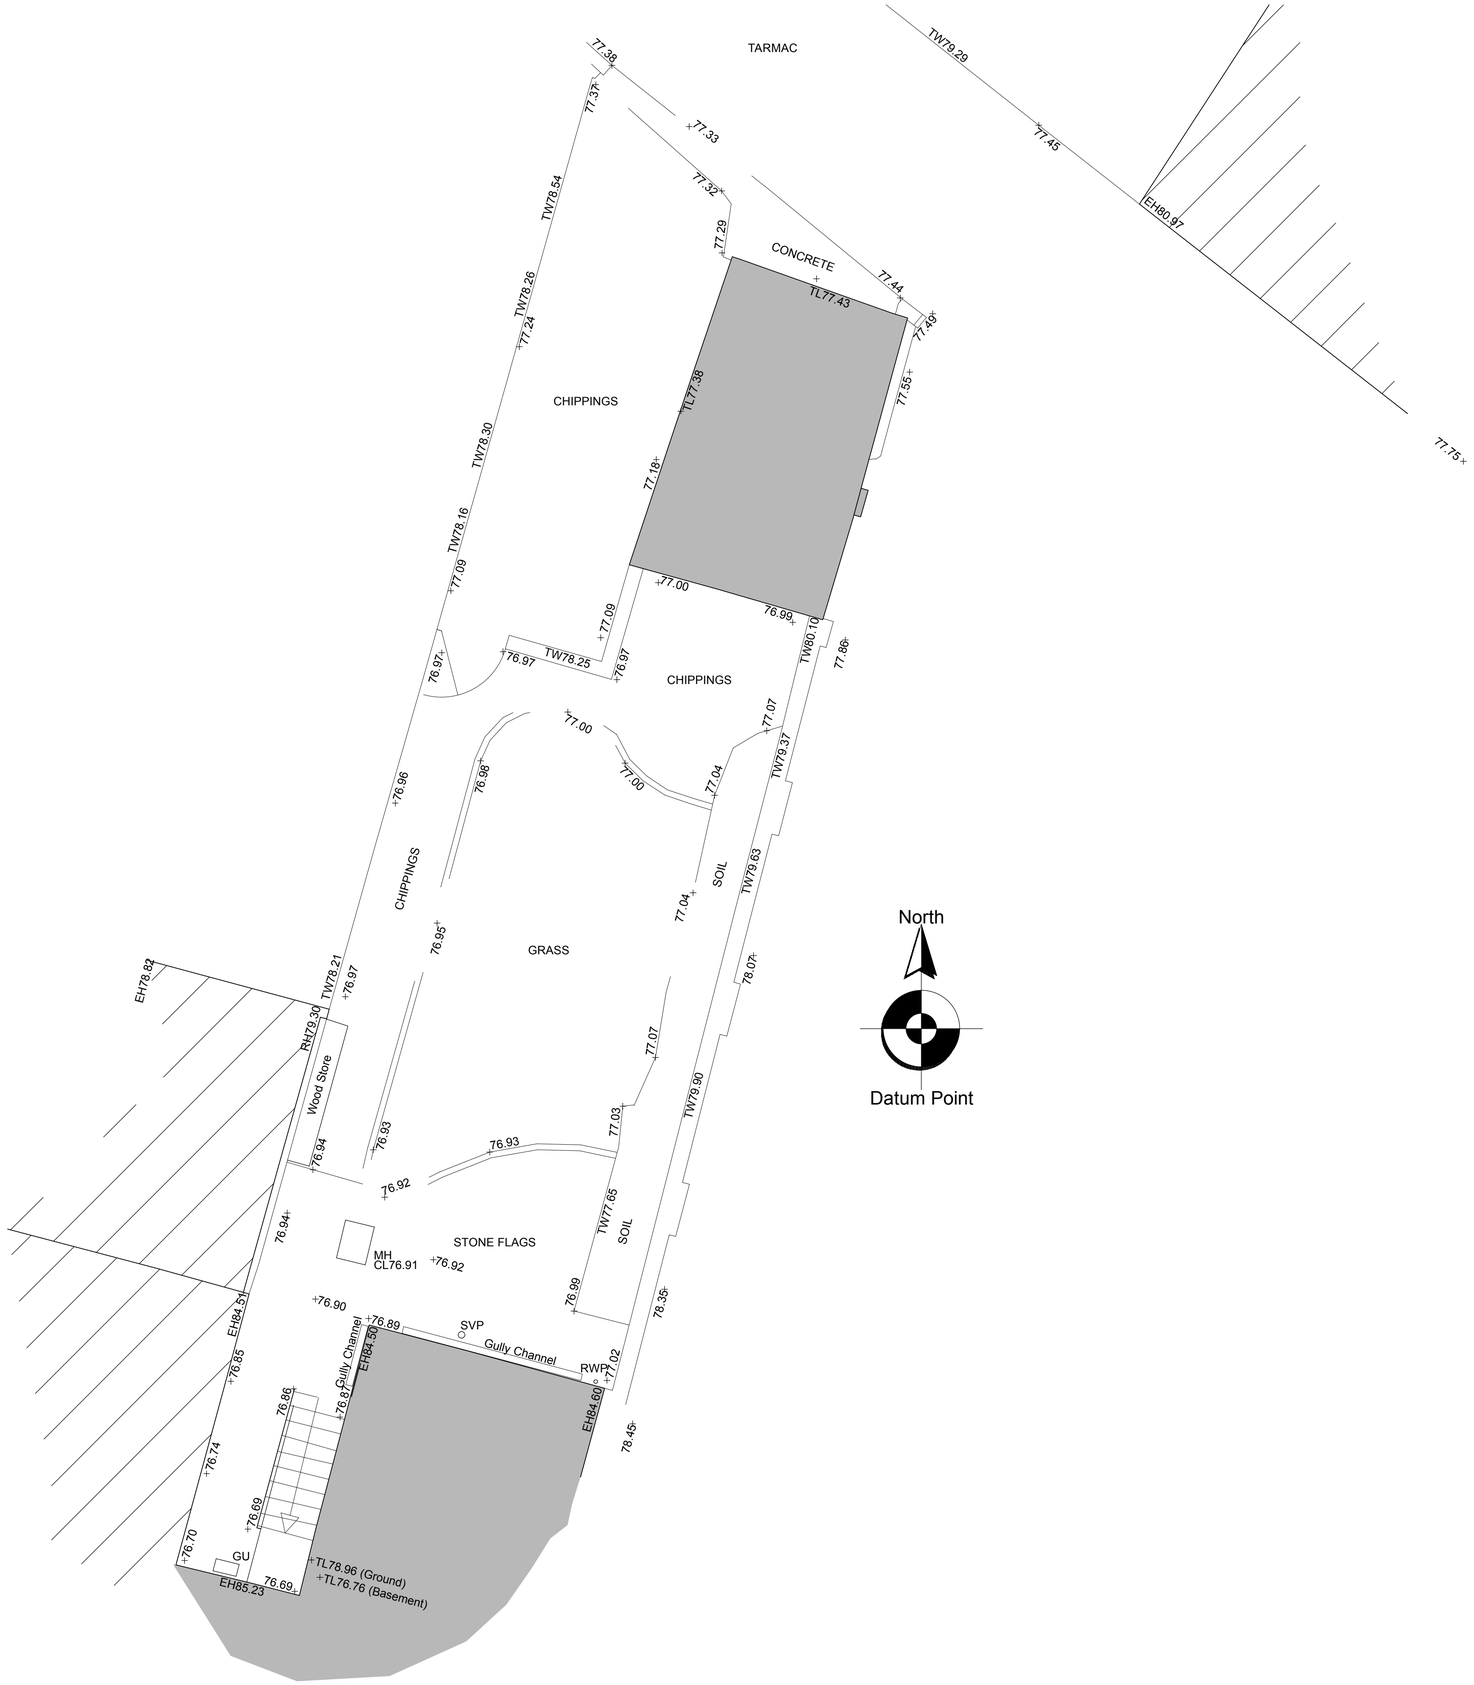

This drawing is the property of IWA Architects. Copyright is reserved by them and the drawing is issued on condition that it is not copied either wholly or in part without the consent in writing of IWA Architects.

Dimensions should not be scaled. All dimensions to be checked on site by the contractor before commencement of the relevant part of the work

1:50 0 1000 2000

ABBREVIATIONS

AB	Air Brick
ch:	Cieling Height
CL	Cover Level
EH	Eaves Height
ffl:	Finished Floor Level
GU	Gully
MH	Man Hole
RH	Ridge/Roof Height
RWP	Rain Water Pipe
SVP	Soil Vent Pipe
TL	Threshold Level
TW	Top of Wall
WP	Waste Pipe

NOTE

All levels and coordinates relate to OSGB36(15) using GNSS data.

Levels defining edge of carriageway are observed at channel (bottom of kerb).

Rev	Date	Description
-	-	-

50 King Street
Clitheroe

Existing Site Plan

Drwg. No.: 2326.E.01 Rev.: -

Date: Nov '16 Scale: 1:50@A1

IWA Architects
Waterloo Mill, Waterloo Road, Clitheroe, Lancashire, BB7 1LR.
t: + 44 (0) 1200 423487
f: + 44 (0) 1200 458278
e: admin@iwarchitects.co.uk
w: www.iwarchitects.co.uk