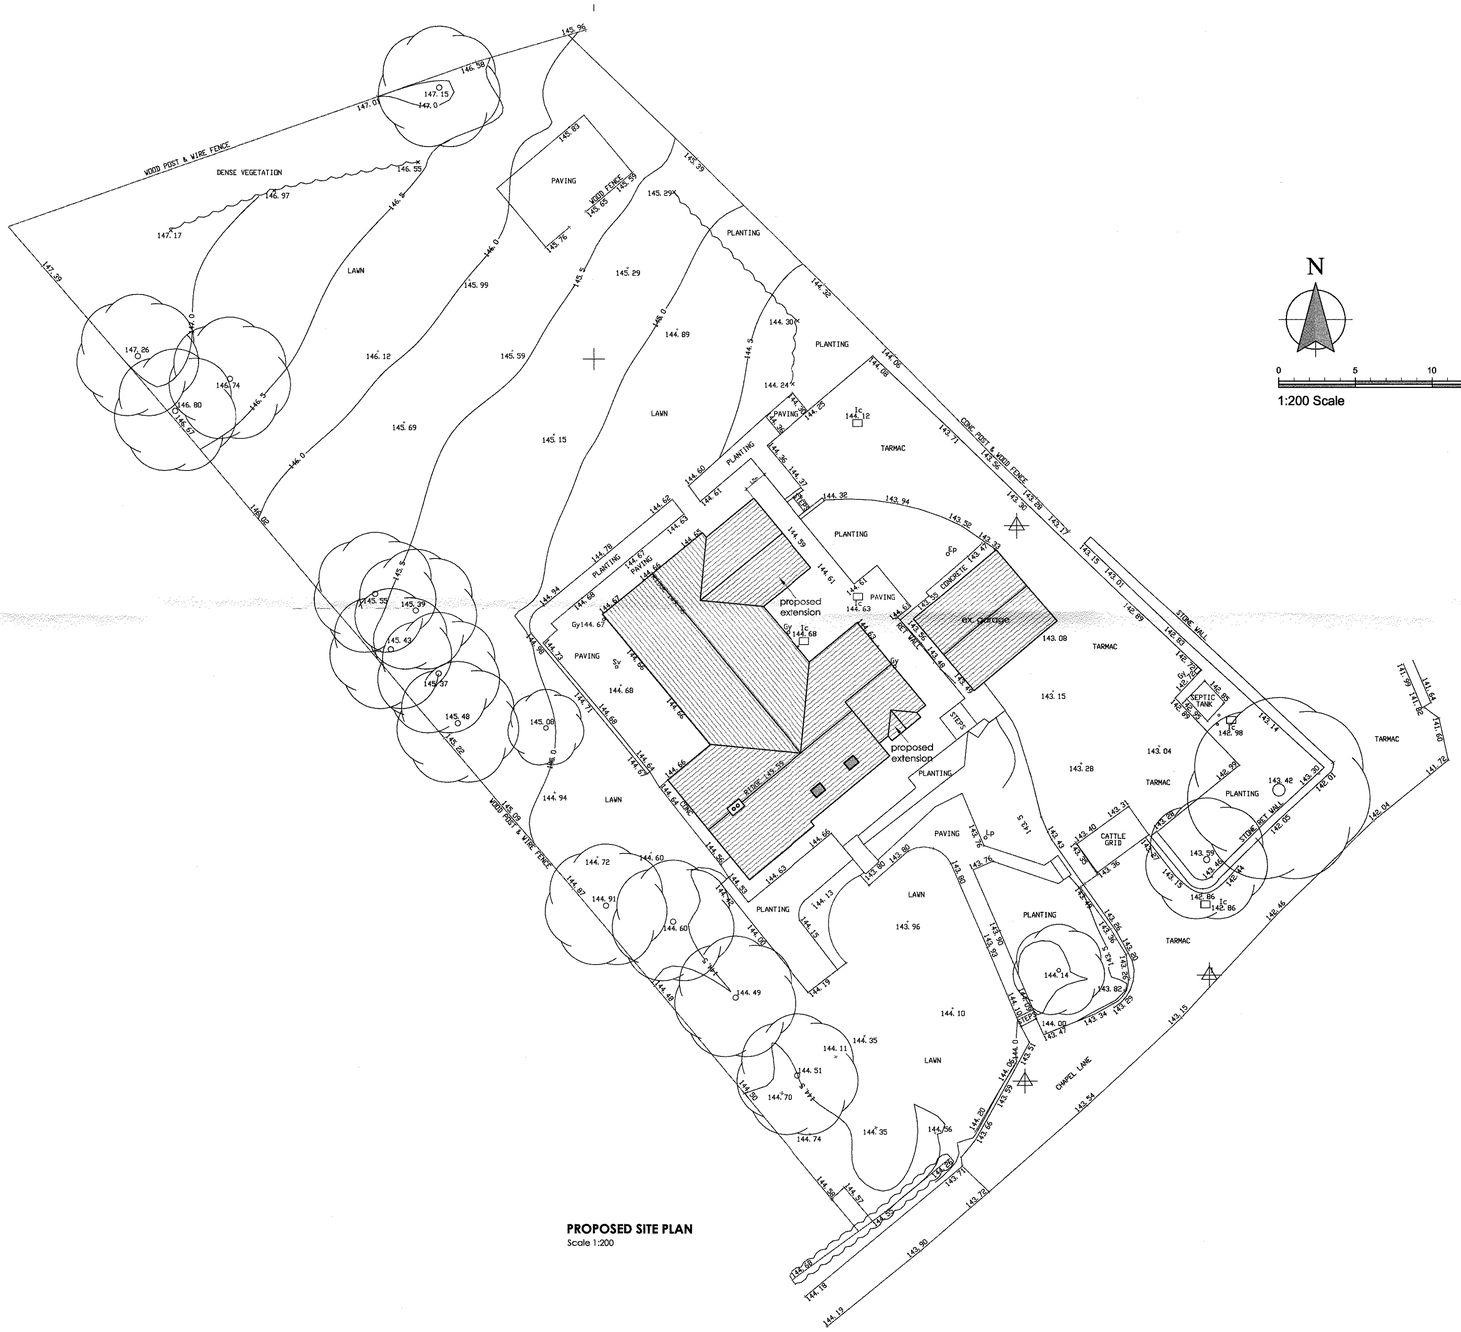

PROPOSED SITE PLAN
Scale 1:200

N

0 5 10 15m
1:200 Scale

320170710P

REVISIONS:

Rev A - Landscaping to front of the property reverted to as existing. - 20.07.2017 - NE
Rev B - Existing survey updated. - 21.07.17 - NE

Client
Mr and Mrs Taylor

Job Title
Proposed Alterations To
Wallace House
Lower Chapel Lane
Grindleton
BB7 4RN

Drawing Title
Proposed Site Plan

Scale	Date	Drawn
1:200 @ A1	July 2017	PG

spa
SUNDERLAND PEACOCK ARCHITECTS
SUNDERLAND PEACOCK & ASSOCIATES LTD.
HAZELMERE, PIMLICO ROAD, CLITHEROE
LANCASHIRE, BB7 2AG
T 01200 423175 F 01200 427328
E info@sunderlandpeacock.com
www.sunderlandpeacock.com

5362 - 05 Rev B