Entrance Gates Road elevation

NOTE:
STYLE OF GATES TO BE CONFIRMED

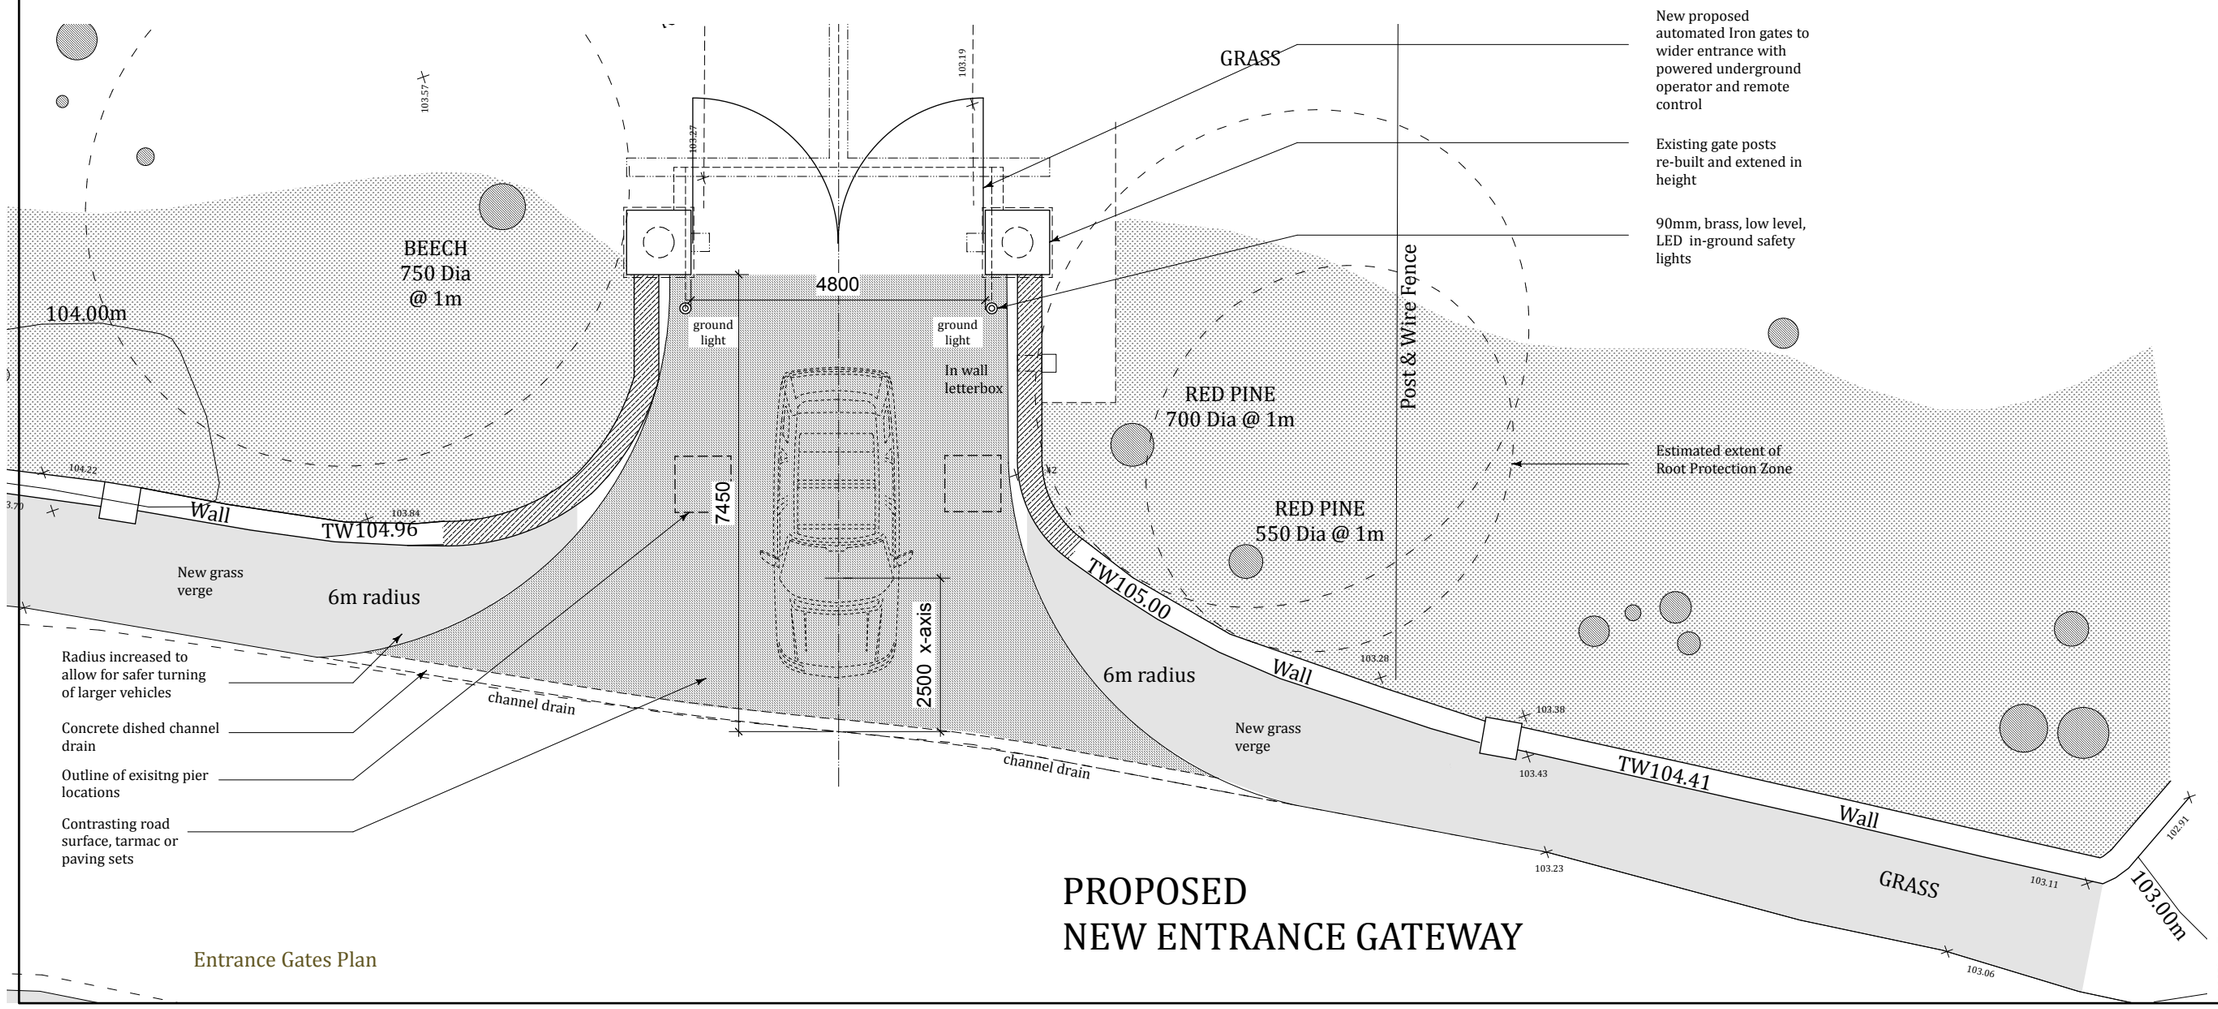

PROPOSED
NEW ENTRANCE GATEWAY

Entrance Gates Plan

Rev.	Initial	Date	Note
A	AA	19 July 17	Lights changed to in-ground. Gates simplified

project: Standen Hall

drawing title: Entrance Gates Drawing
As Proposed

drwg. no. 5499 d/c/02		date Apr-17	rev A
scale 1:50 @ A1L		drawn by AA	checked by -

MASON GILLIBRAND
A R C H I T E C T S
16 WILLOW MILL | FELL VIEW | CATON | LANCASTER | LA2 9RA
T: (01524) 771 377 | F: (01524) 771 330 | www.masongillibrand.com

Drawings are based on survey data and may not accurately represent what is physically present. Do not scale from this drawing. All dimensions are to be verified on site before proceeding with works. All dimensions are in millimetres unless stated otherwise. Mason Gillibrand Architects are to be notified in writing of any discrepancies immediately.
© MASON GILLIBRAND ARCHITECTS