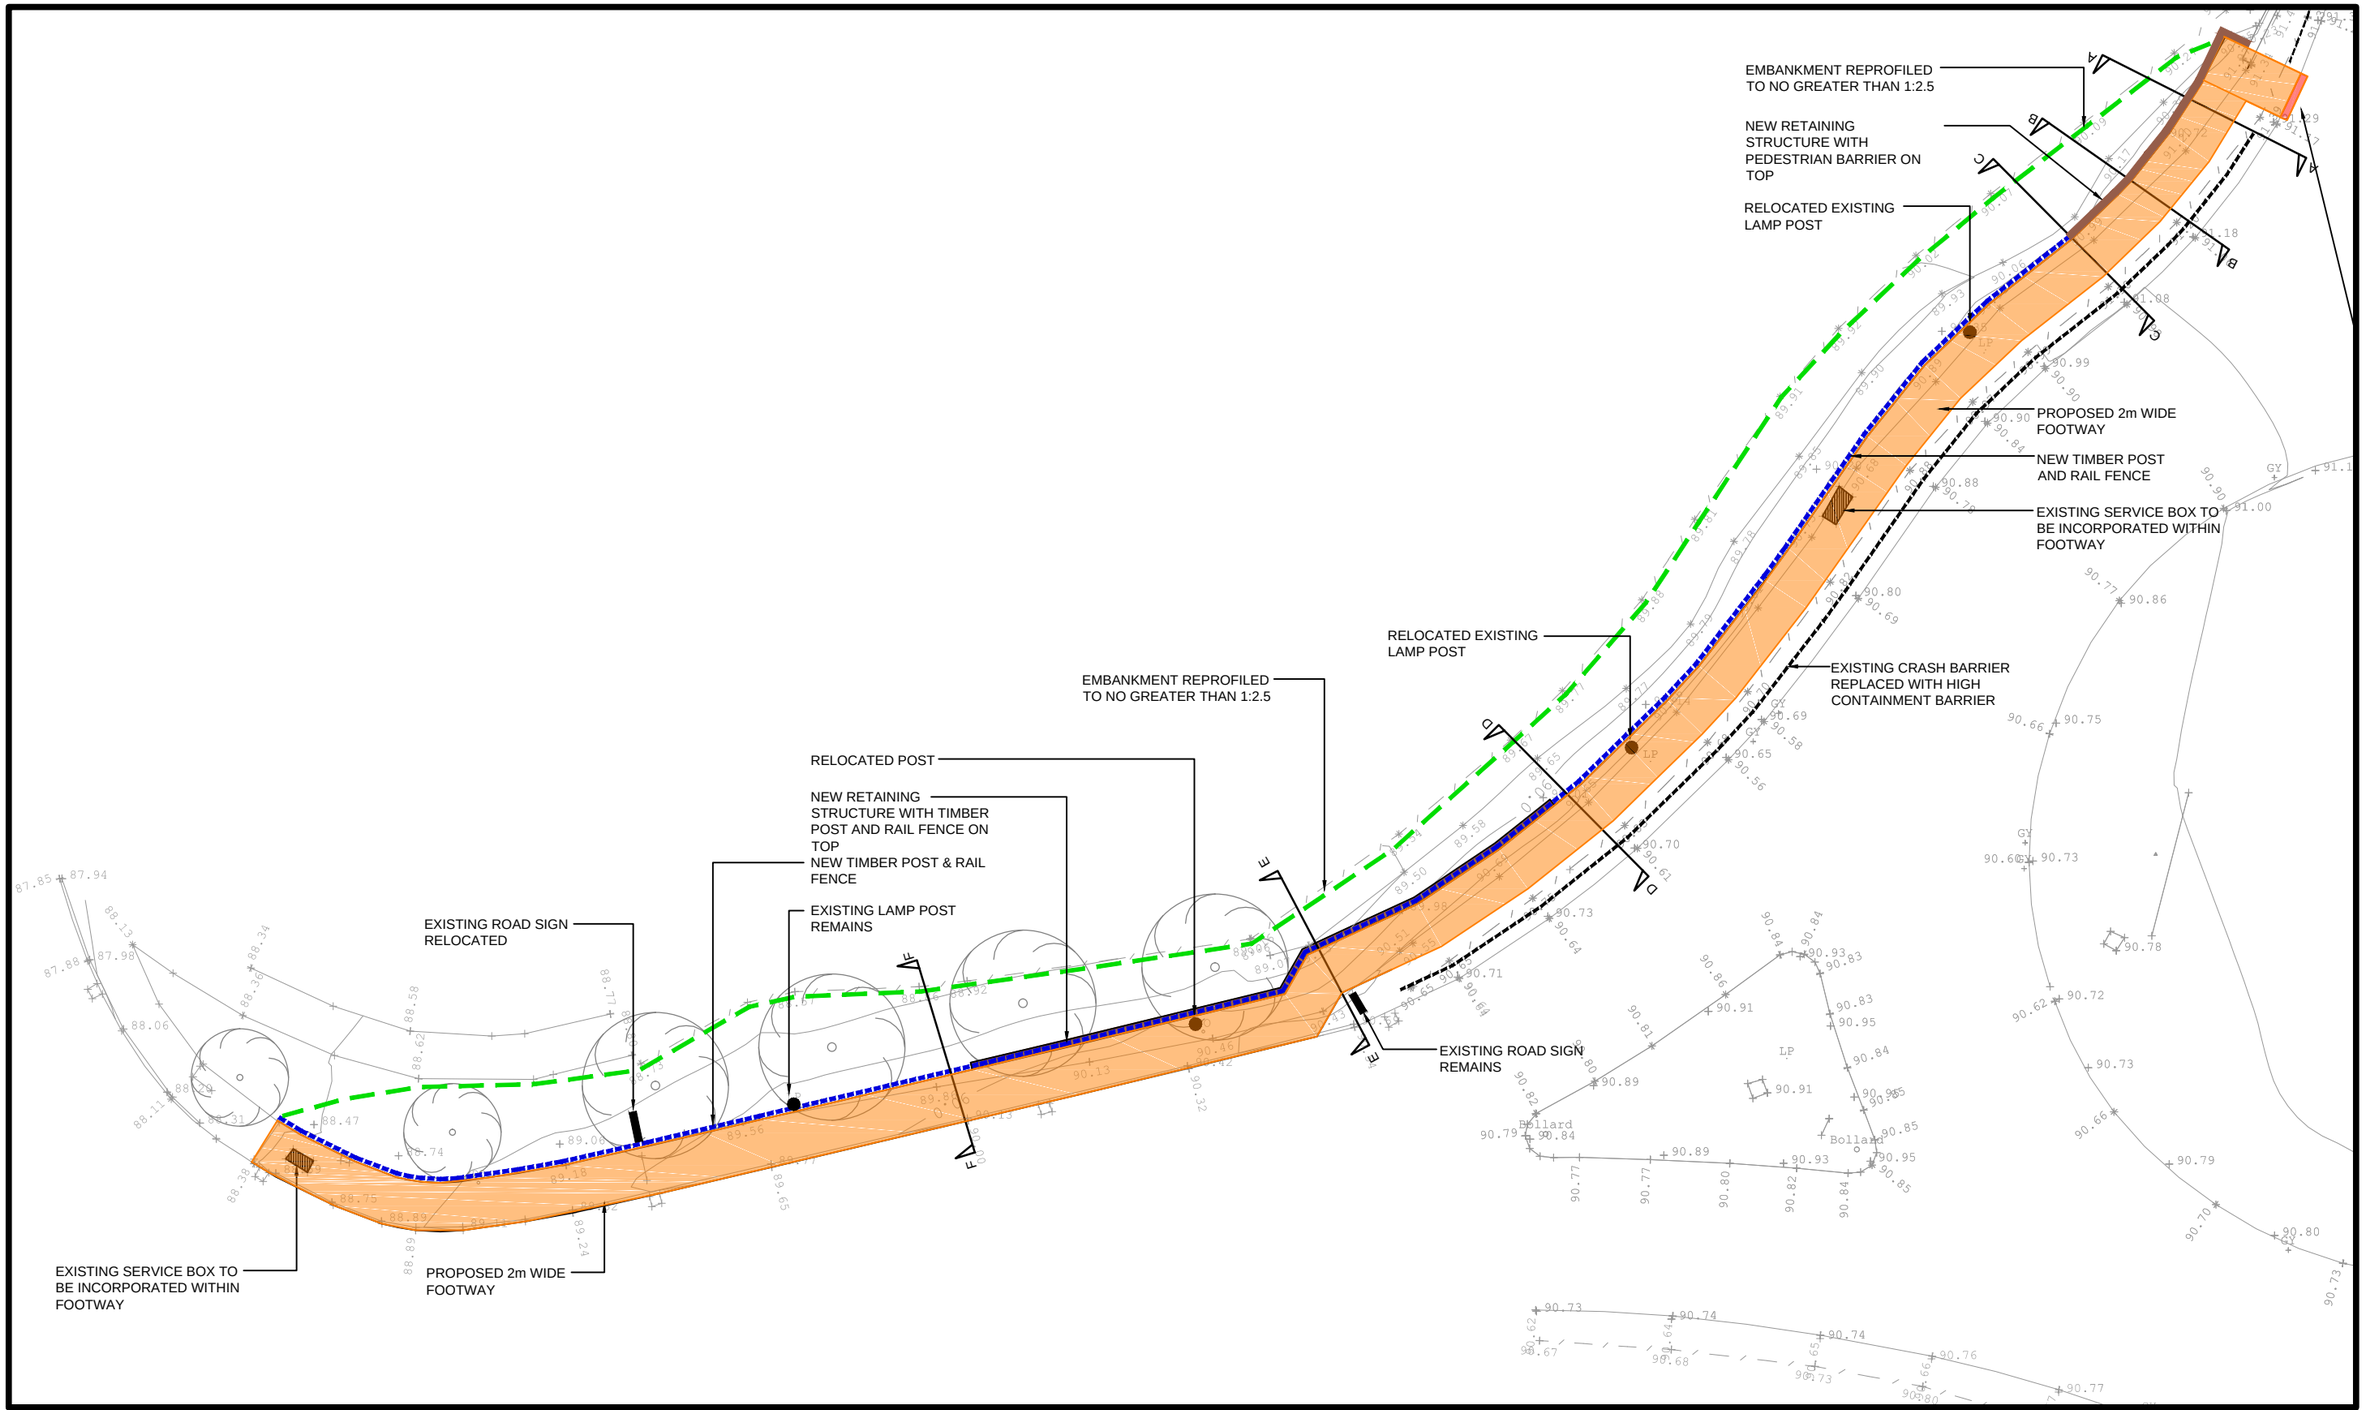

...

Rev	Date	Description	Drn	Chk	App
B	24.08.17	COMMENTS INCORPORATED	SB	BF	BF
A	08.09.16	COMMENTS FROM RSA2 INCORPORATED	SB	BF	BF
-		ORIGINAL ISSUE	SB	BF	BF

LODGE INNS LTD

PENDLE VIEW FISHERIES

GENERAL ARRANGEMENT SHEET 3 OF 3

SCALE: 1:250 @A3 | REV B

C039-02

cTc INFRASTRUCTURE
7 Hall Road, Fulwood, Preston, PR2 9QD
T - 07970 265 334
www.tonks-consulting.co.uk