ALL WORK TO BE CARRIED OUT IN ACCORDANCE WITH THE BUILDING REGULATION, ALL RELEVANT BRITISH STANDARD SPECIFICATION, CODES OF PRACTICE, LOCAL AUTHORITY BYELAWS, AND IN COMPLIANCE WITH THE LOCAL AUTHORITY APPROVALS.
CONTRACTORS MUST CHECK ALL DIMENSIONS ON SITE BEFORE COMMENCING ANY WORK OR MAKING ANY SHOP DRAWINGS.
WHERE WRITTEN DIMENSIONS ARE PROVIDED THESE SHOULD BE TAKEN IN PREFERENCE TO SCALED OFF MEASUREMENTS BUT THEY MUST BE STILL CHECKED ON SITE OR BY REFERENCE TO THE AGENT (ATC CONSTRUCTION DESIGN LIMITED).

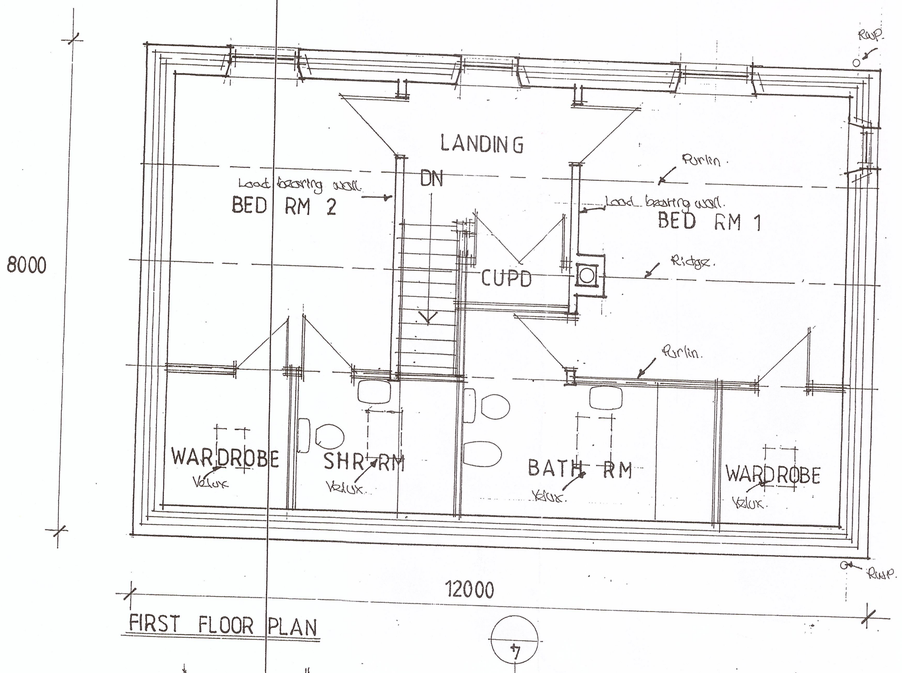

FIRST FLOOR PLAN

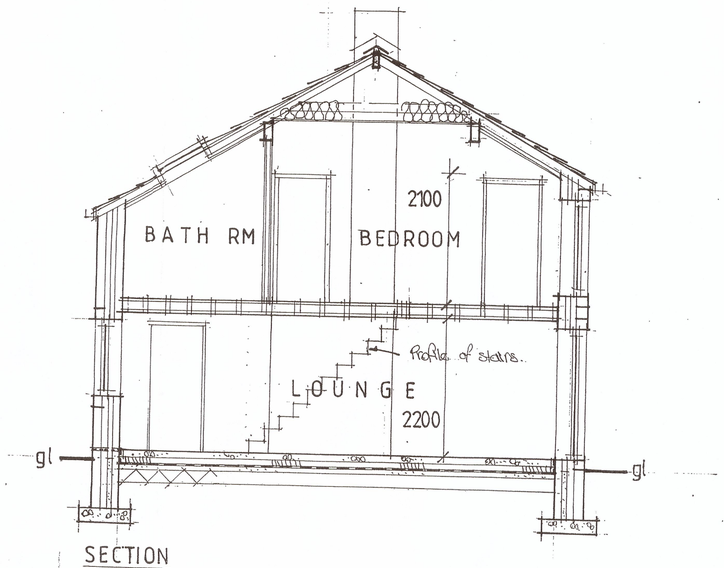

SECTION

5

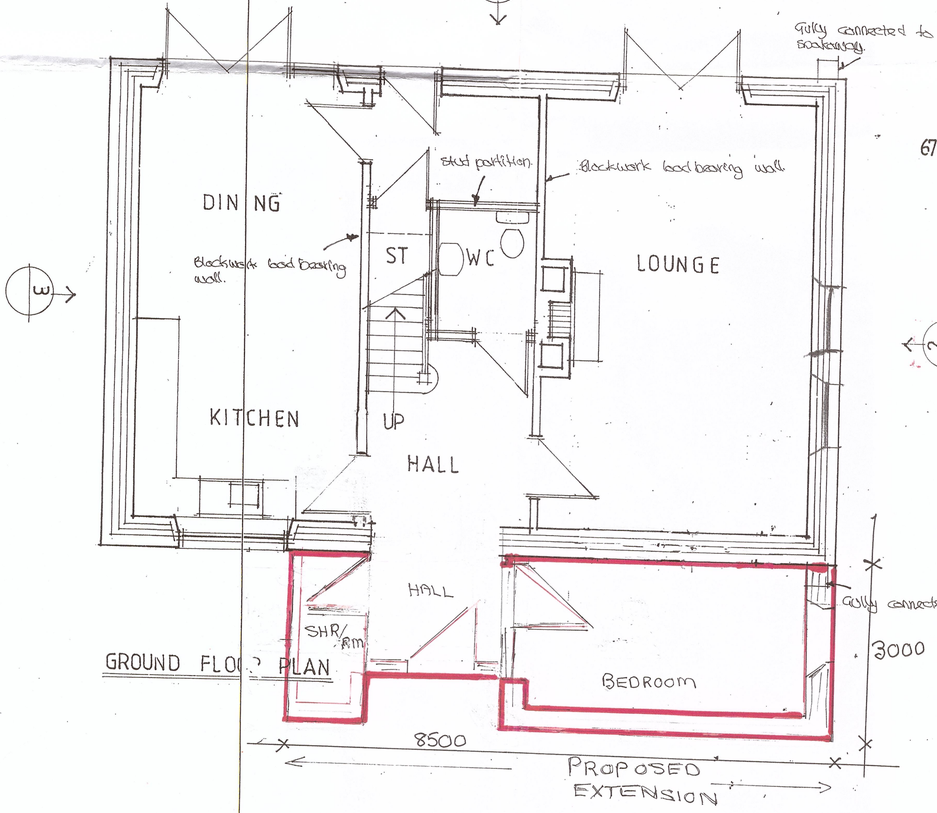

GROUND FLOOR PLAN

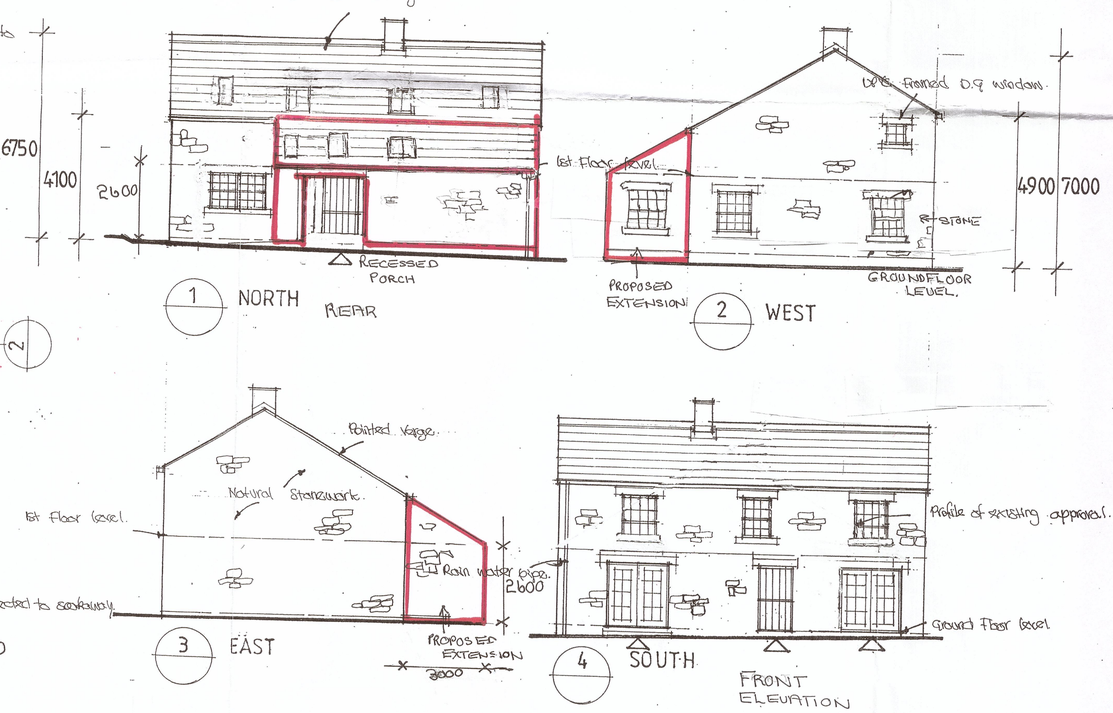

SCALE 1:50

SCALE 1:100

DATE:	REVISION:
PROPOSED EXTENSION	

PROPOSED EXTENSION
STABLES BARN MILL LANE
WADDINGTON
RIBBLE VALLEY LANCS.

CLIENT: MRS S BROOKES

DRAWING: PROPOSAL

SCALE:	DATE:	DRG. NO
1:50/100	22.08.17	