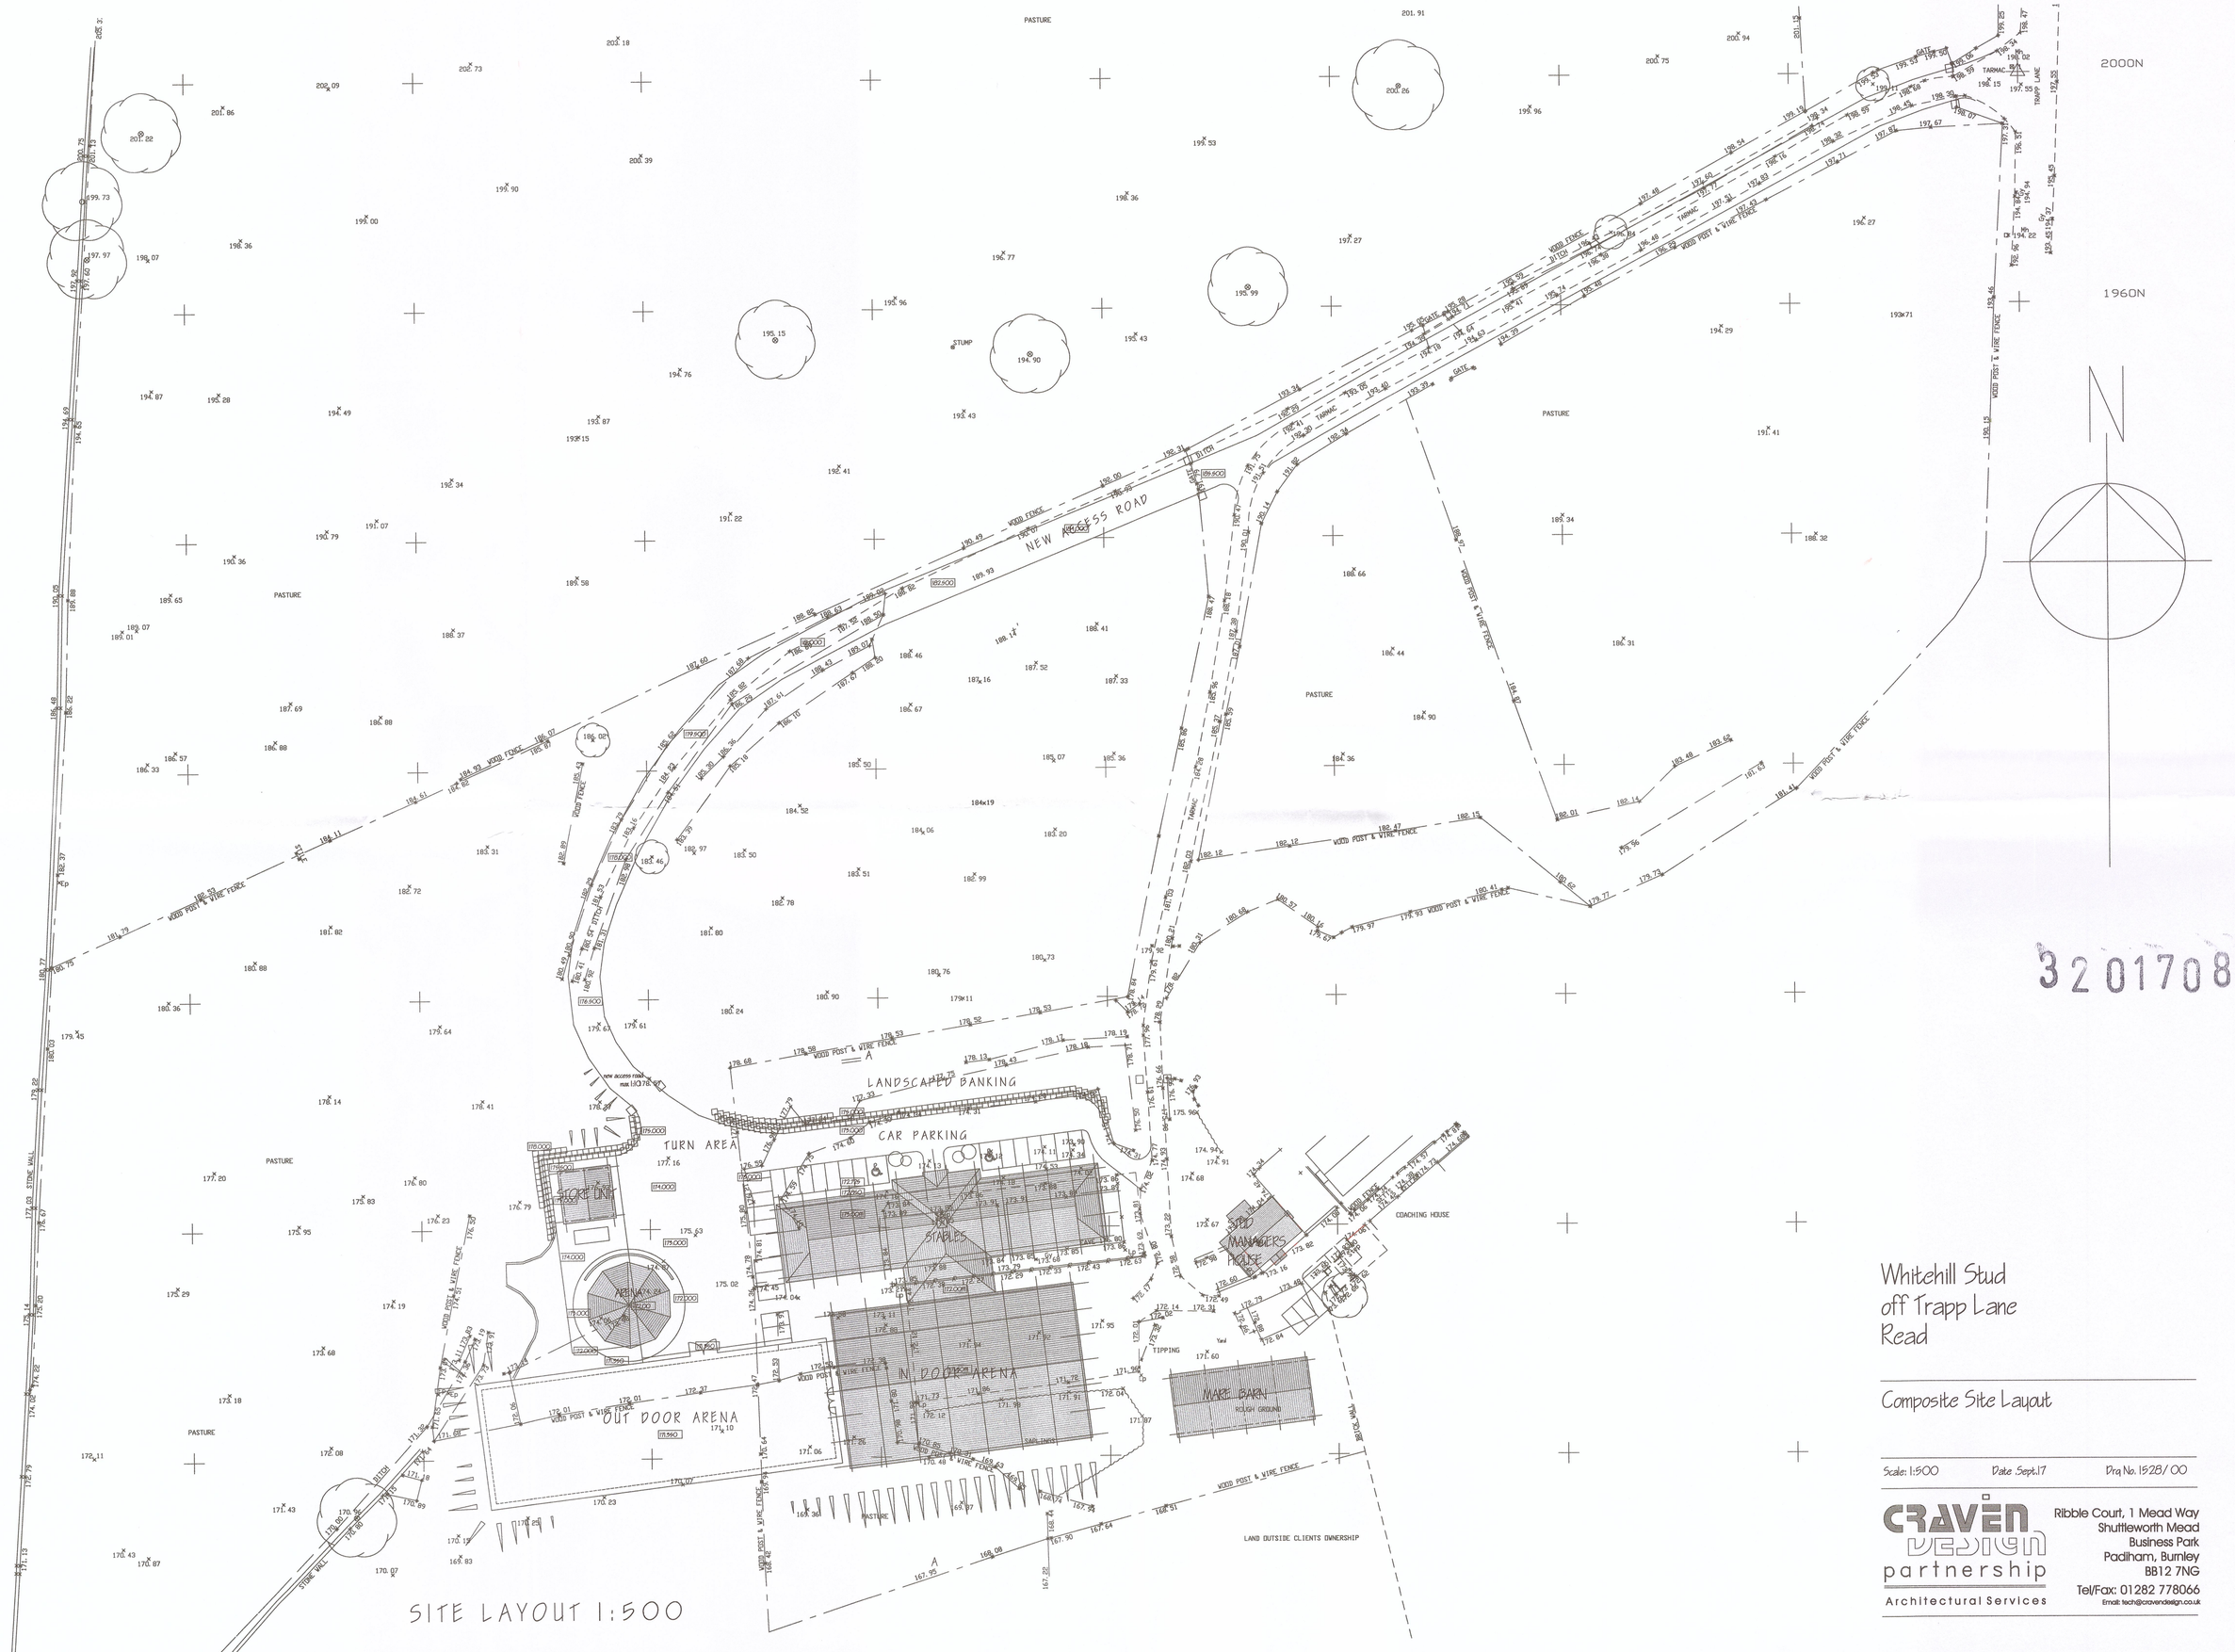

SITE LAYOUT 1:500

320170876

Whitehill Stud
off Trapp Lane
Read

Composite Site Layout

Scale: 1:500 | Date Sept.17 | Drg No. 1528/00

CRAVEN DESIGN partnership
Architectural Services
Ribble Court, 1 Mead Way
Shuttleworth Mead
Business Park
Padiham, Burnley
BB12 7NG
Tel/Fax: 01282 778066
Email: tech@cravendesign.co.uk