




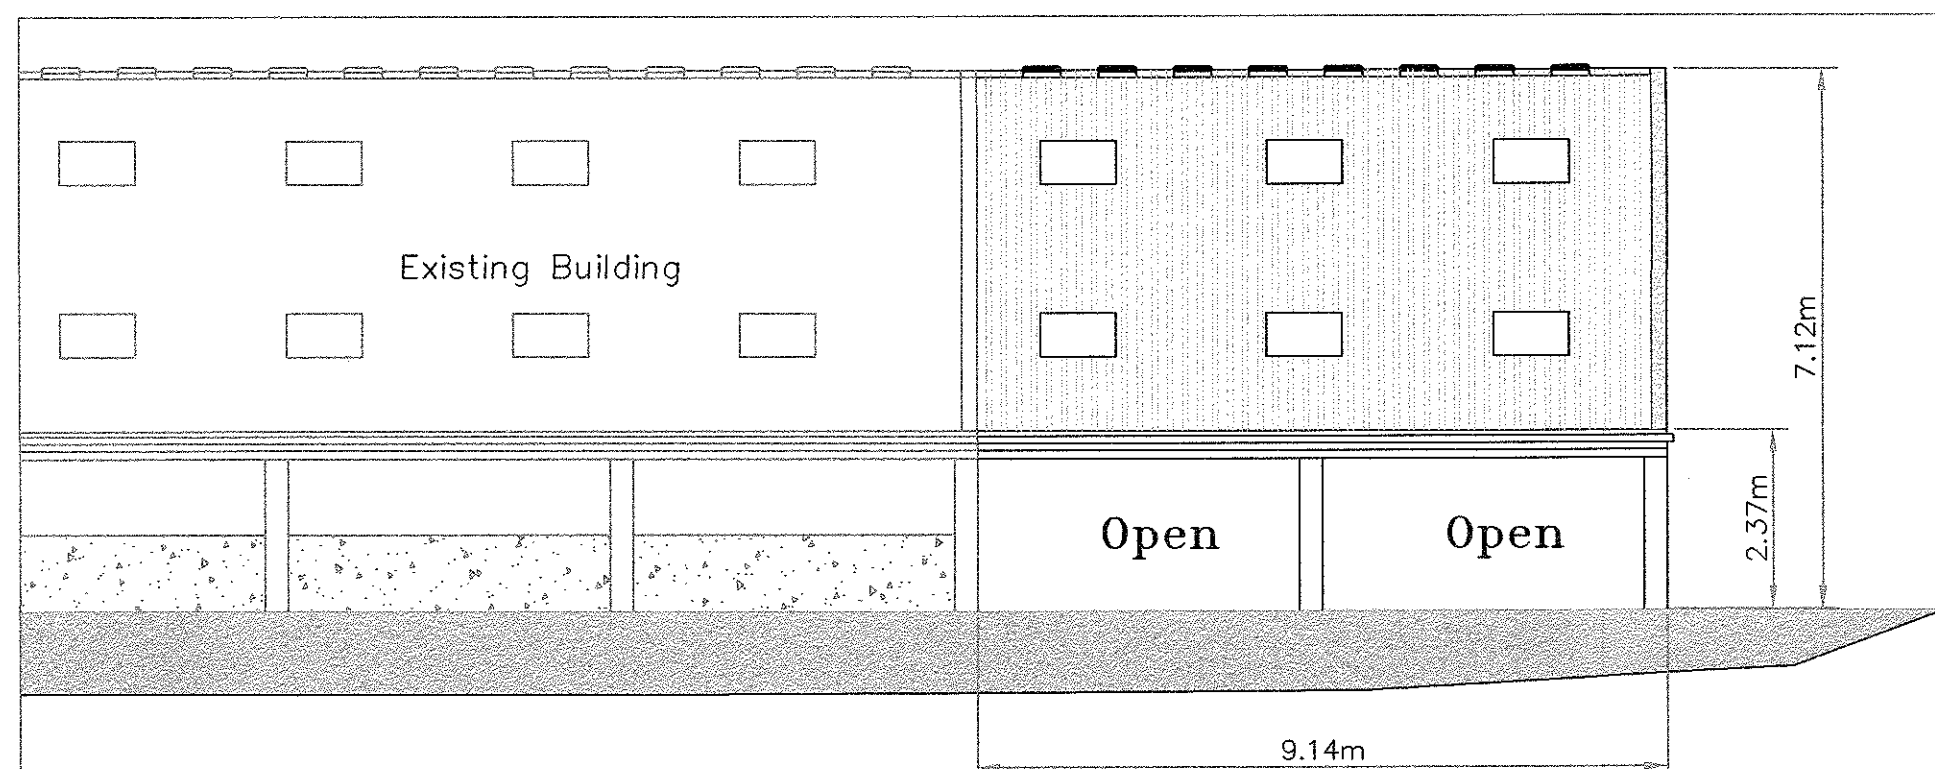


East Facing Elevation

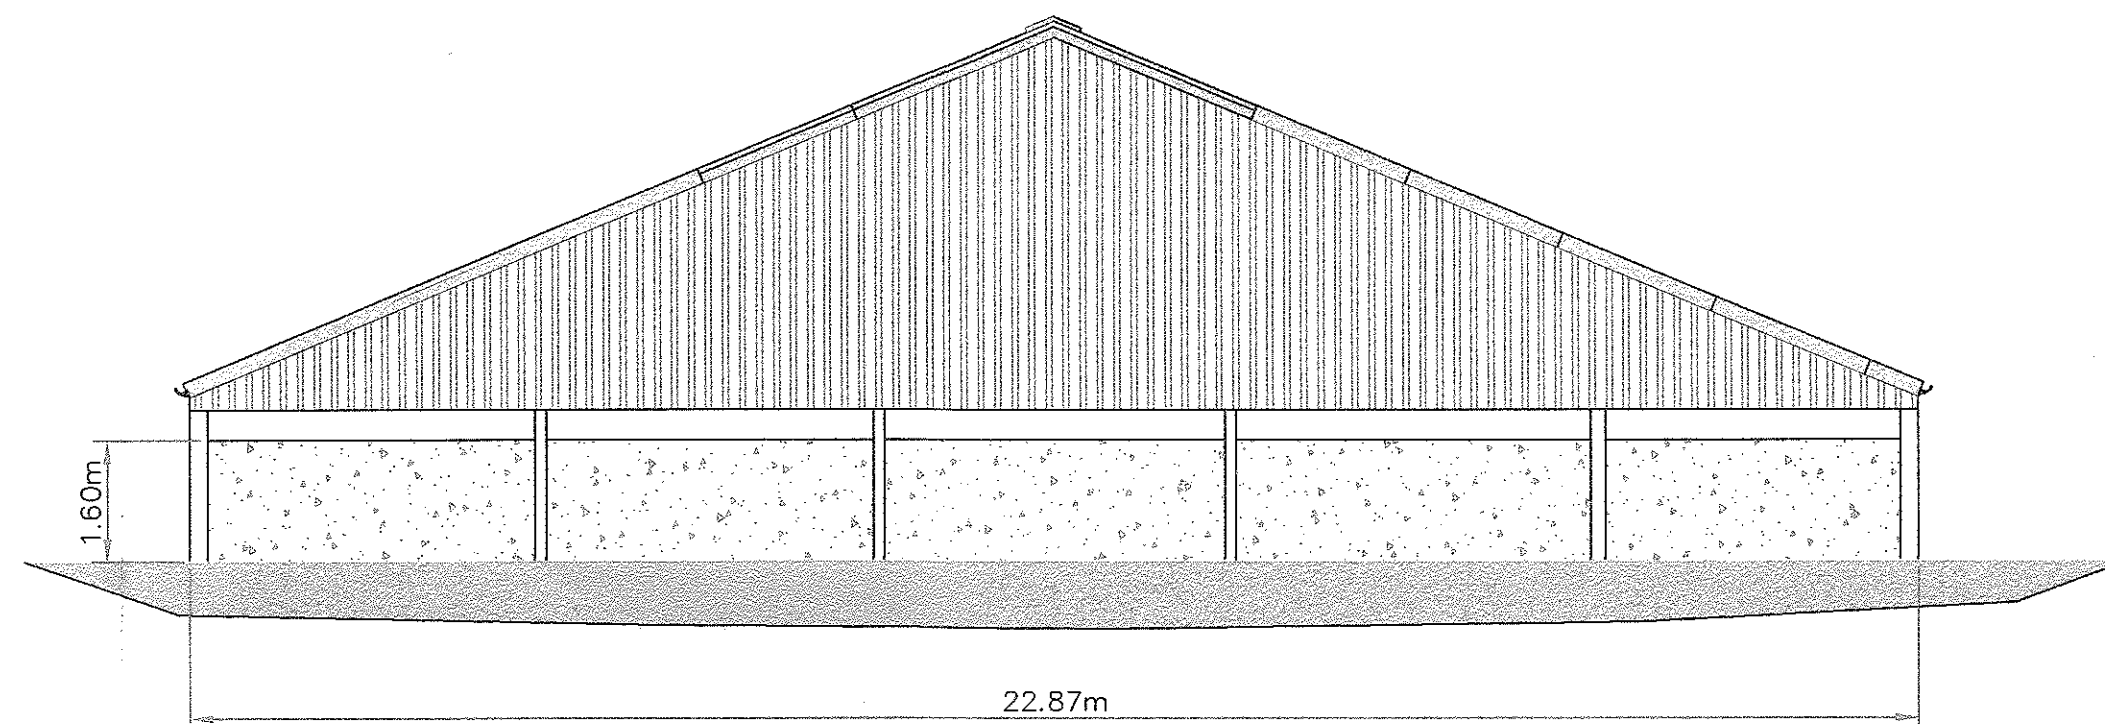


North Facing Elevation

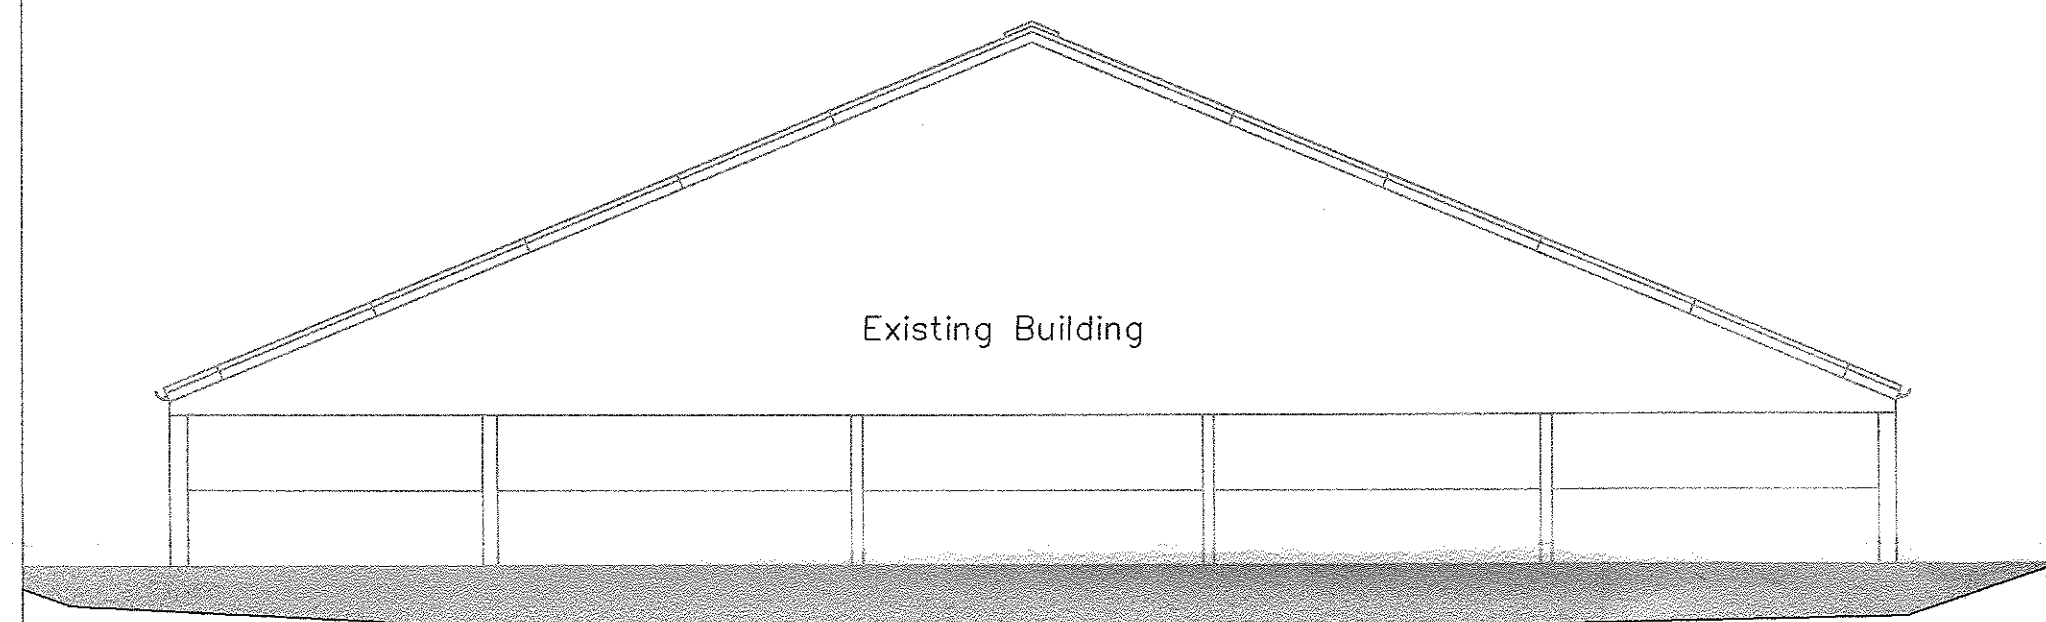

South Facing Elevation

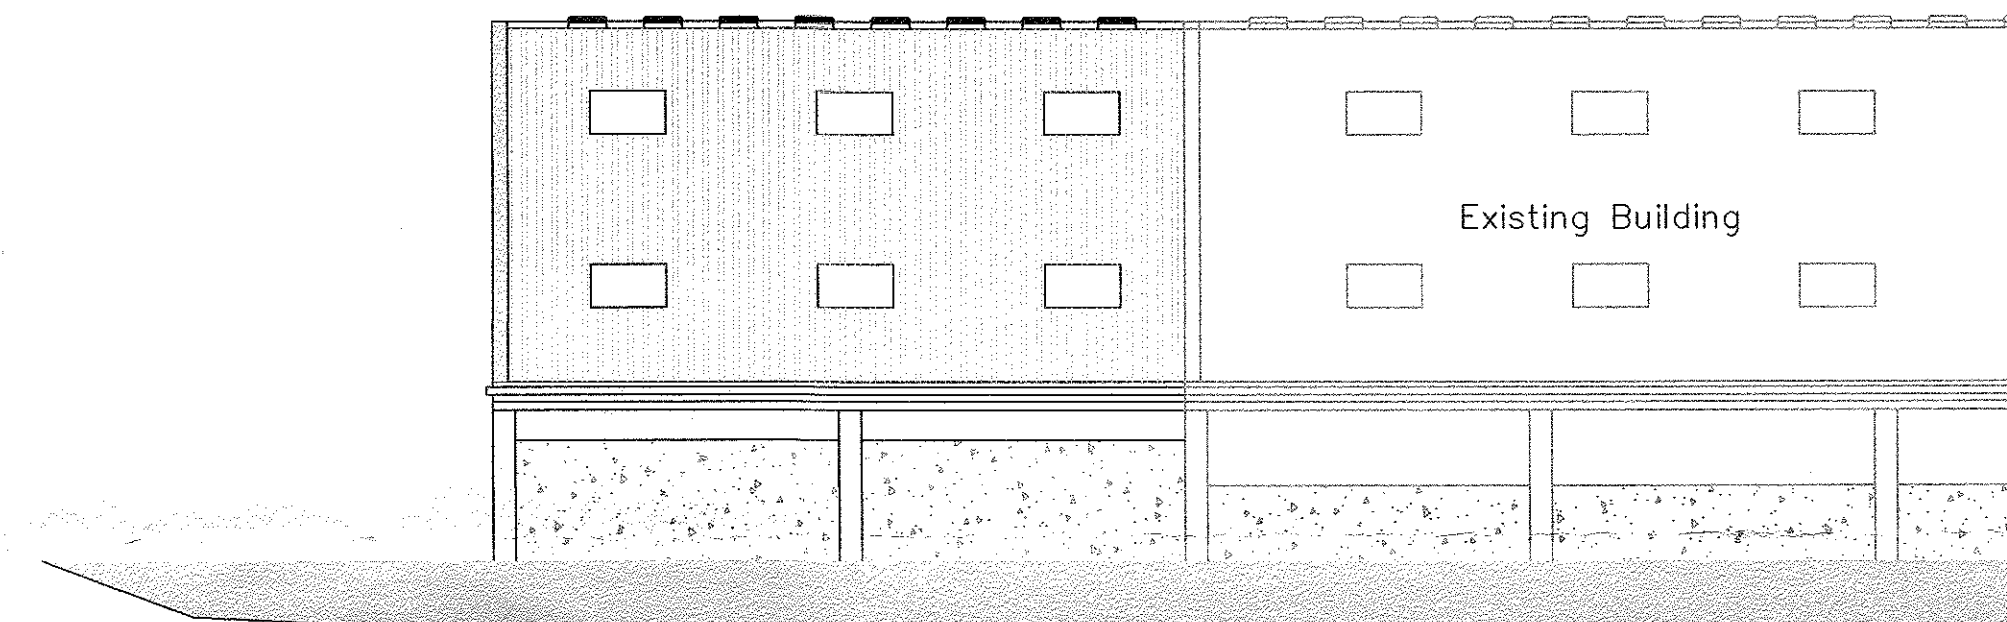


West Facing Elevation

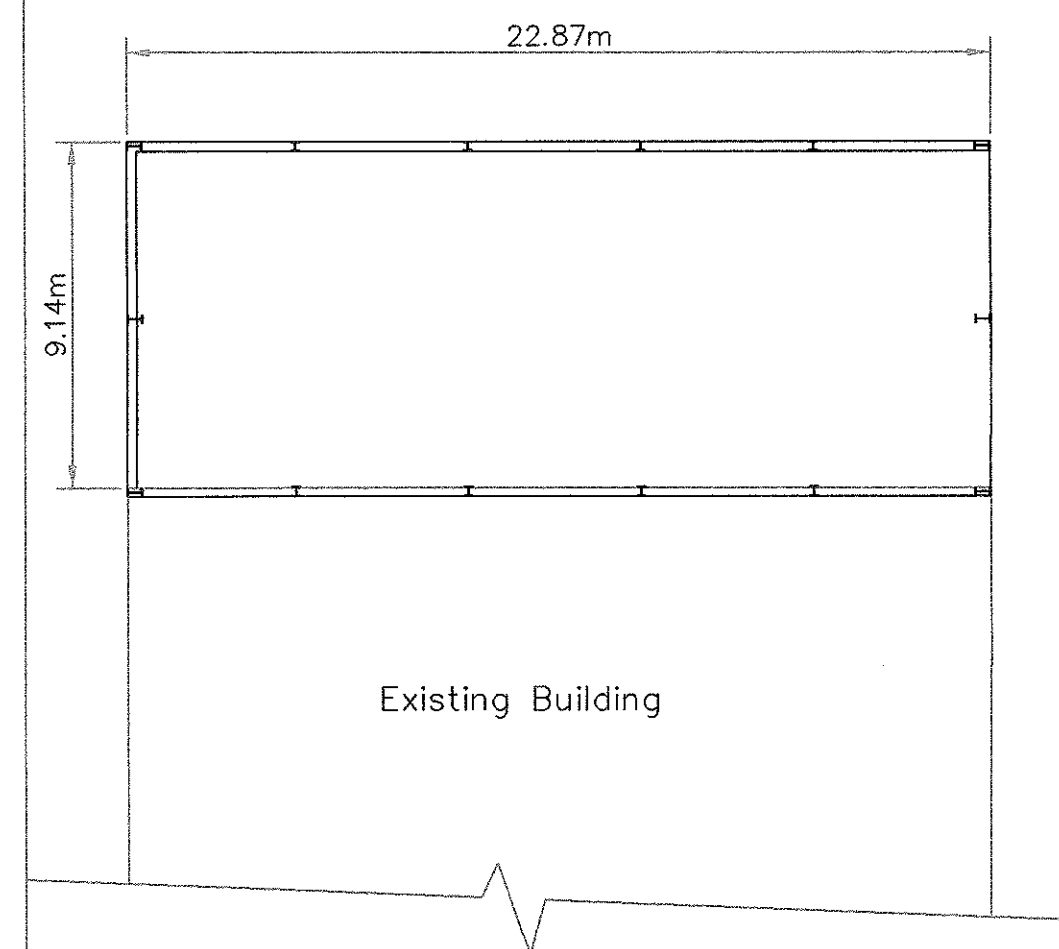

Layout Scale 1:200

SCALE IN METRES

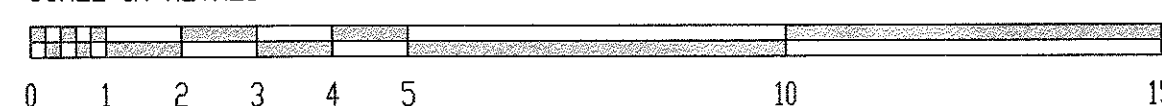

Plot Scale 1:100 @ A2 Sheet.

1:100

TITLE
2No. Bay Extension(209m²) To An
Existing Slurry Compound Roof.

DO NOT SCALE IF IN DOUBT ASK

MATERIALS:

Structure;
Galvanized Steelwork

Roof:
Eternit P6R Fibre
Cement Sheeting
Colour Natural.

G.R.P. Rooflights 3 201708987

Walls:
Reinforced Shuttered Concrete Walling
1.60m High Existing.
Treated Timber Space
Boarding To New Gable End.

File Name	Issue	Reference
Plans prepared for:	Scale	
Mr. A. Eccles.	1:100	
Sudells Farm	& as shown	
Longridge Road	Date	
Longridge	Sept. 2017	
PR3 3BL		