Certificate of Lawfulness on land adjacent to
Bromily, Ribchester Road, Clayton-le-Dale, BB1 9EG ~

Notes:

All work is to be carried out to the latest current British standards Codes of Practice and recognised working practices.
All work and materials should comply with Health and Safety legislation.
All dimensions are in millimetres where explicitly shown otherwise.
The contractor should check and certify all dimensions as work proceeds and notify the architect of any discrepencies.
Do not scale off the drawings, if in doubt ask.

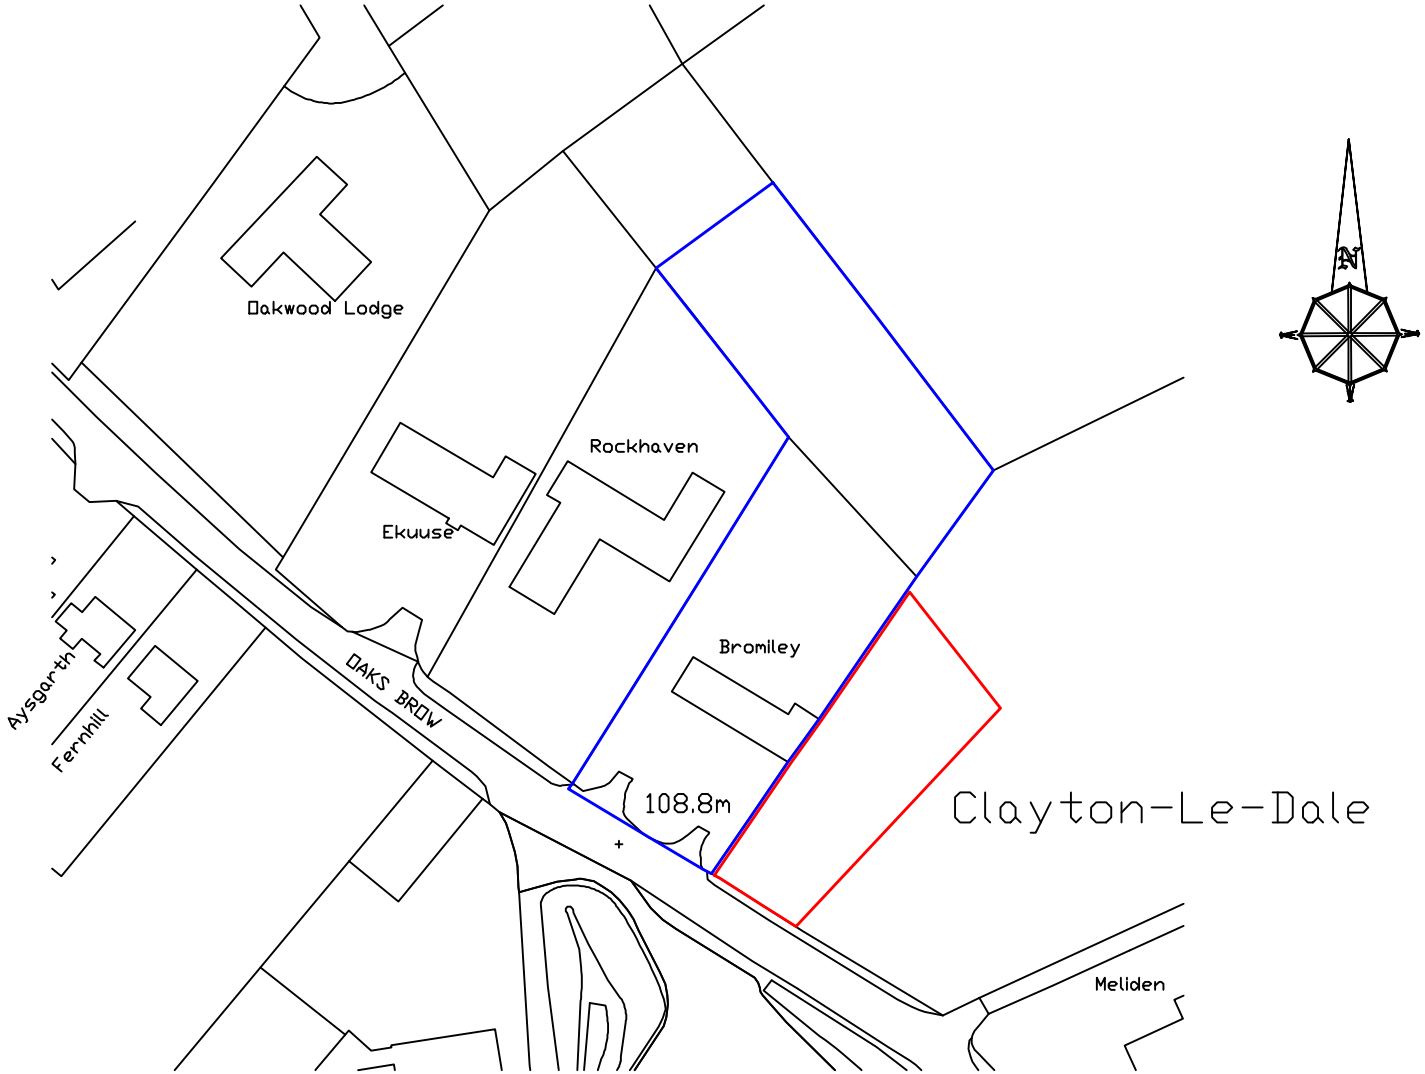

Gary Hoerty Associates
Gary Hoerty Associates Chartered Surveyors
Suite 9 - Grindleton Business Centre
The Spinney
Grindleton
Clitheroe
Lancashire BB7 4DH

T: 01200 449700
Email: info@ghaonline.co.uk

Project: (No: Ken.694.2374)

Certificate of Lawfulness on land adjacent to
Bromily
Ribchester Road
Clayton-le-Dale
BB1 9EG

Title: Location Plan	**Drawn:** PF
Client: Mrs M Kenny	
Date: 27.09.2017	**Scale:** 1:1250 @ A4
Amendments:	